

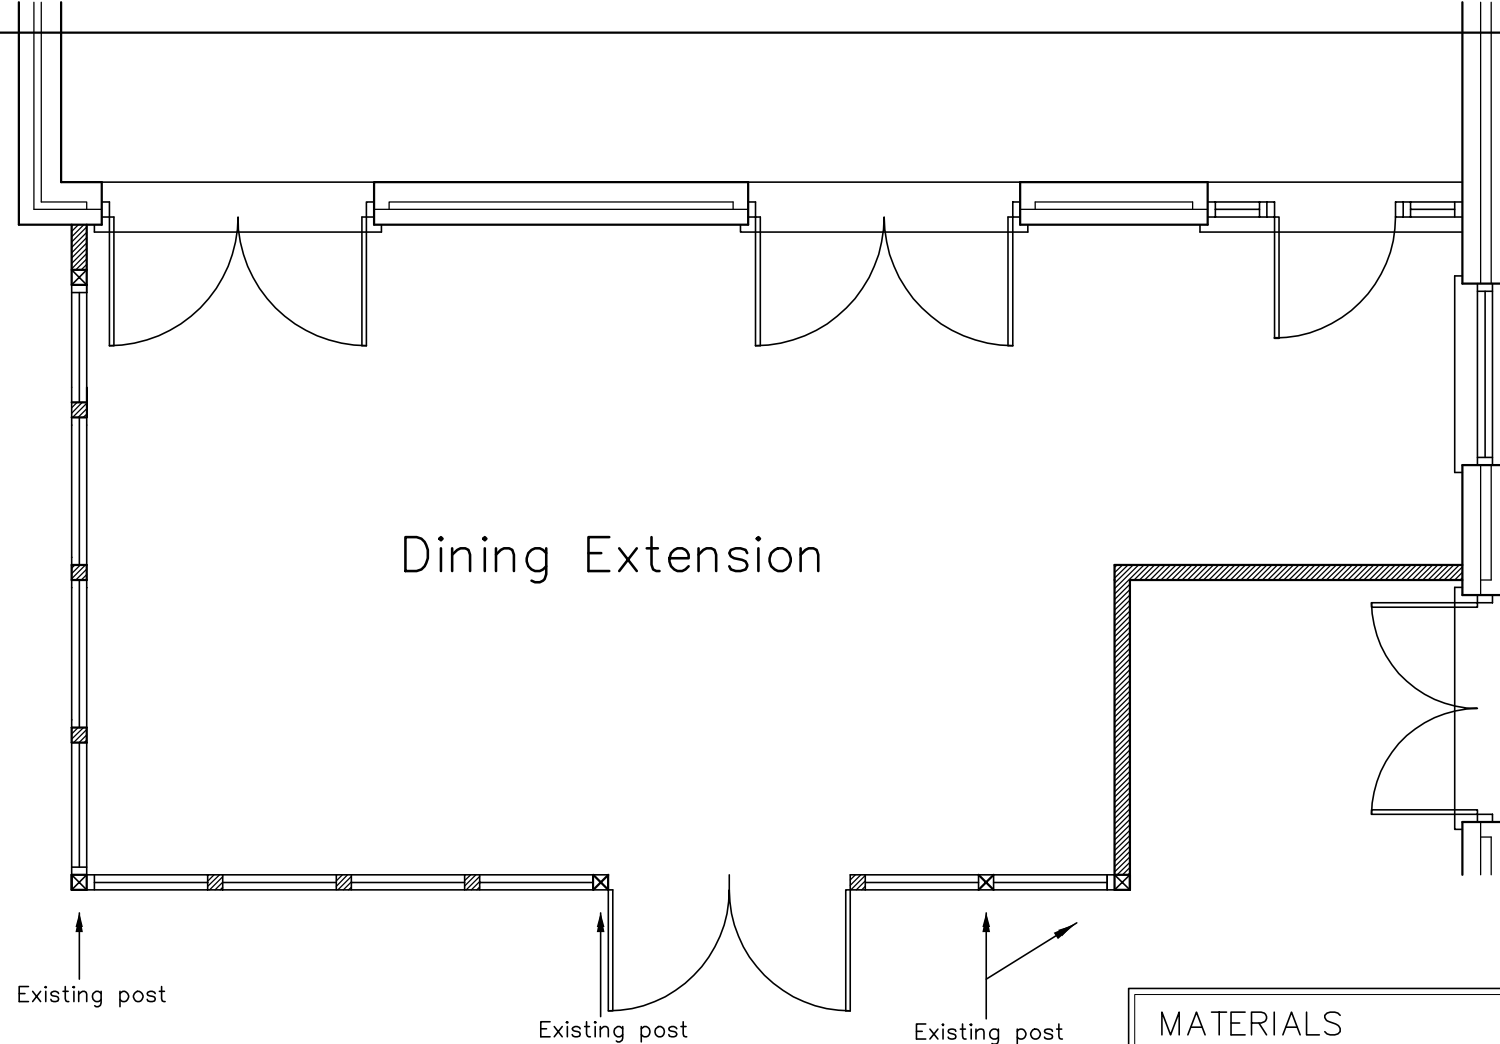


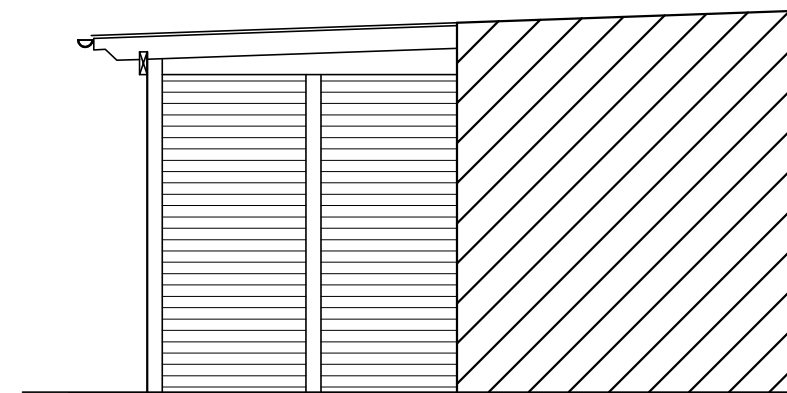


Plan

MATERIALS

Stained timber posts. Stone painted clamp-stock bricks to match existing. Painted softwood windows to match existing (dark green).

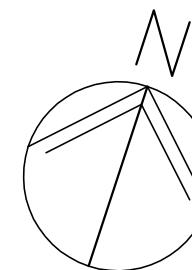

West

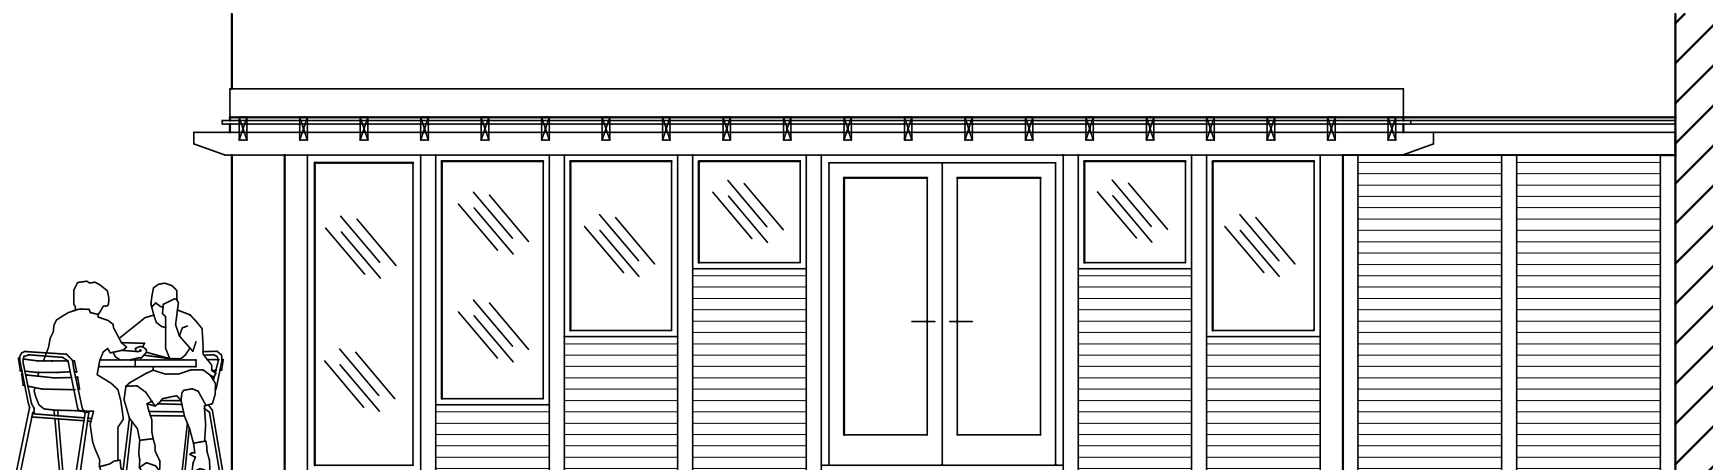

North



East

The Golden Lion
54 Bedhampton Road
Havant
PO9 3EY
metres

**PROPOSED PLANS
AND ELEVATIONS**

Revisions

- A. Clients Revisions, 12/11/16
- B. Conservation revisions. 16/11/16
- C. Label revision. 16/11/16



Scale A3 = 1:50
Drawn JGF/ELR/BLB
Date 09/08/16