


PROPOSED TWO STOREY REAR ADDITION.
97, CHURCH ROAD, HAYLING ISLAND, HANTS.
FOR P. HAWKER & R. DAVIES.

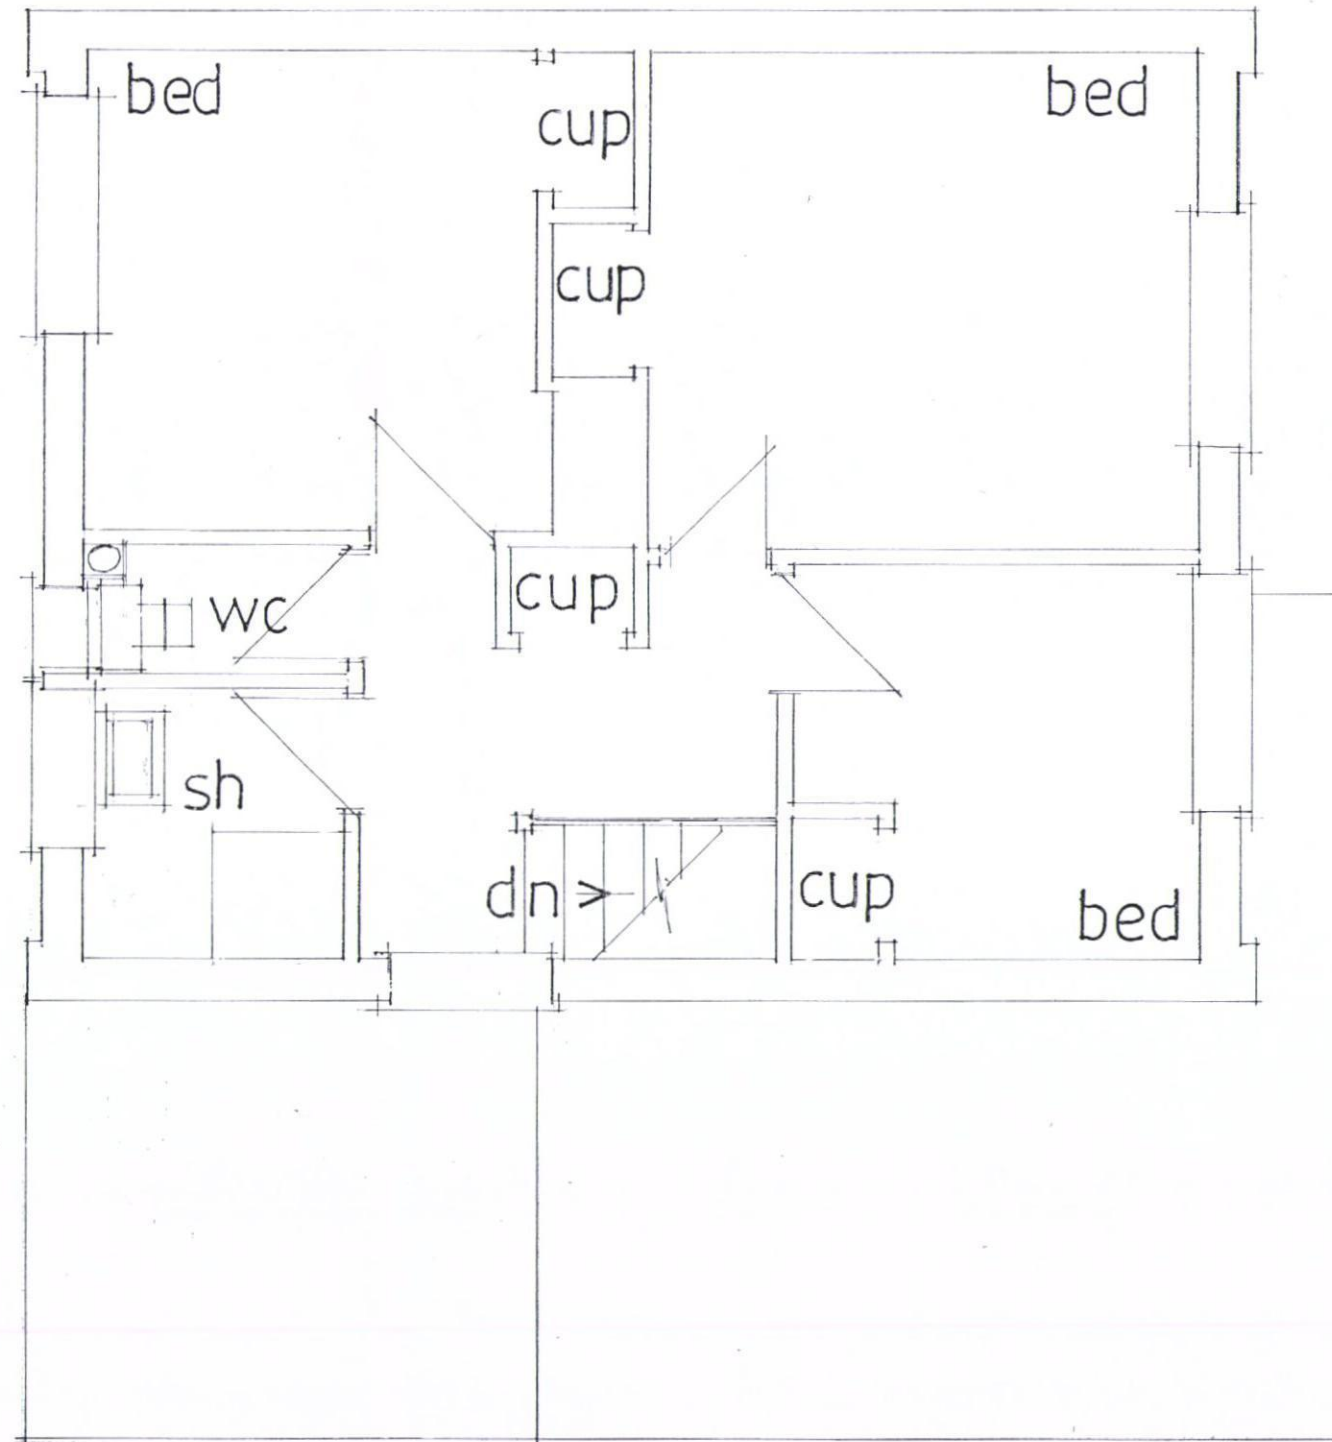

date oct 15
scale 1:50

EXISTING FIRST FLOOR

PETER J. WALKER MRICS
CHARTERED SURVEYOR
182 SEAFRONT, HAYLING ISLAND, HANTS
PO11 9 AN

TEL: 02392467571