


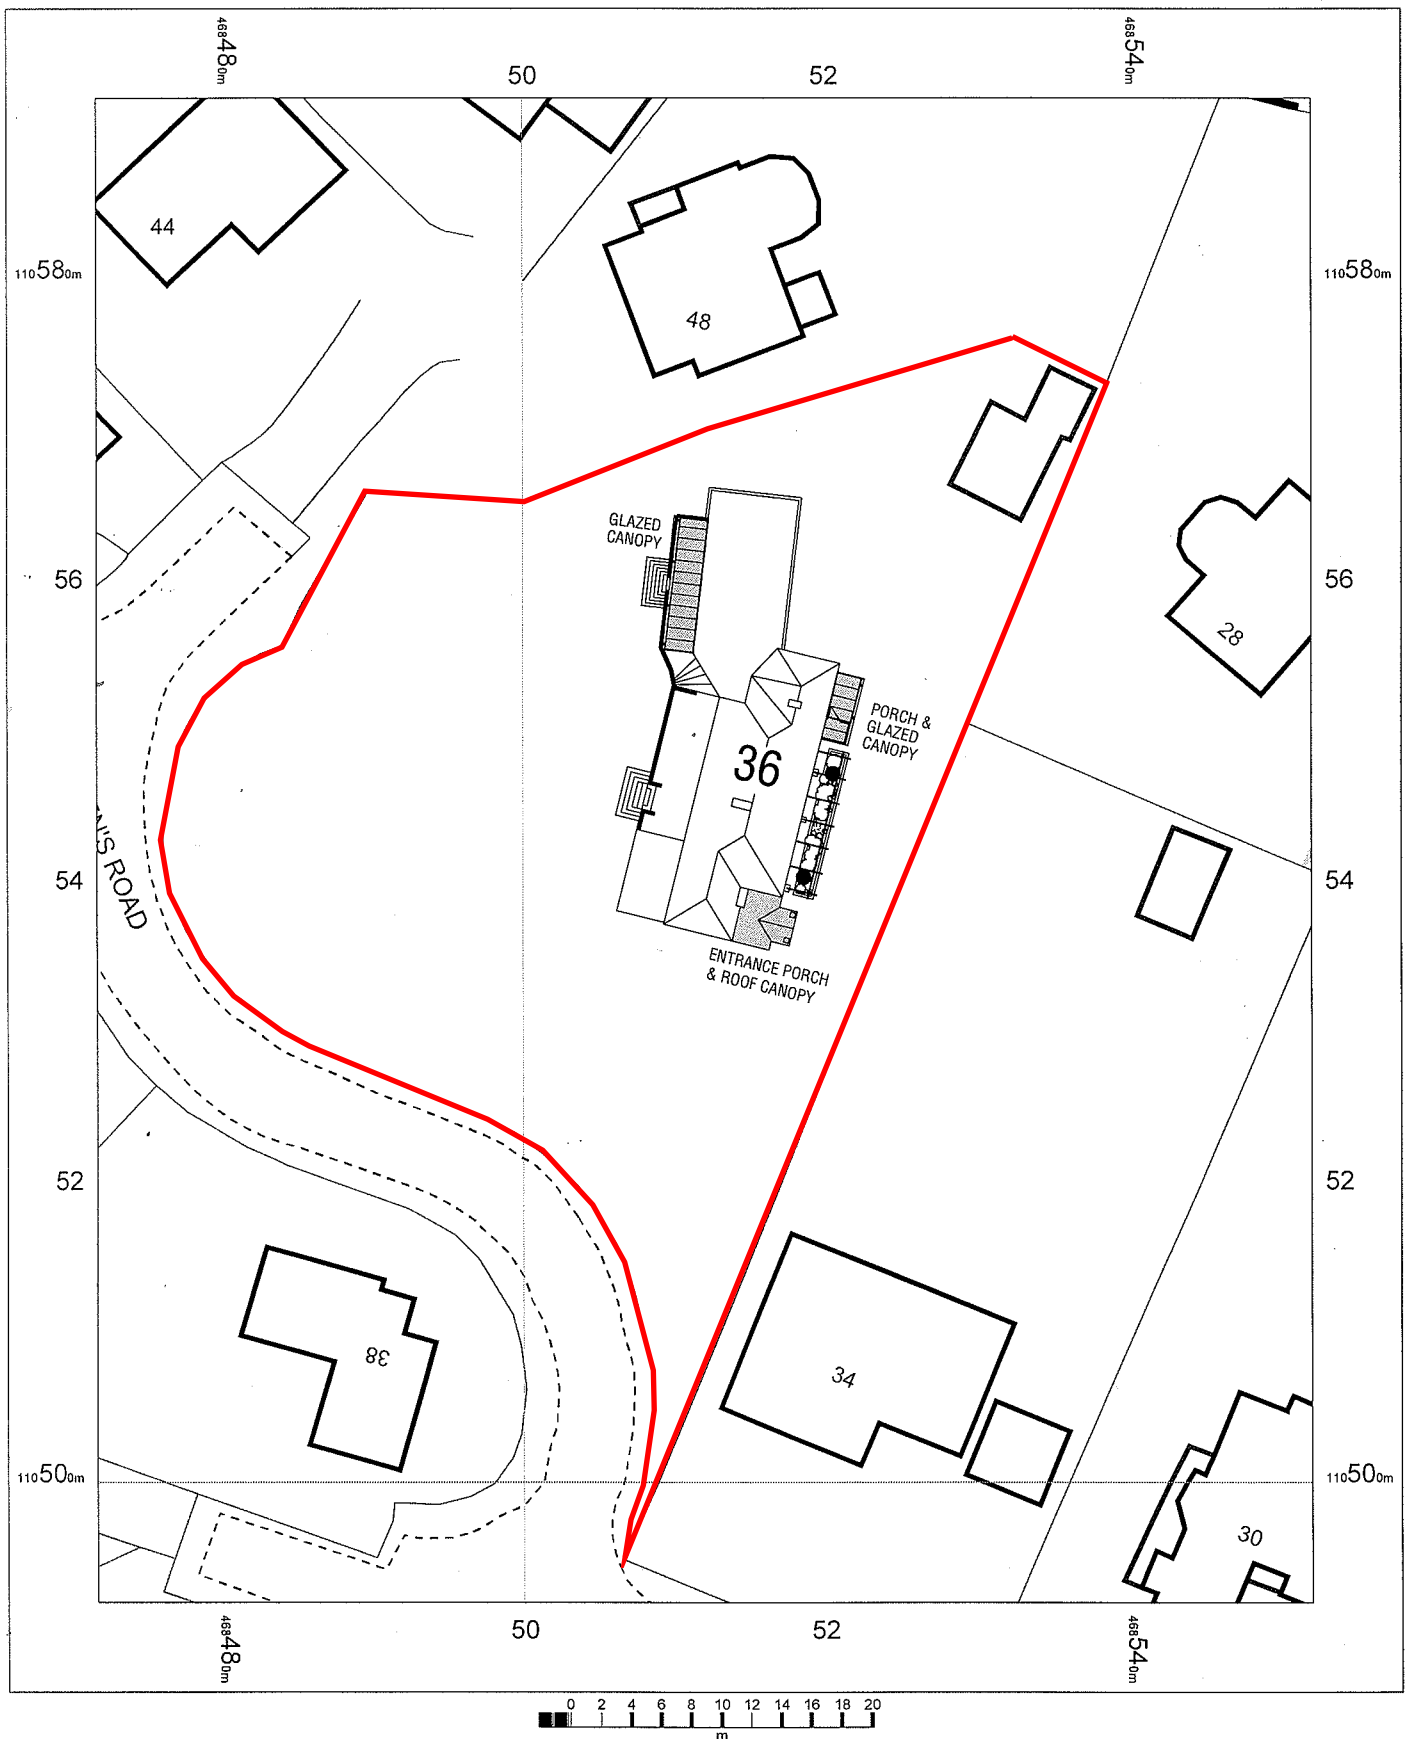


36 Queens Road
Waterlooville
Hampshire
PO7 7SB

OS MasterMap 1250/2500/10000 scale
01 November 2016, ID: BW1-00572728
www.blackwellmapping.co.uk

1:500 scale print at A4, Centre: 468512 E, 110542 N

©Crown Copyright and database rights 2016 OS
100019980

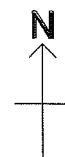

BLACKWELL'S
www.blackwellmapping.co.uk

TEL: 0114 268 7658
maps.sheffield@blackwell.co.uk