



**PROPOSED SINGLE STOREY FRONT ADDITION
26, HAVANT ROAD, HAYLING ISLAND, HANTS.
FOR MR & MRS T. NORGATE.**

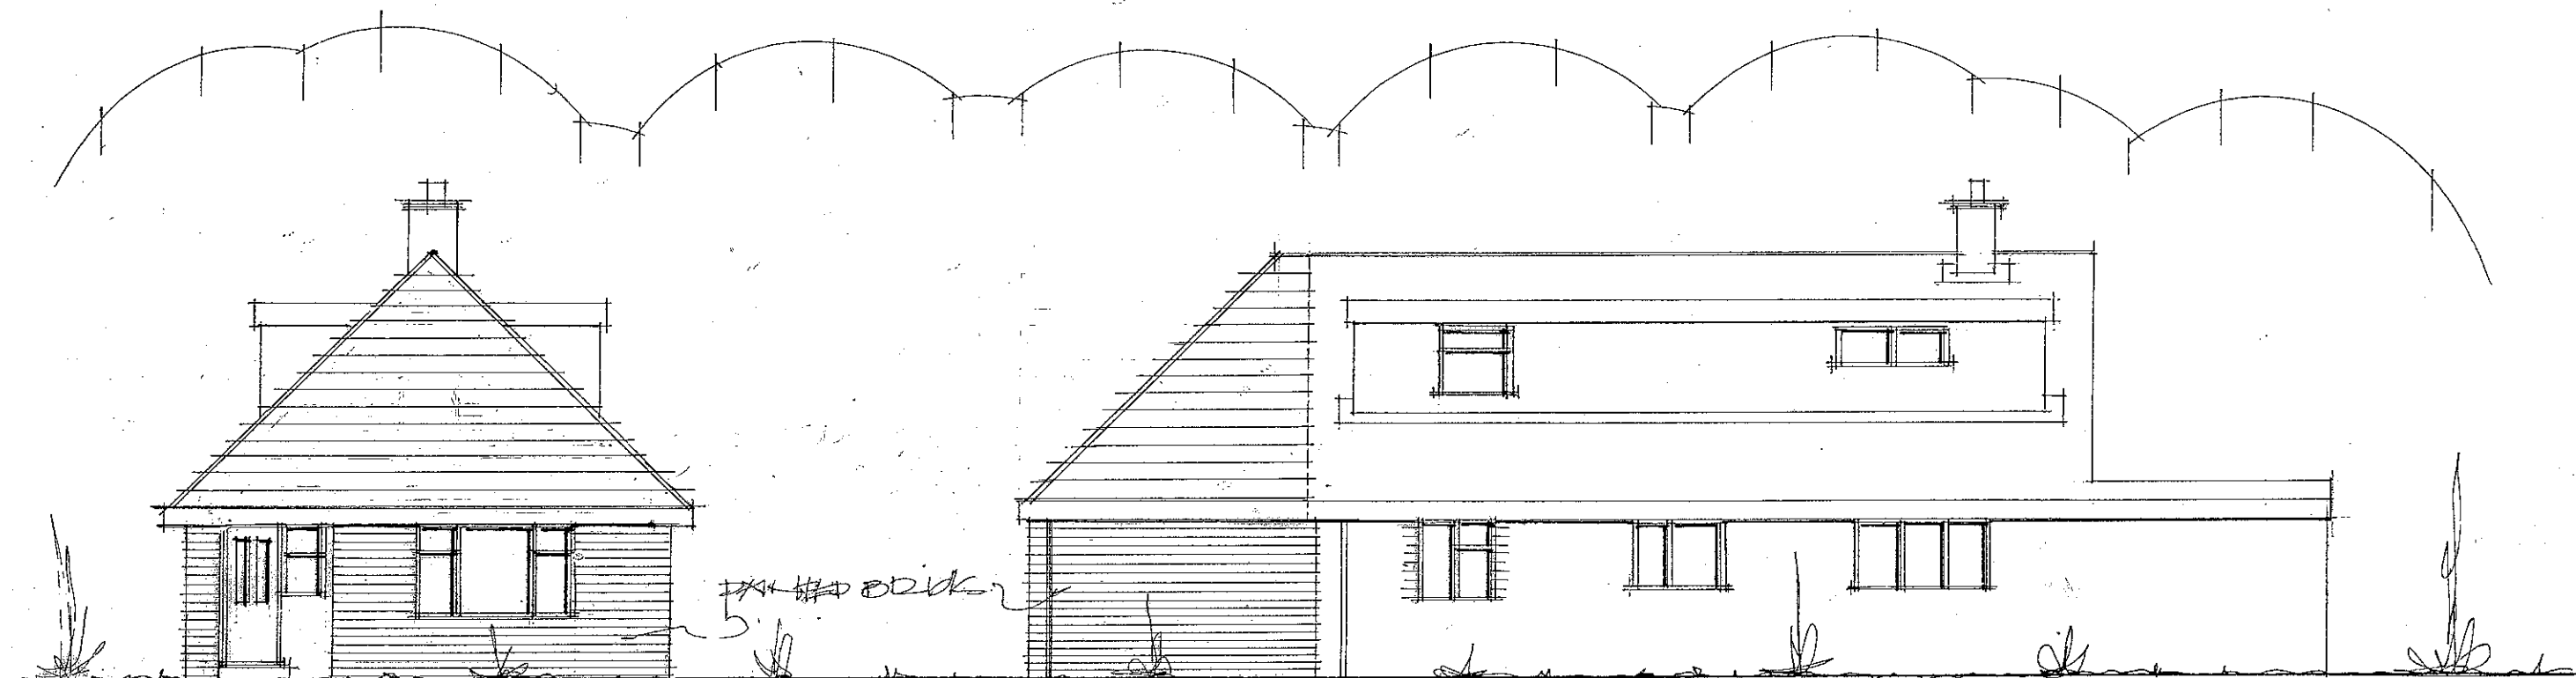

front

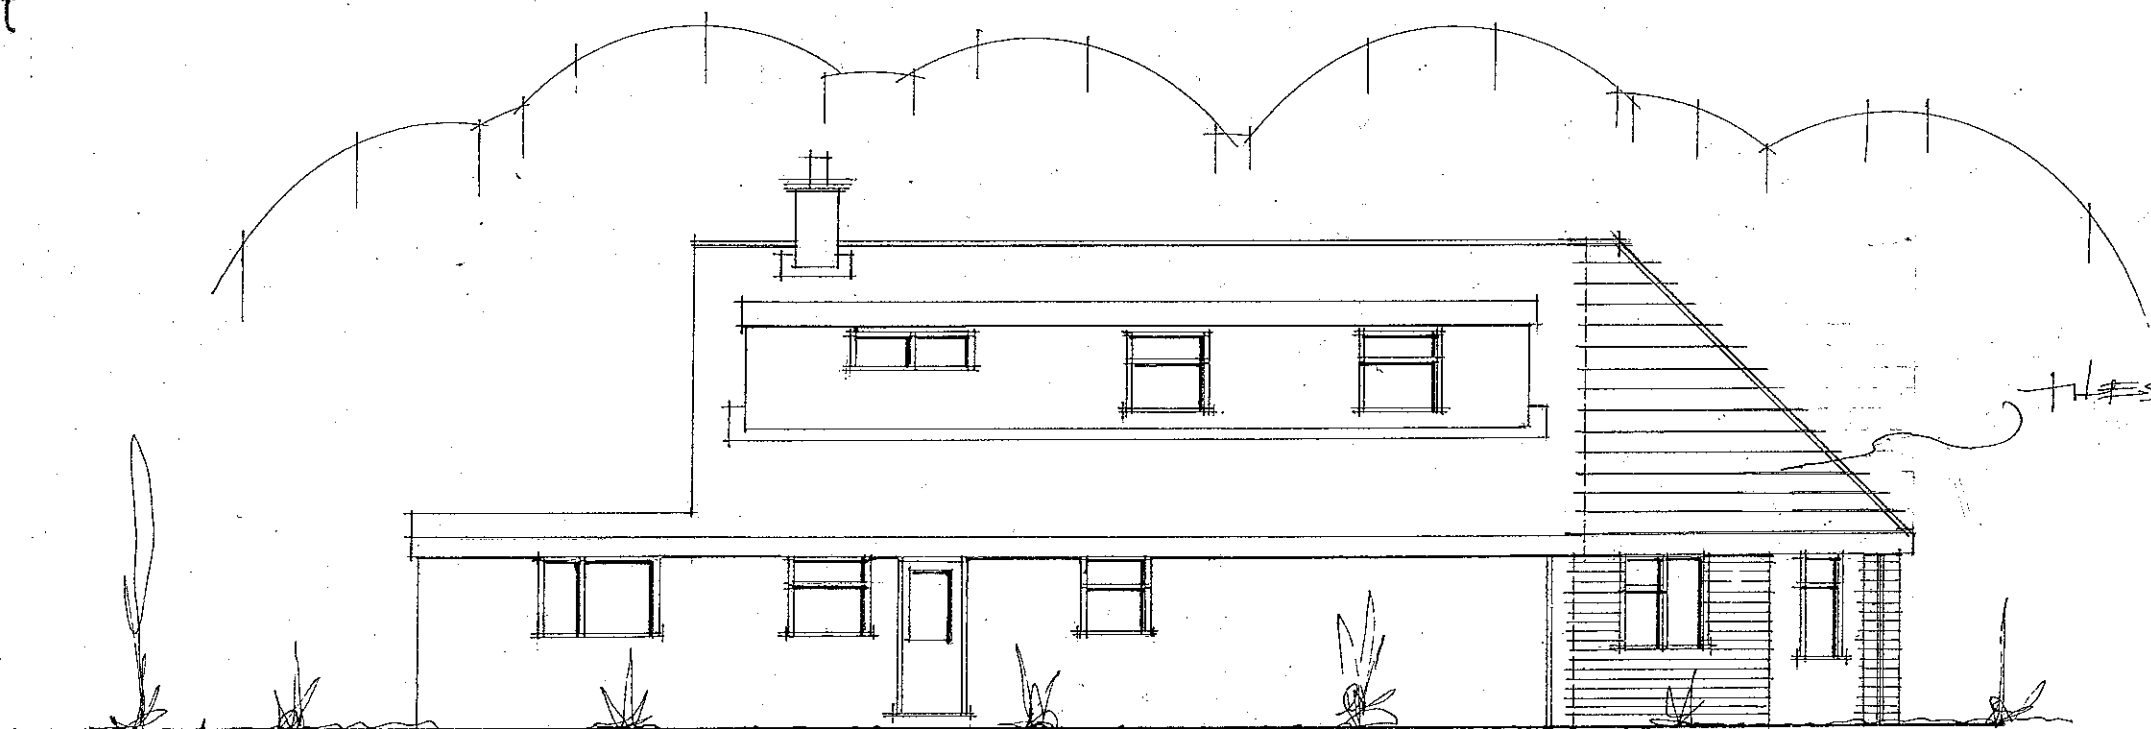

side

date nov 16
scale 1:100 (DEC 16 AMENDED)

PROPOSED ELEVATIONS

PETER J. WALKER MRICS
CHARTERED SURVEYOR
182 SEAFRONT, HAYLING ISLAND, HANTS
PO11 9 AN

TEL: 02392467571