


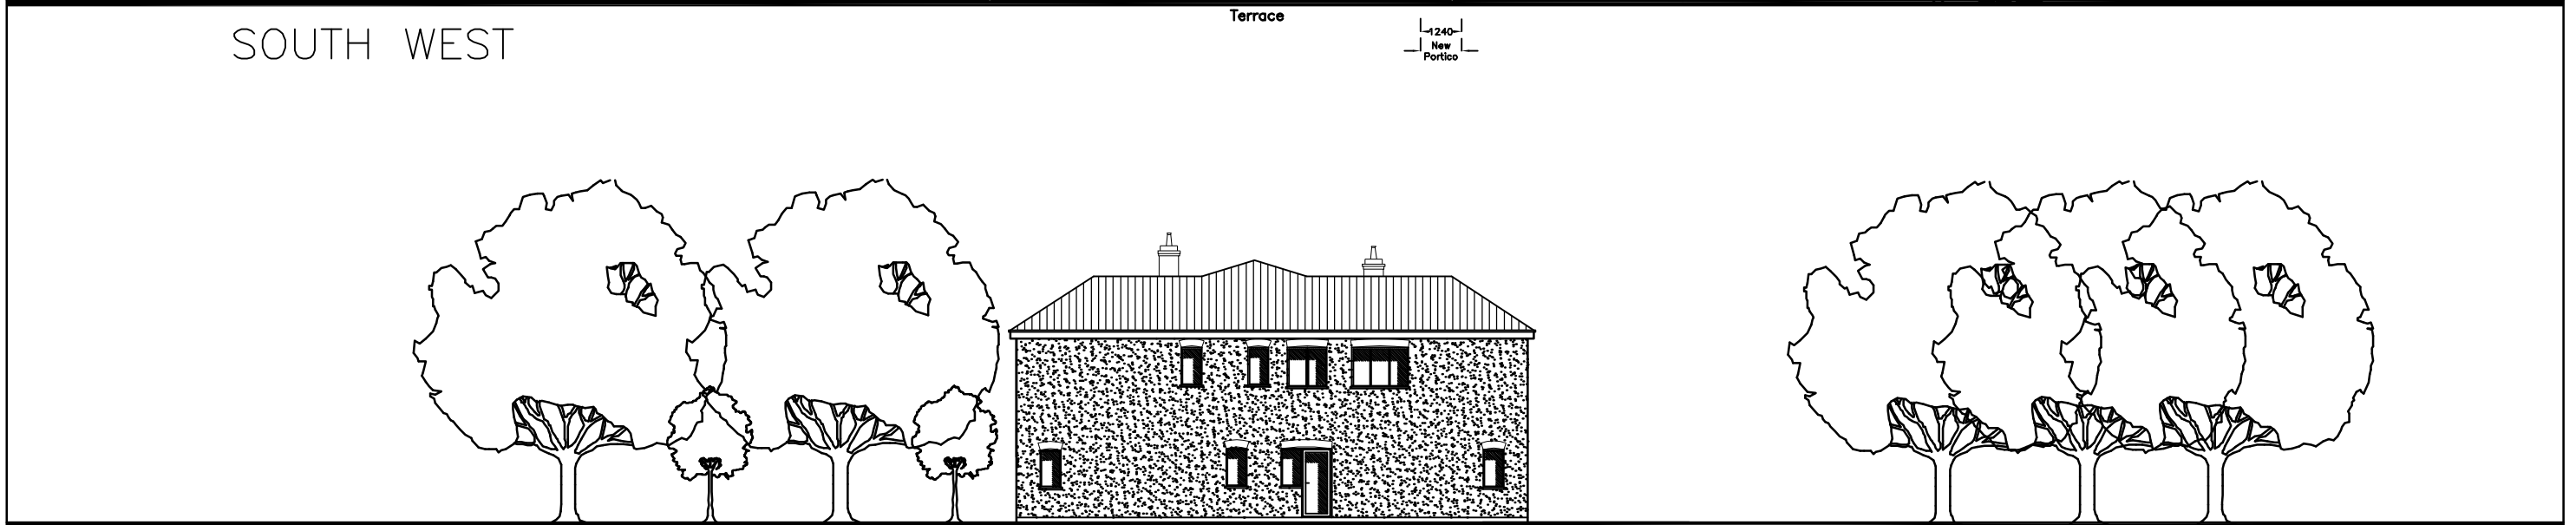

SOUTH WEST

Terrace

1240-
New
Porch




NORTH EAST

Broad Oak
Copse Lane
Hayling Island

PROPOSED
ELEVATIONS

Revisions

A.

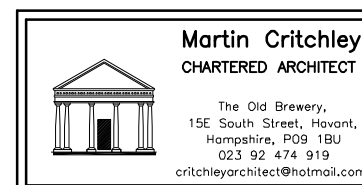

Scale A3 = 1:200
Drawn SAR
Date 26/08/16

1413-512⁰

