


PHYSICAL SCALE IN METERS @ 1:100

NOTES:
This drawing has been produced solely for PLANNING/DESIGN.
Do not Scale from this Drawing except for planning purposes.
Any drainage shown is presumed and to be checked on site
before commencement of works.
This drawing is the copyright of MF Designs Ltd.

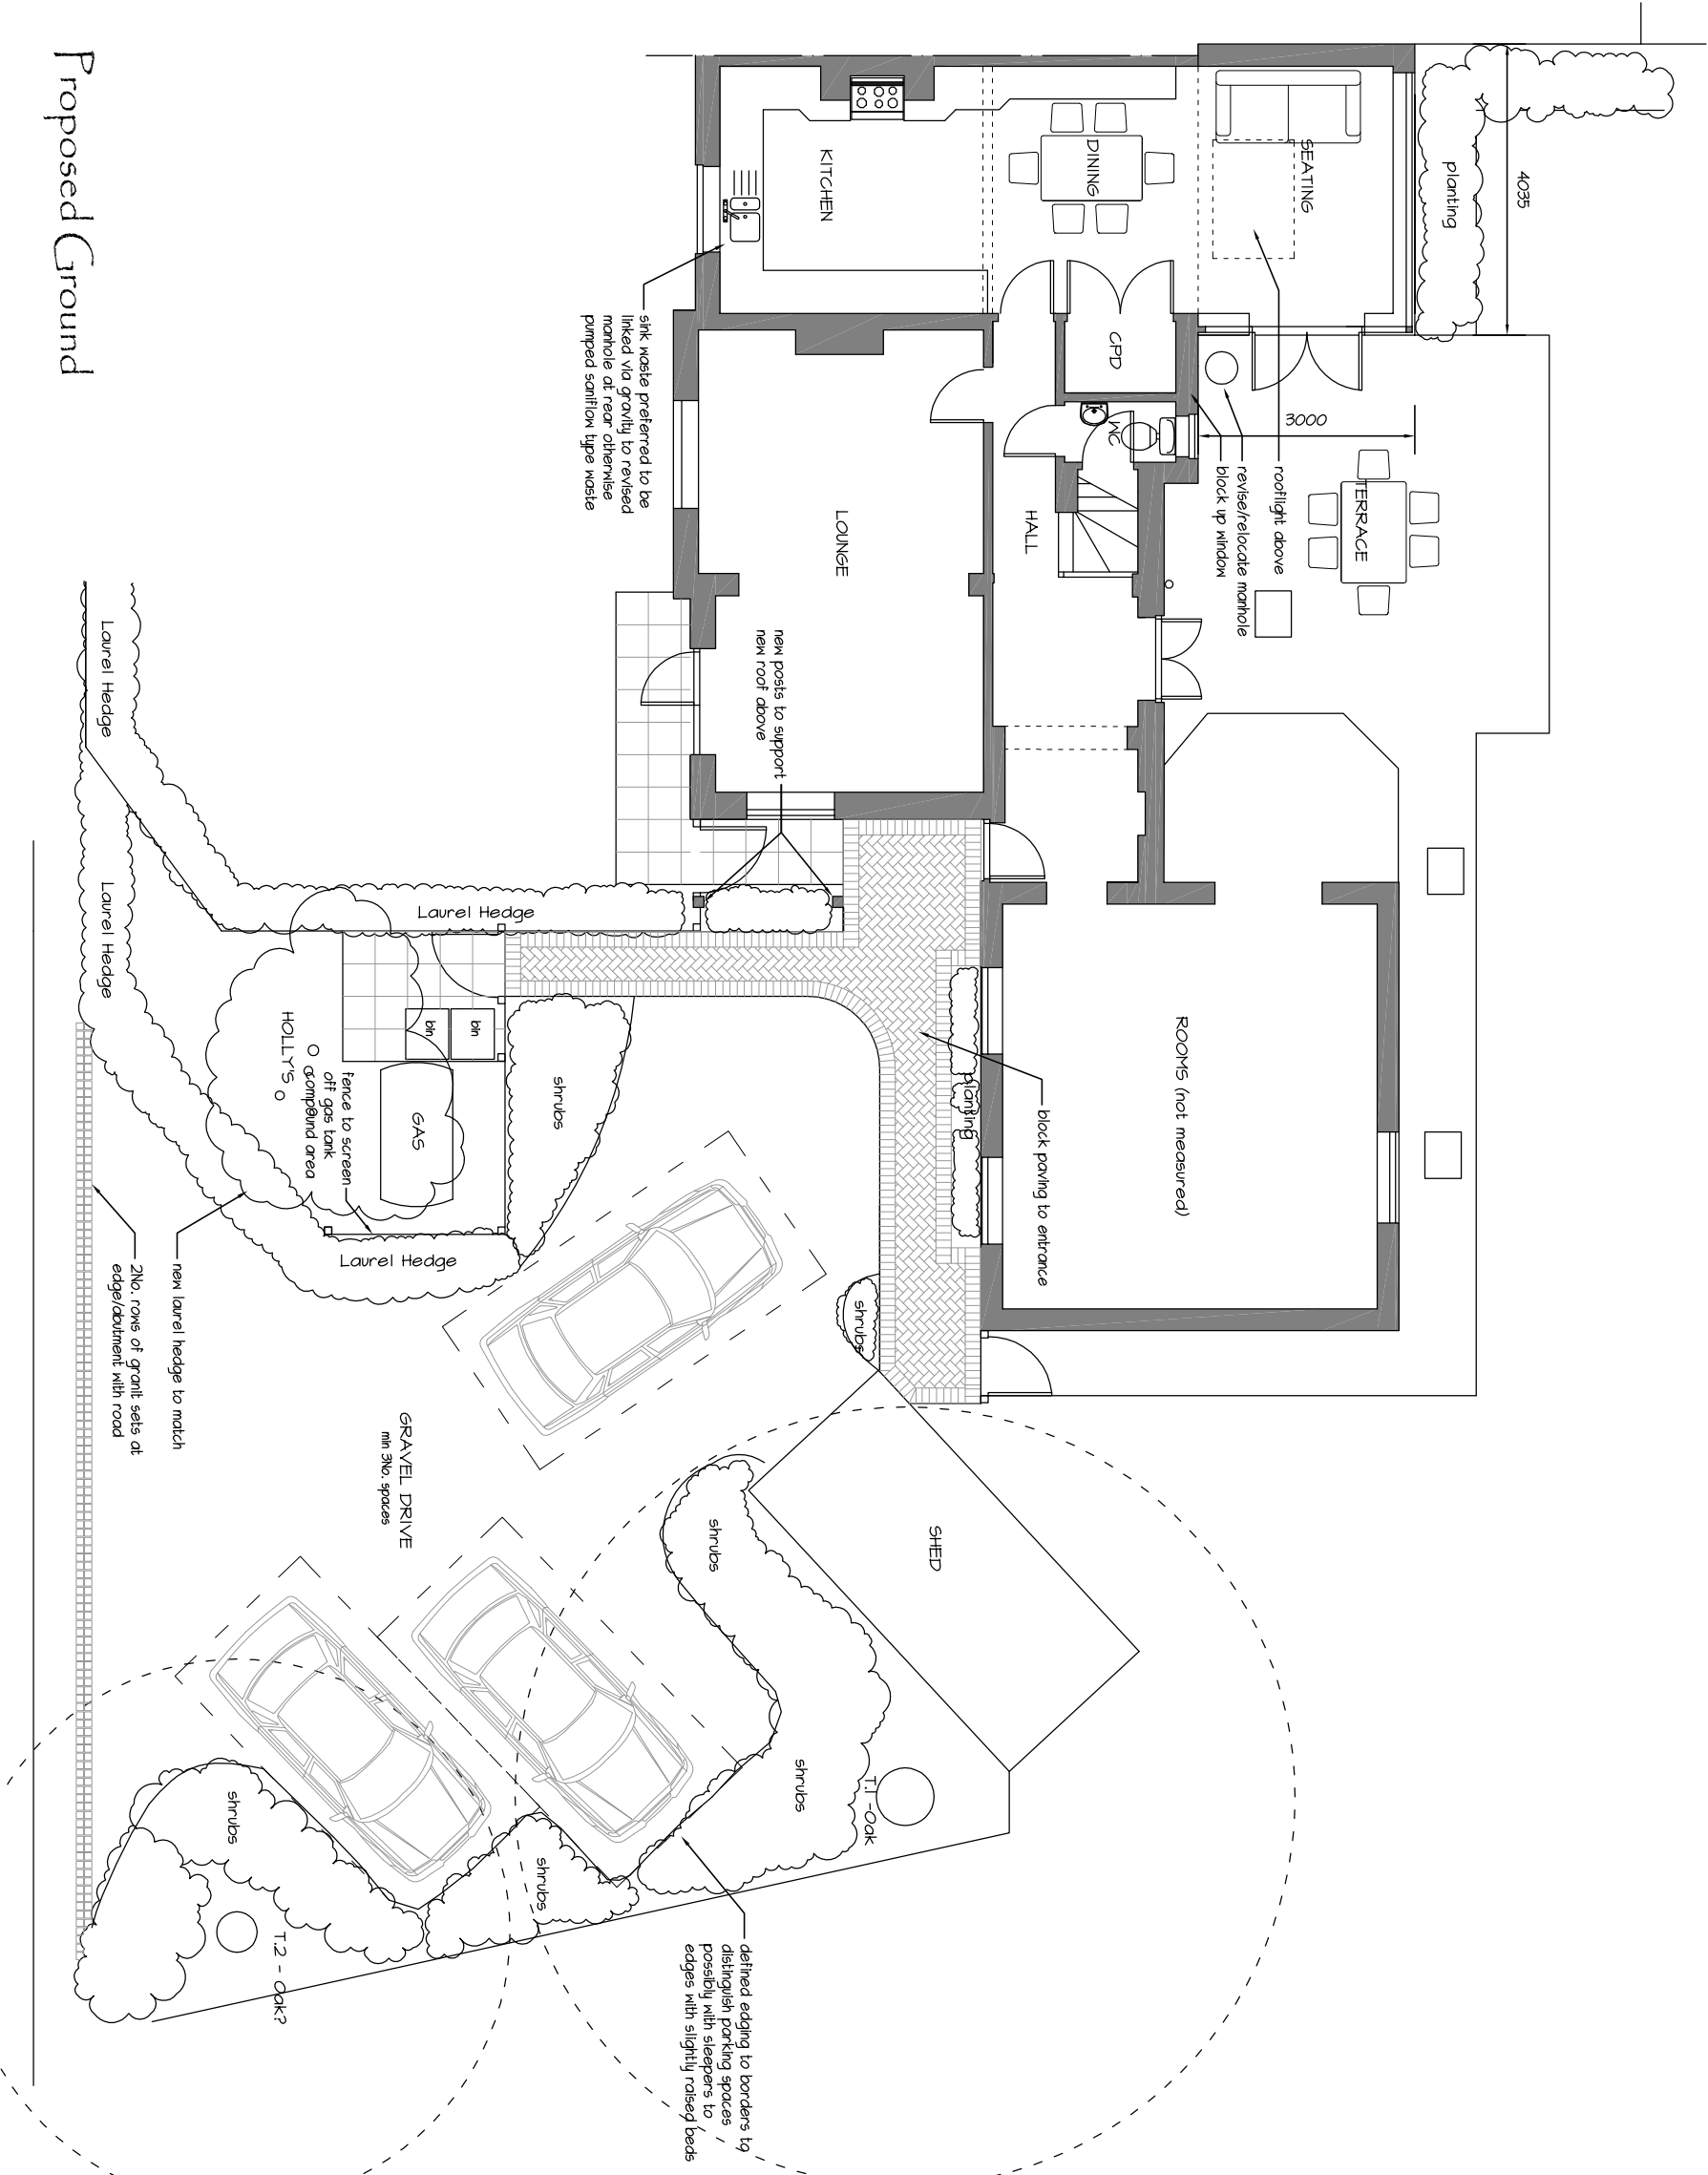

Proposed Ground

EXTENSIONS & ALTERATIONS - 2 Gravel Pit Cottages, Emsworth. PO9 2PB



B: 05.07.2016 - planting to front and path widened
A: 04.07.2016 - additional rootlight and window

mf designs ltd
Chartered Architects



52 King Street • Emsworth • Hampshire • PO10 7AZ
Director: Martin Farrer RIBA • Co Registration No.4507379

01243 377766
admin@mfdesigns.org.uk

Date: June 2016
Scale: 1:100

Job No: 3156
Dwg No: P_01 B