


NORTH

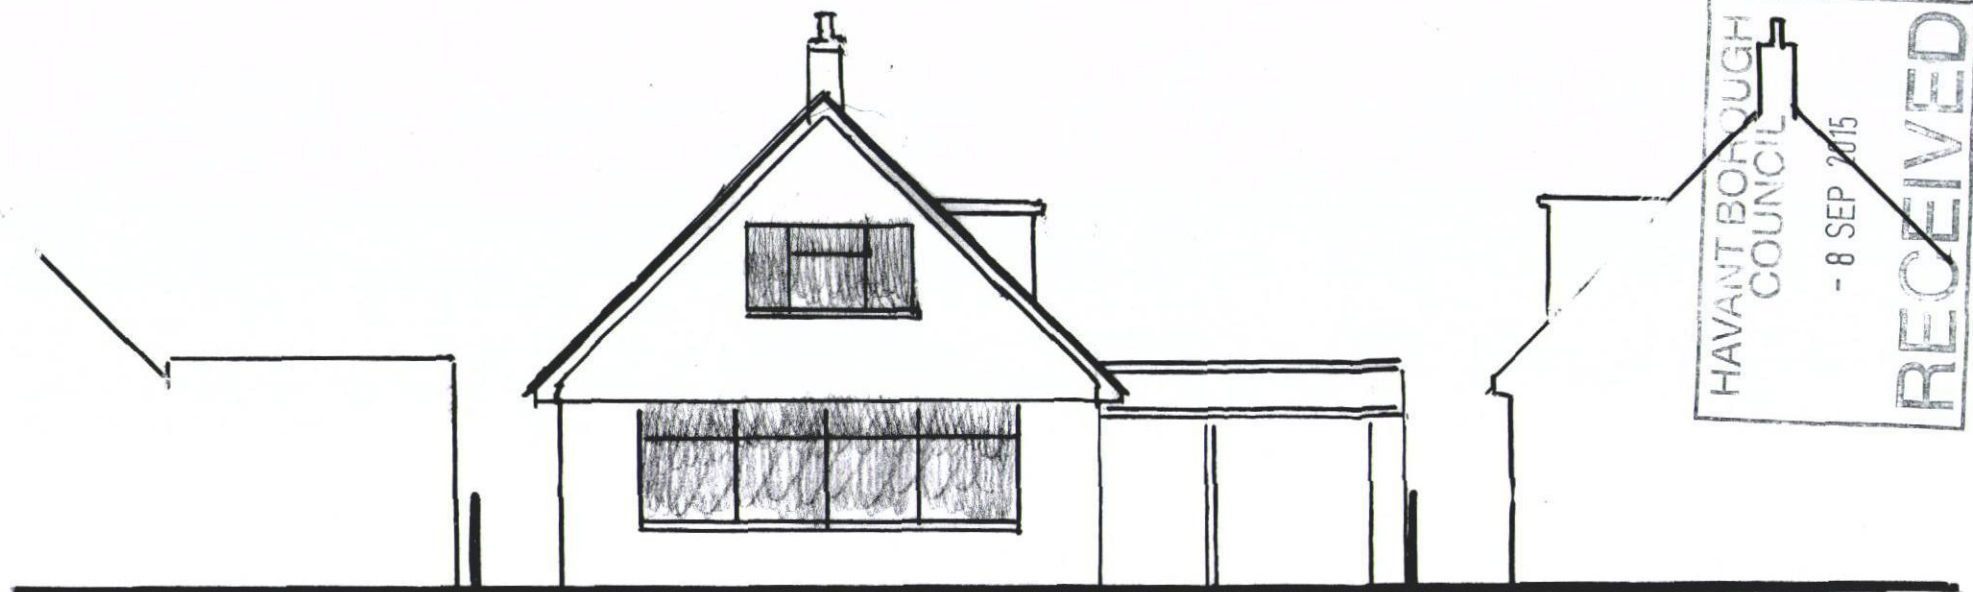

PROPOSED ANNEXE AT
12 GOODWOOD CLOSE, WATERLOOVILLE, PO8 8BG

DRG No 7

EXISTING ELEVATIONS

1:100

SOUTH