



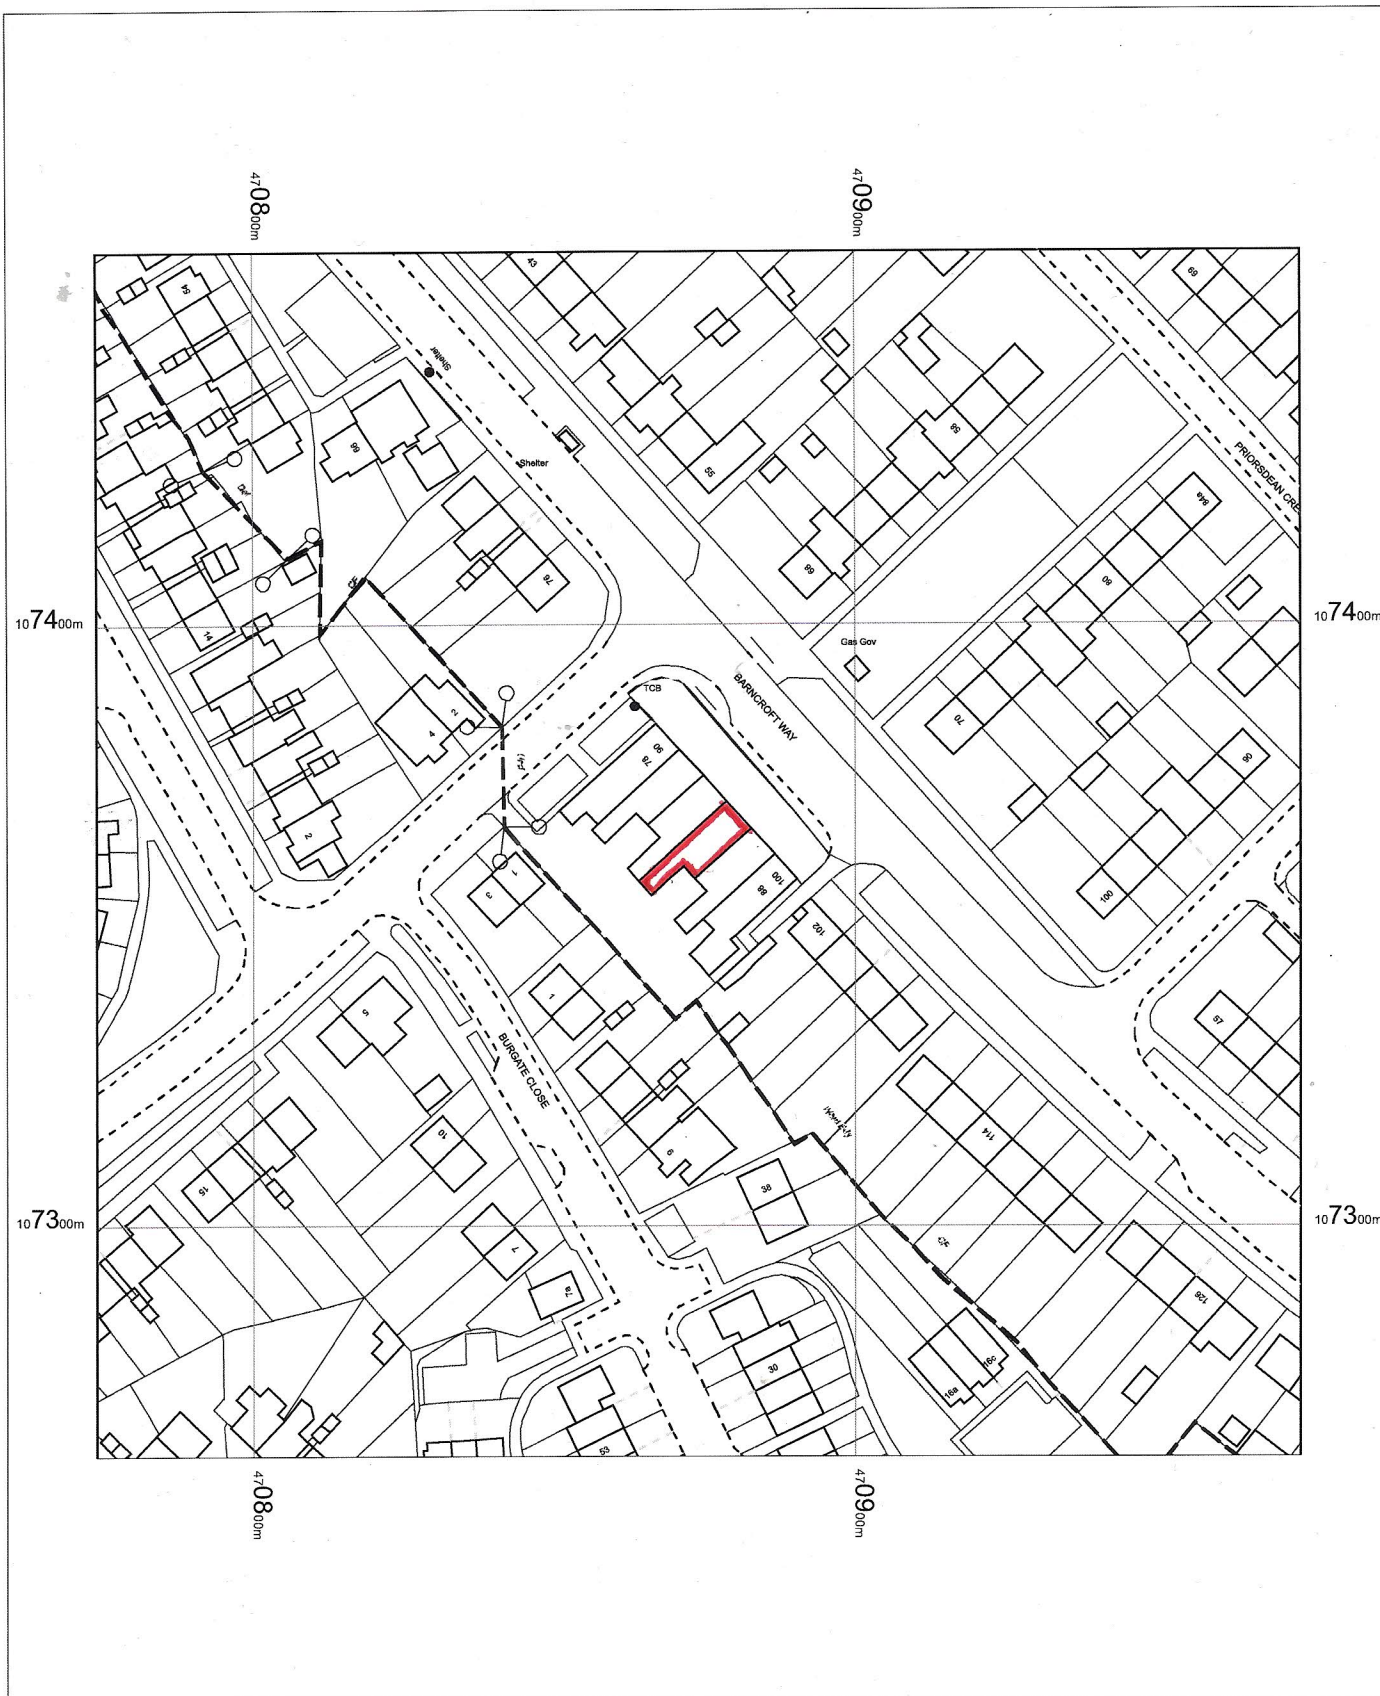

The Paper Shop
 84 Barncroft Way
 Havant
 Hampshire
 PO9 3AH

OS MasterMap 1250/2500/10000 scale
 27 April 2016, ID: BW1-00523372
maps.blackwell.co.uk
 1:1250 scale print at A4, Centre: 470874 E, 107362 N
 ©Crown Copyright Ordnance Survey. Licence no.
 100041040

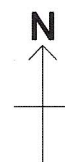

BLACKWELL'S
www.blackwellmapping.co.uk
 TEL: 0113 245 2623
comments@maps.blackwell.co.uk