




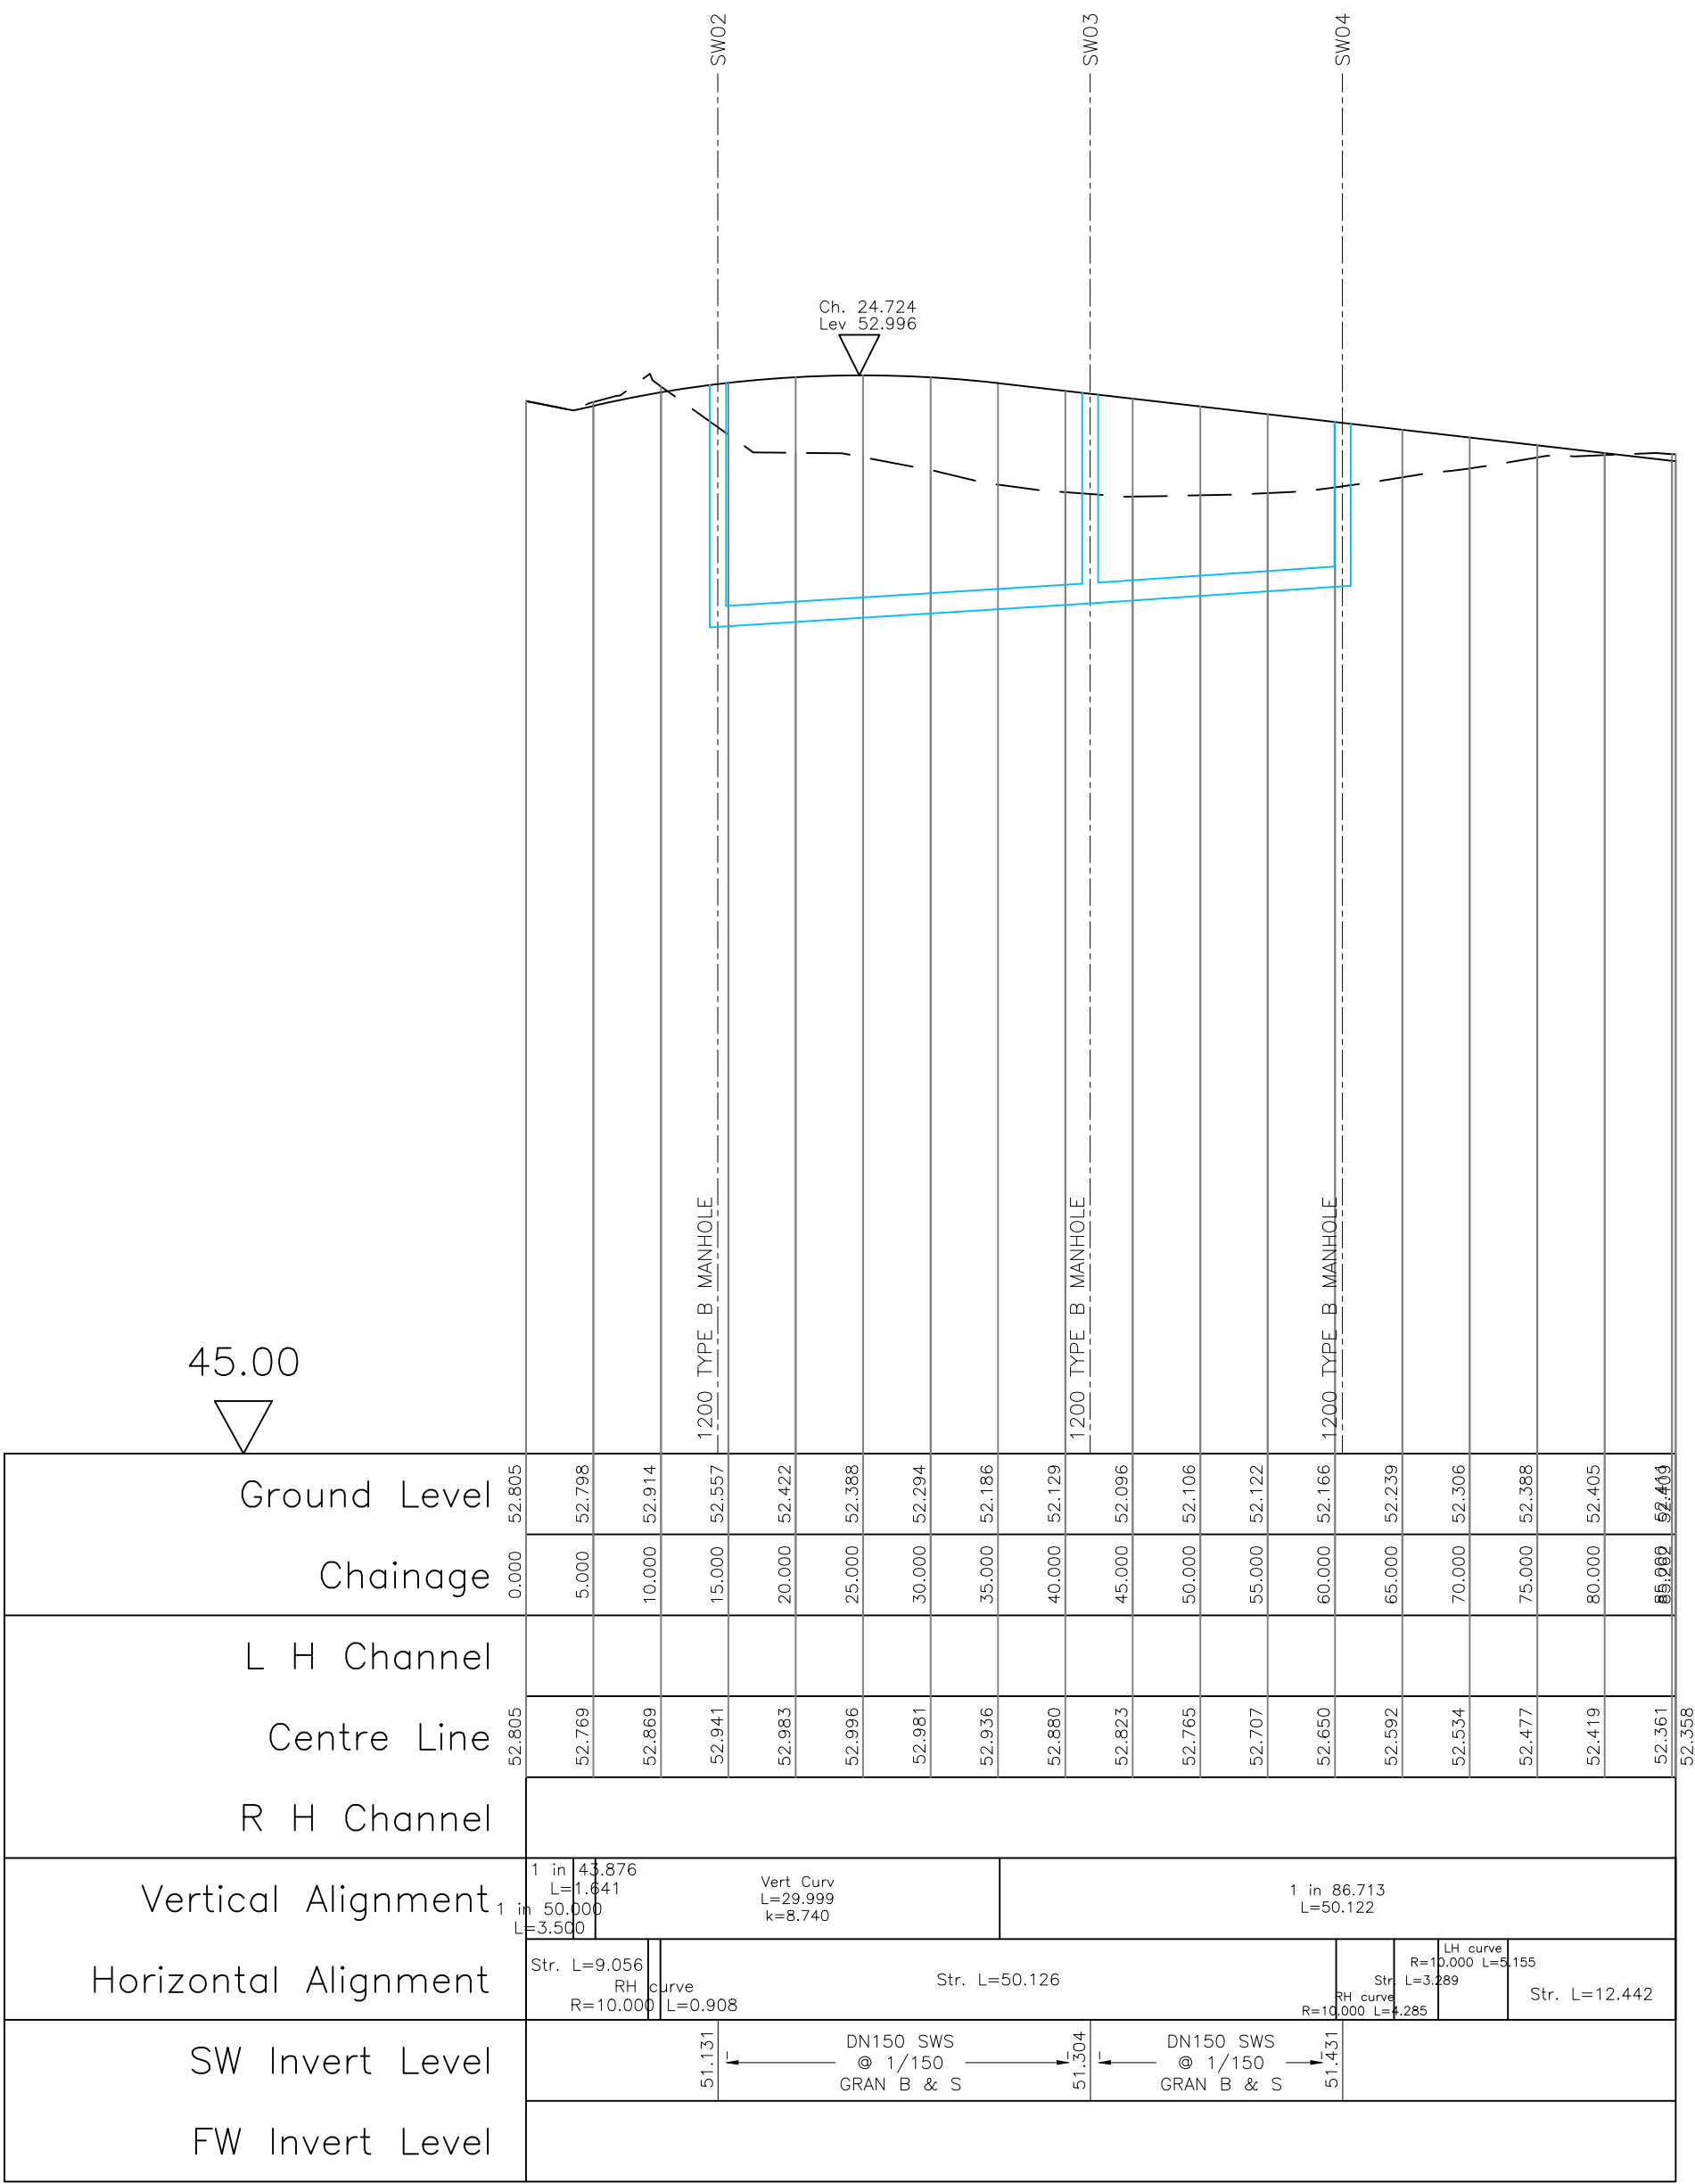

Road 1
Horiz. 1:500 Vert. 1:50

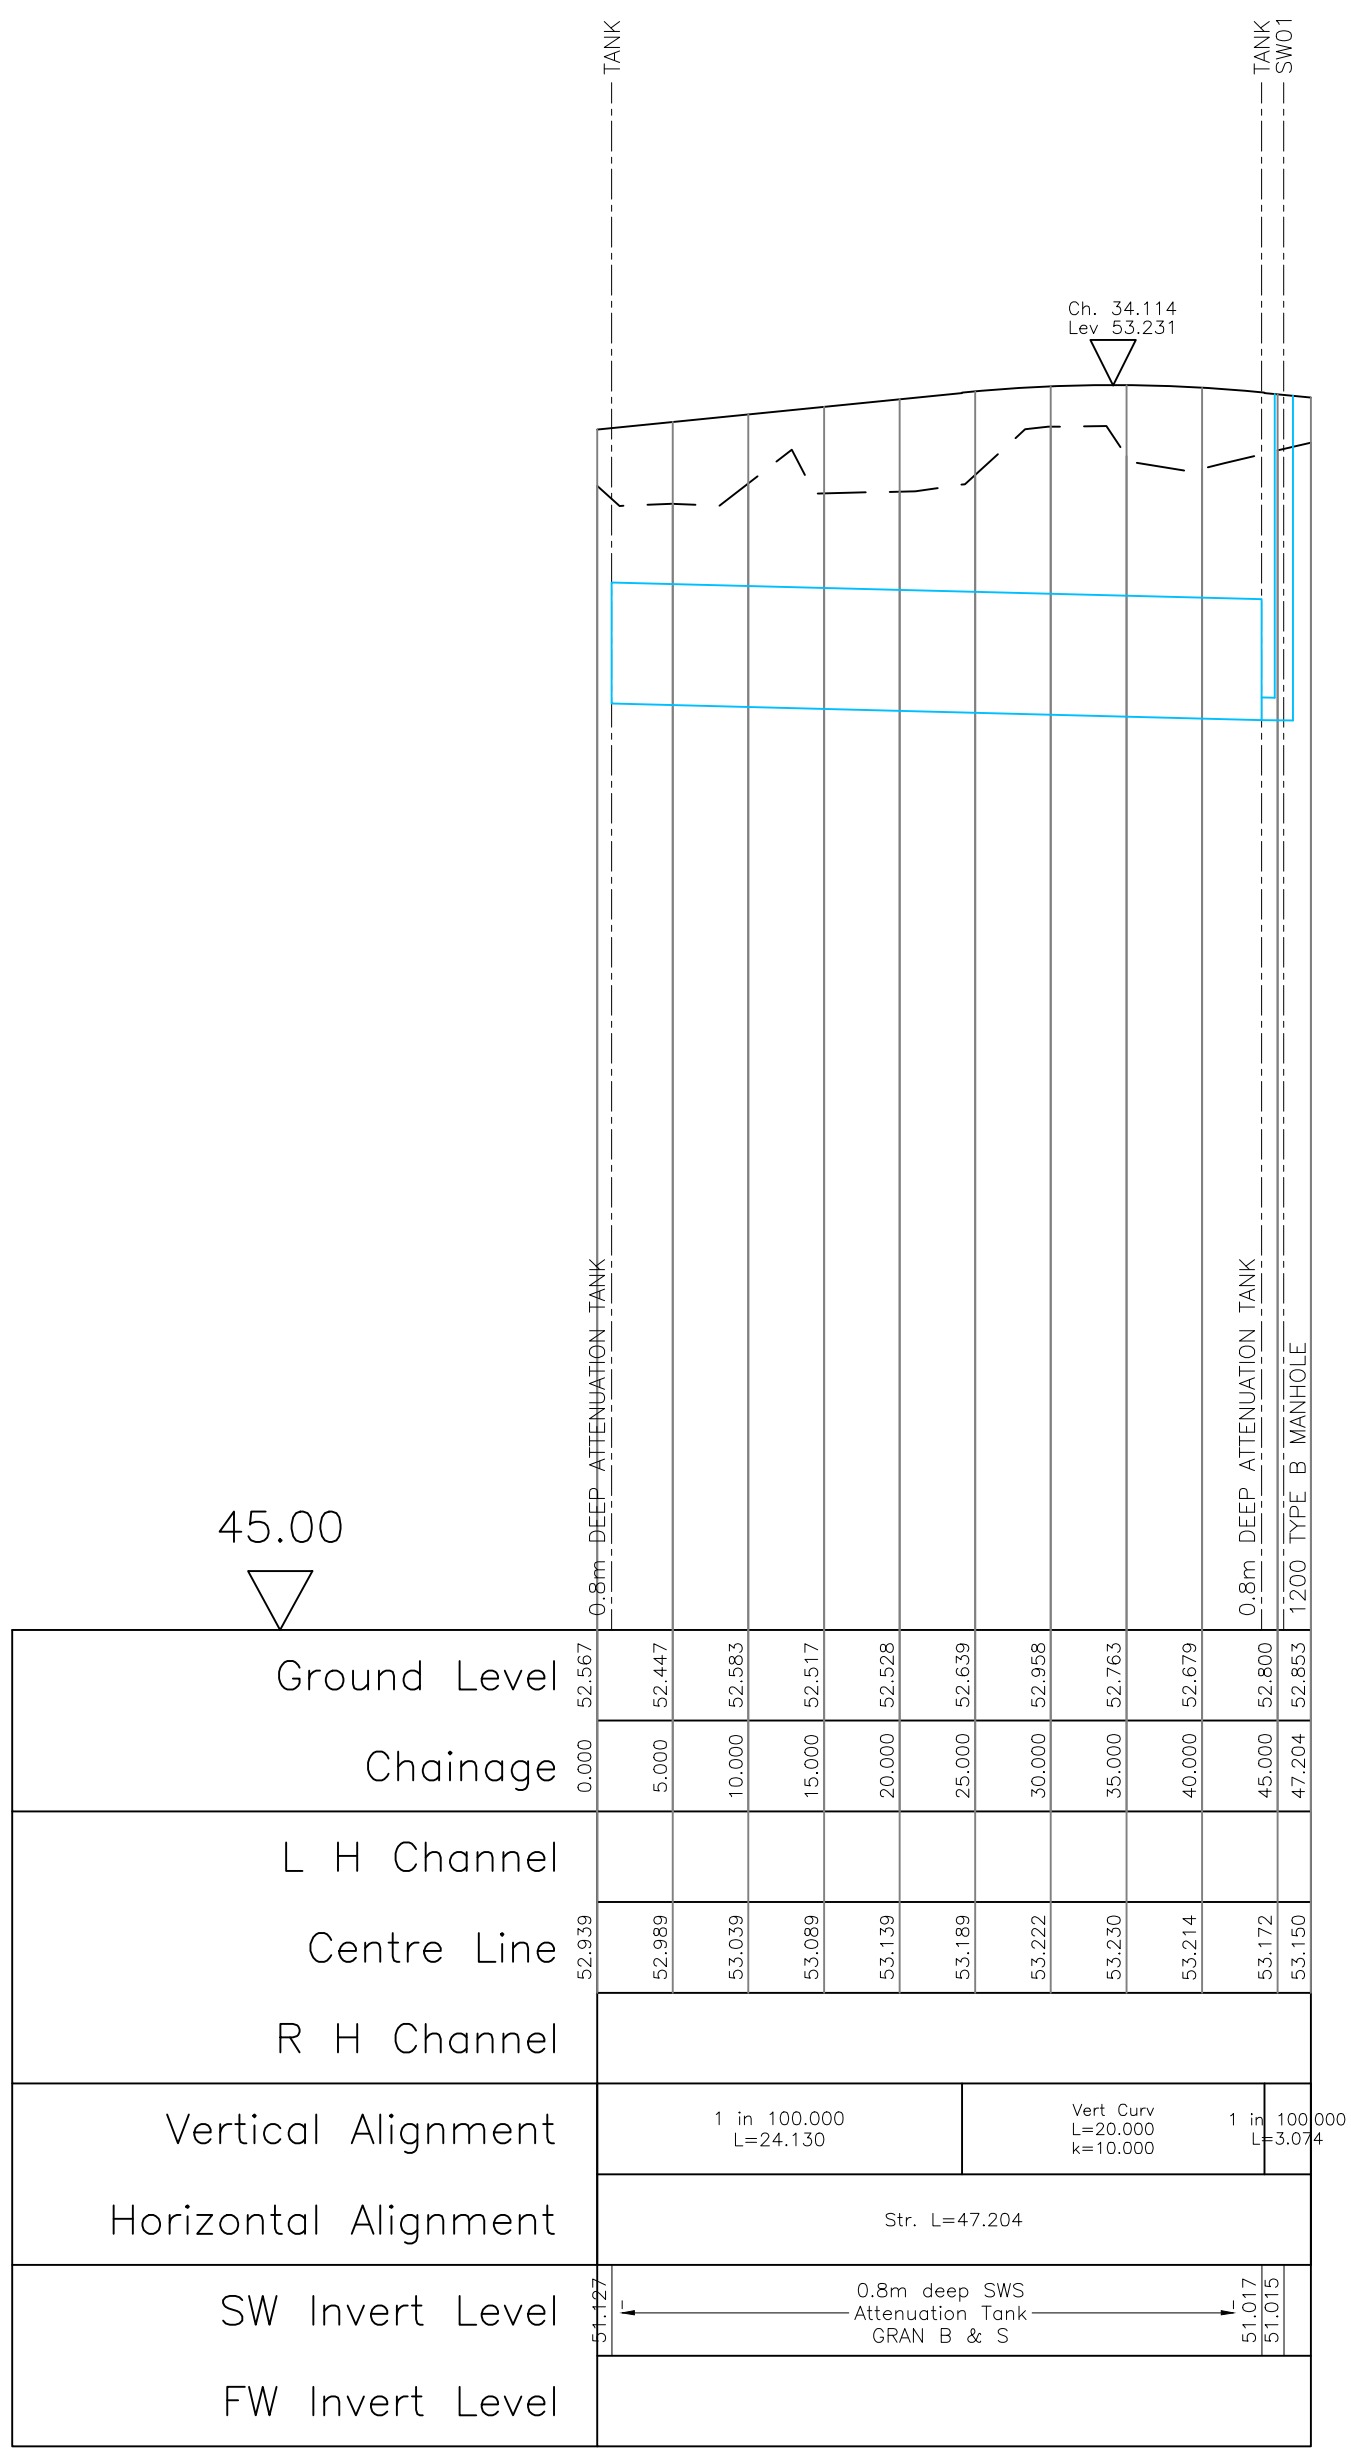

Road 2
Horiz. 1:500 Vert. 1:50

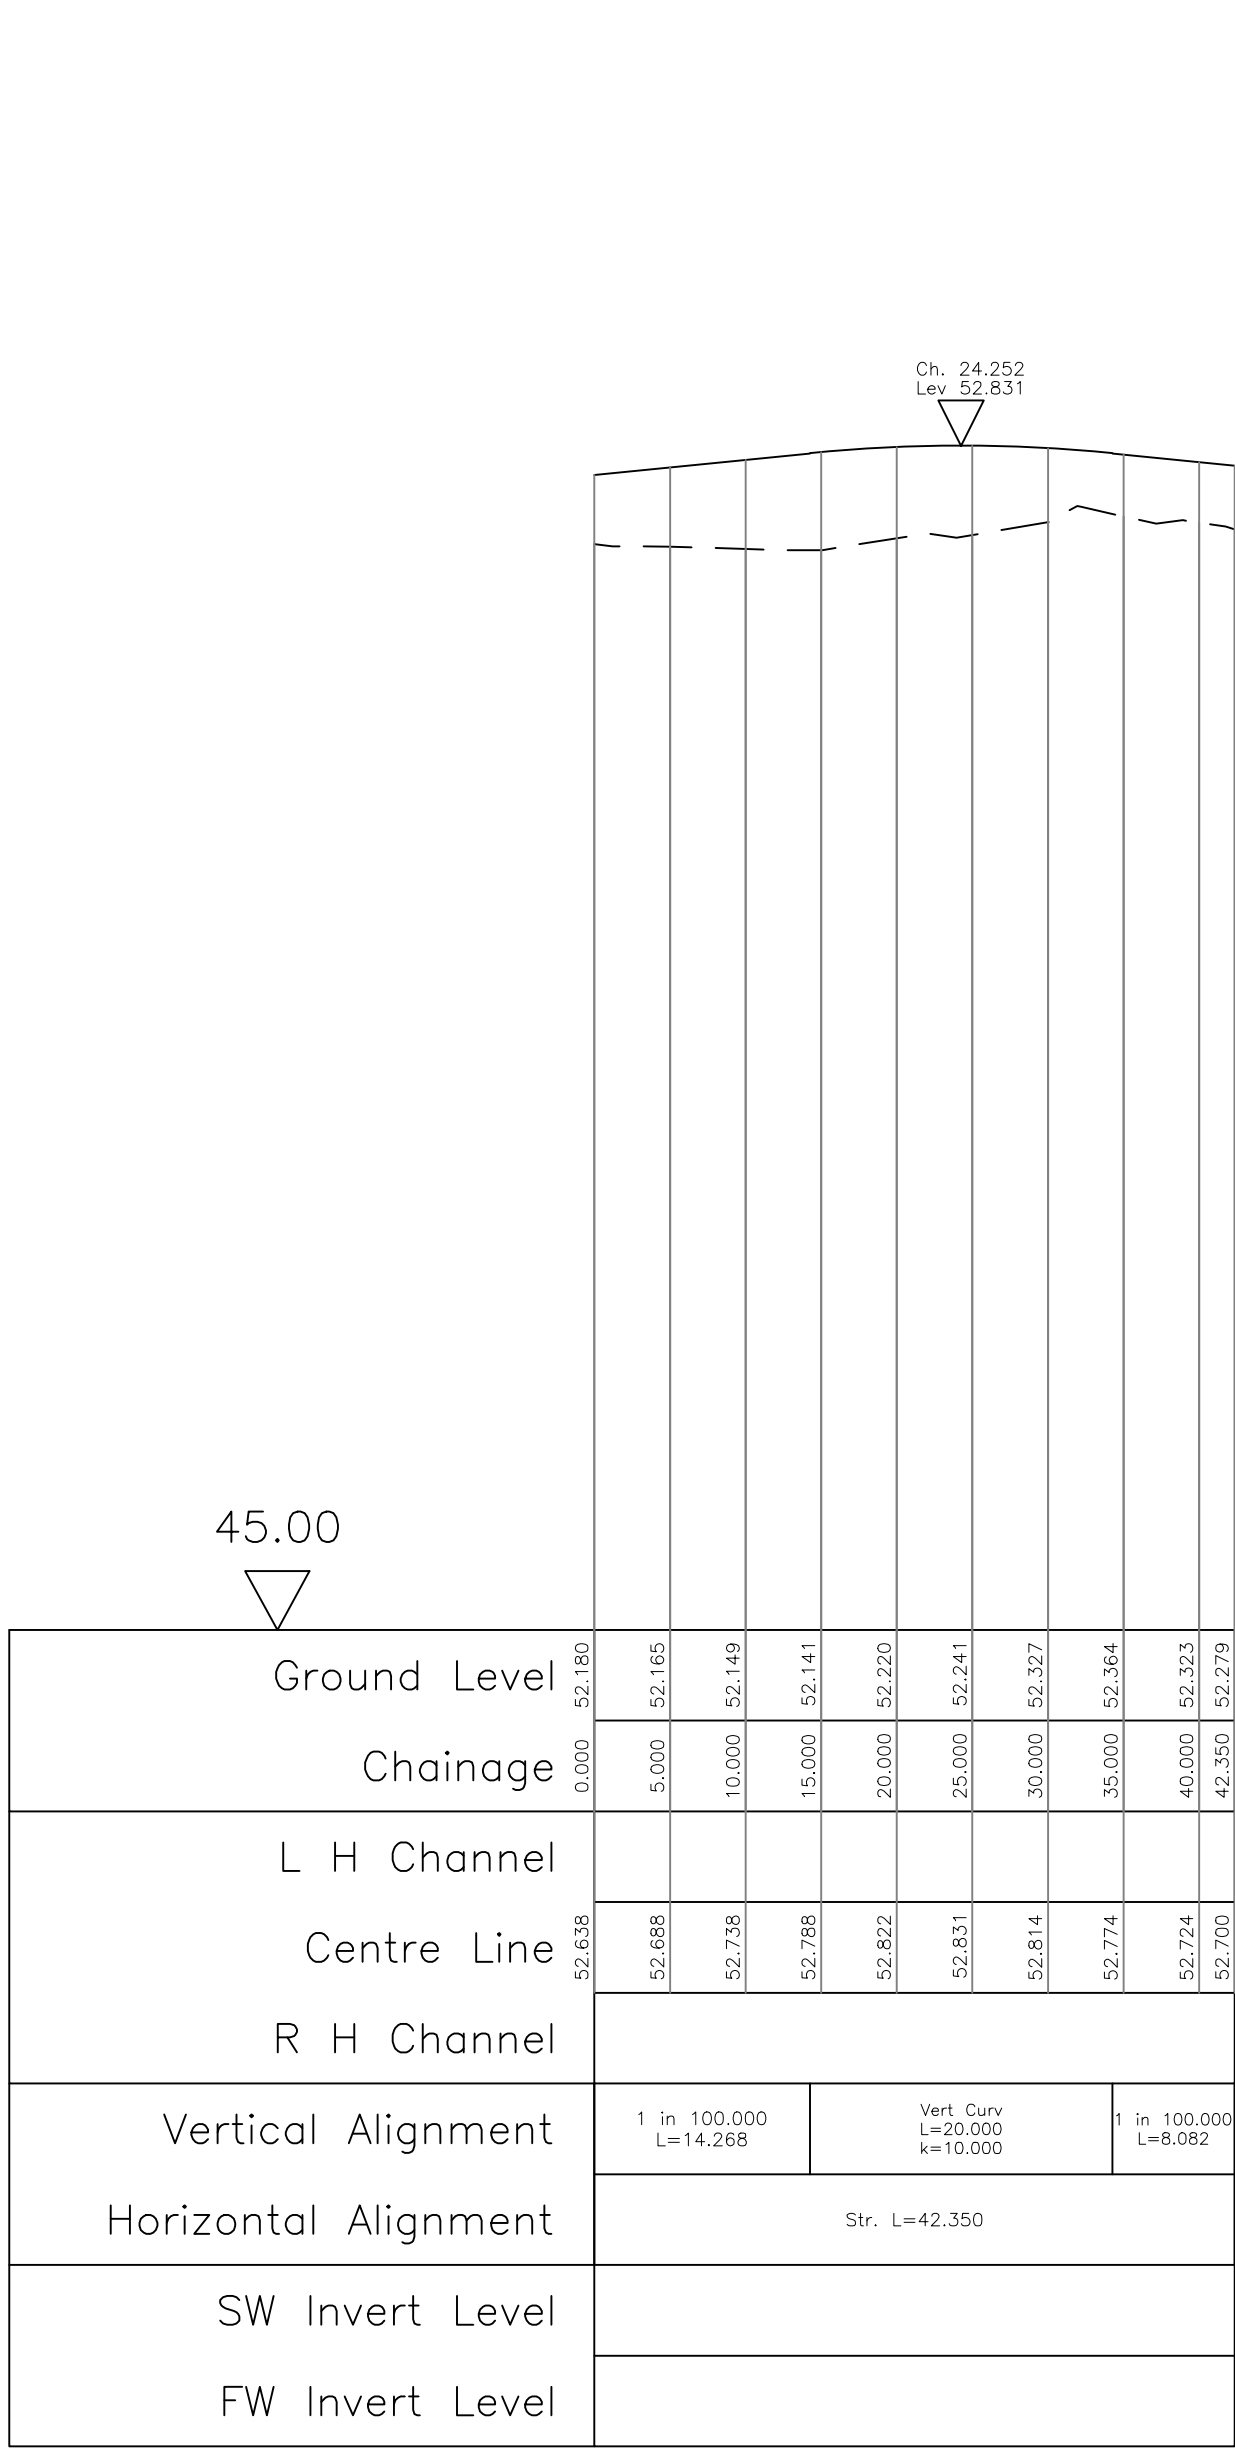

Road 3
Horiz. 1:500 Vert. 1:50

REV. No.	DATE	DESCRIPTION	INITIALS
Client			
Project		Purbrook Park School Waterloooville	
Title		Longitudinal Sections	
Scale		1:250 @ A1	
Checked		AMc	
Date		Sept '16	
Drawn		JS	
Drawing No.		5444:10	
Rev			