



This drawing may be scaled with reference to the scale bar for planning application purposes only. Do not scale for any other purpose, use only annotated dimensions. All dimensions are to be checked by parties using the drawing, and any errors or omissions are to be reported to James Potter Associates Ltd.

Rev.	Date	Note	Author	Checked
-	dd/mm/yy	Note	XXX	XXX

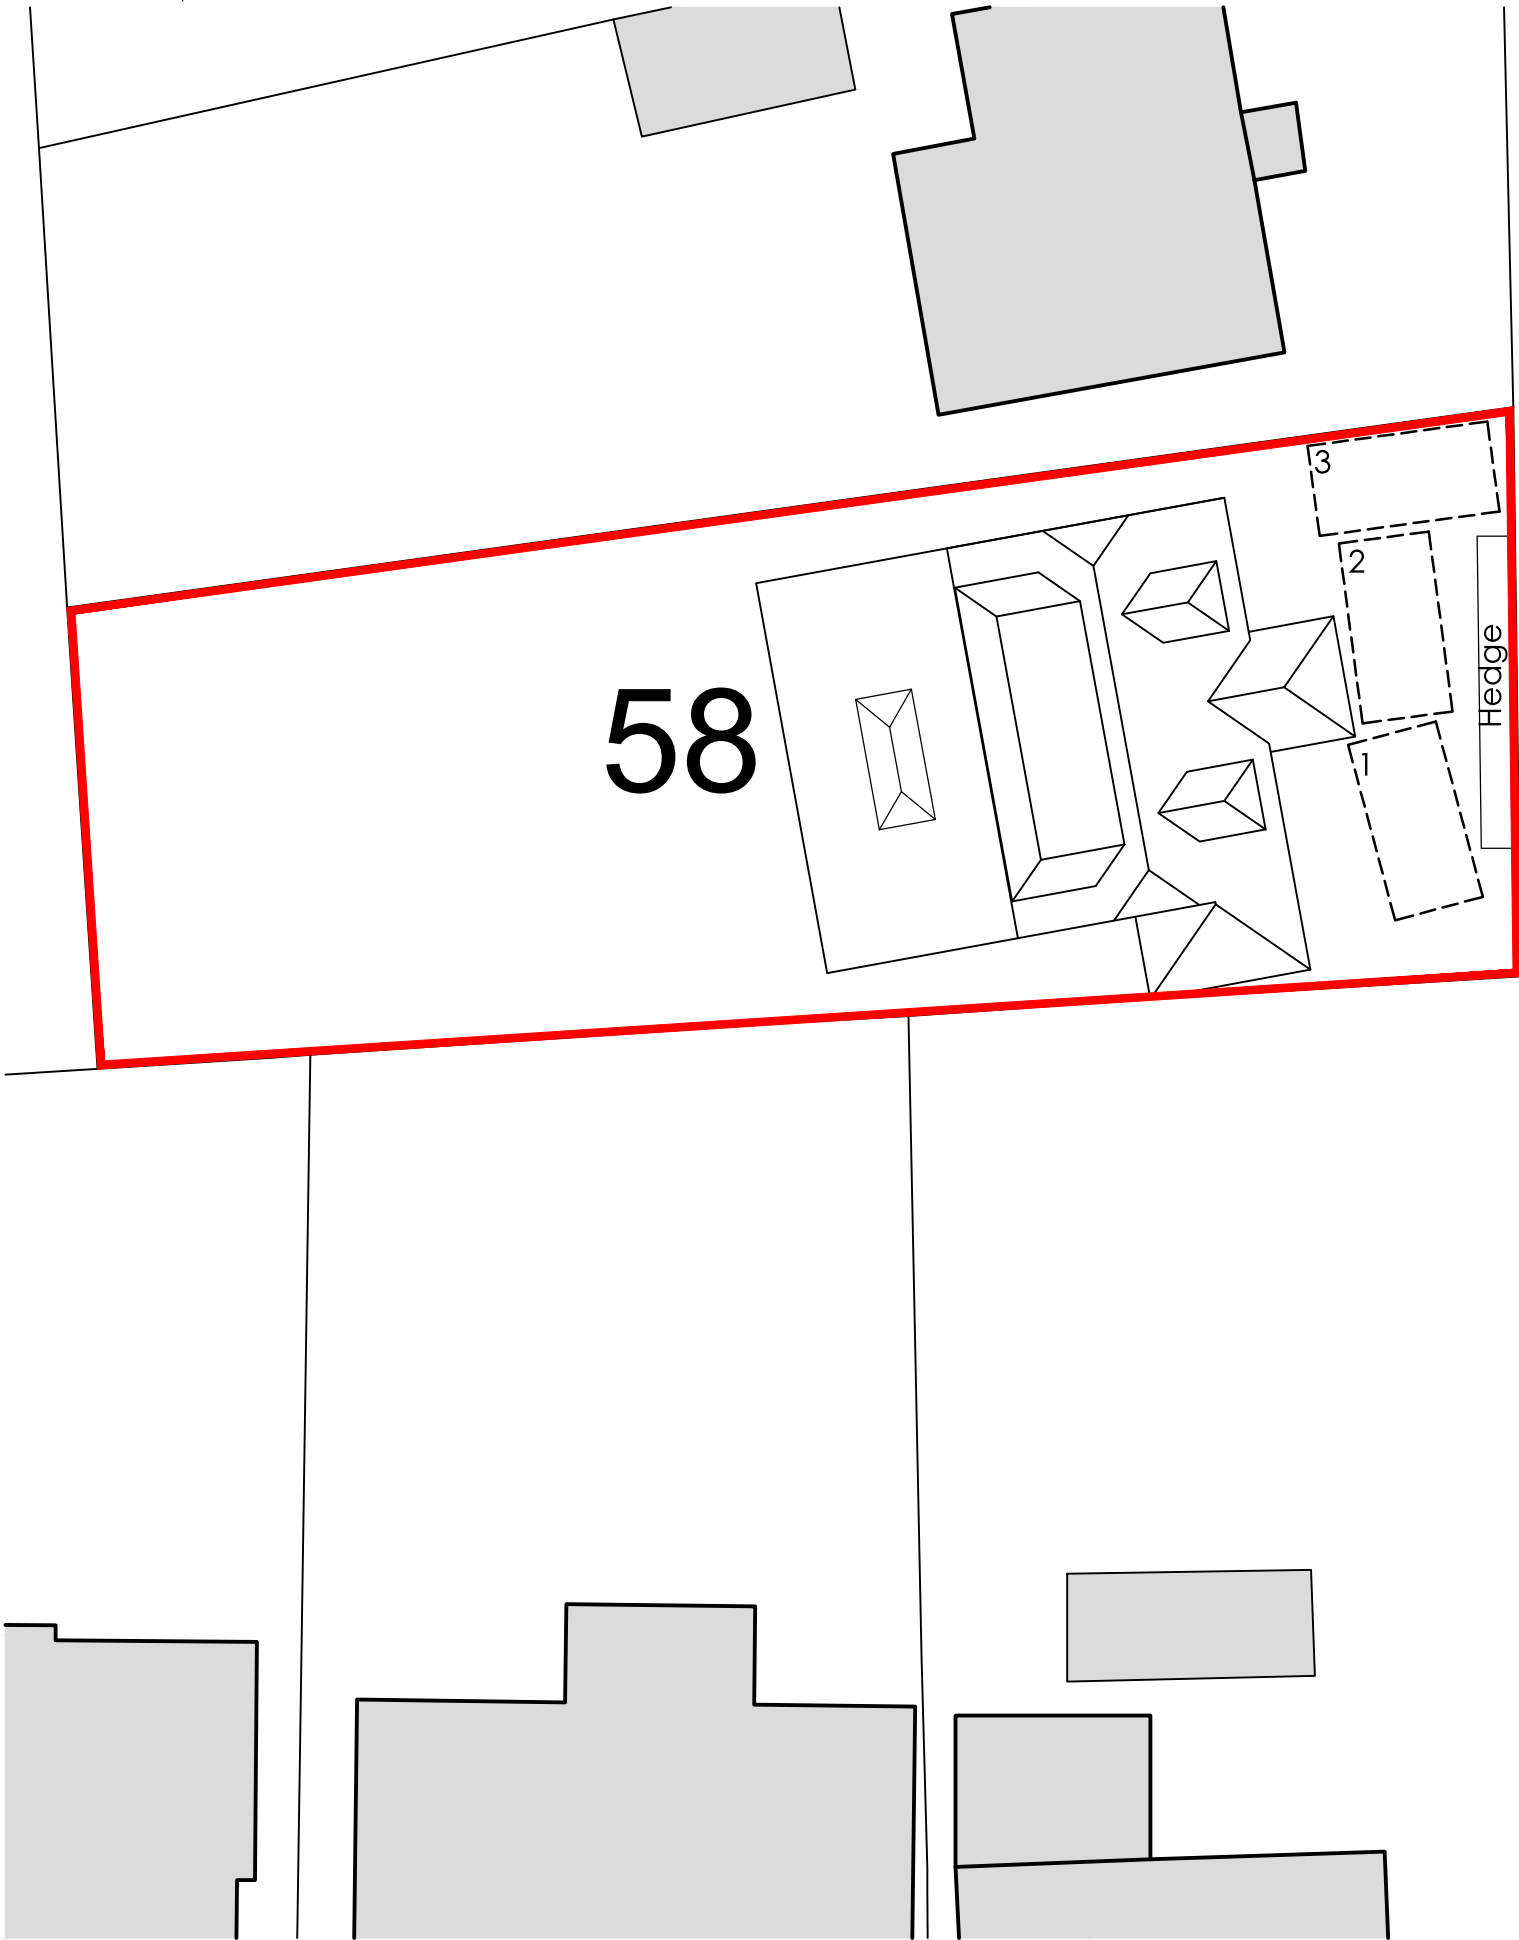


KING'S ROAD

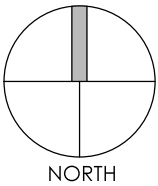

EXISTING PARKING SPACES: 3
PROPOSED PARKING SPACES: 3

BLOCK PLAN 1:200

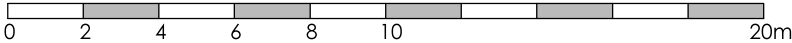

Project	REAR EXTENSION + LOFT CONVERSION 58 KINGS ROAD EMSWORTH PO10 7HW					Drawing	PARKING PLAN					
						Job-Dwg Number	1 6039-PD-006			Rev.	-	
Client	MR & MRS PALMER					JPA JAMES POTTER ASSOCIATES www.jpa.design JPA - PORTSMOUTH Suite 2, Winter Works, Rear of 119 Winter Road Southsea, Portsmouth, PO4 8DS t. +44(0)2393 871 000						
Status	PLANNING											
Scale	1:200/ 1:1250		Sheet Size A3									
Author	RH	Checked	JP	Date	15/07/26							