



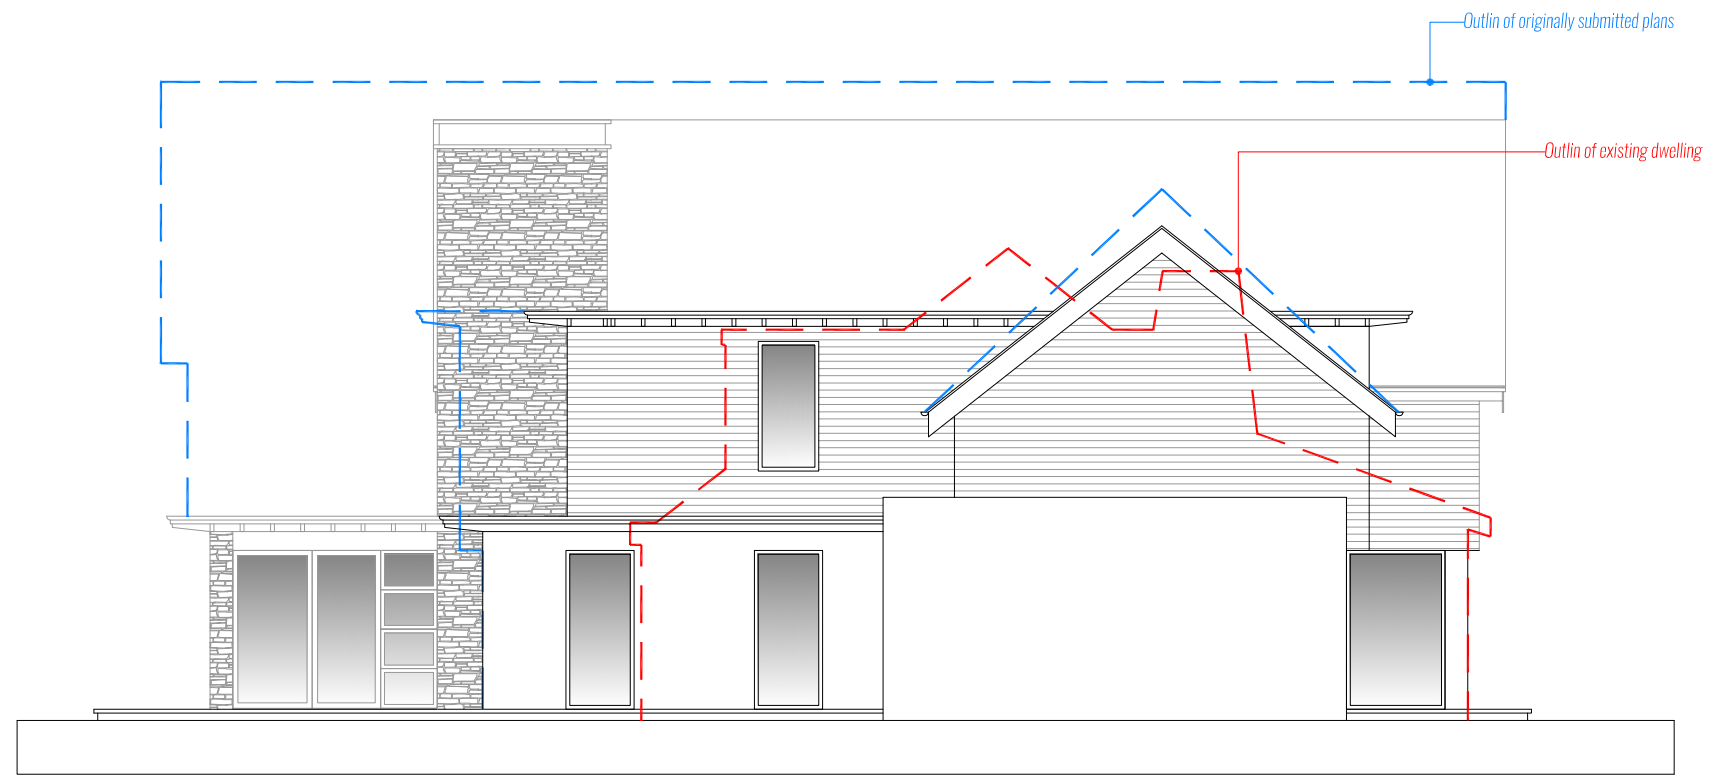

South West Elevation | *Proposed*

0m 1.0m 2.5m 5.0m
1:100

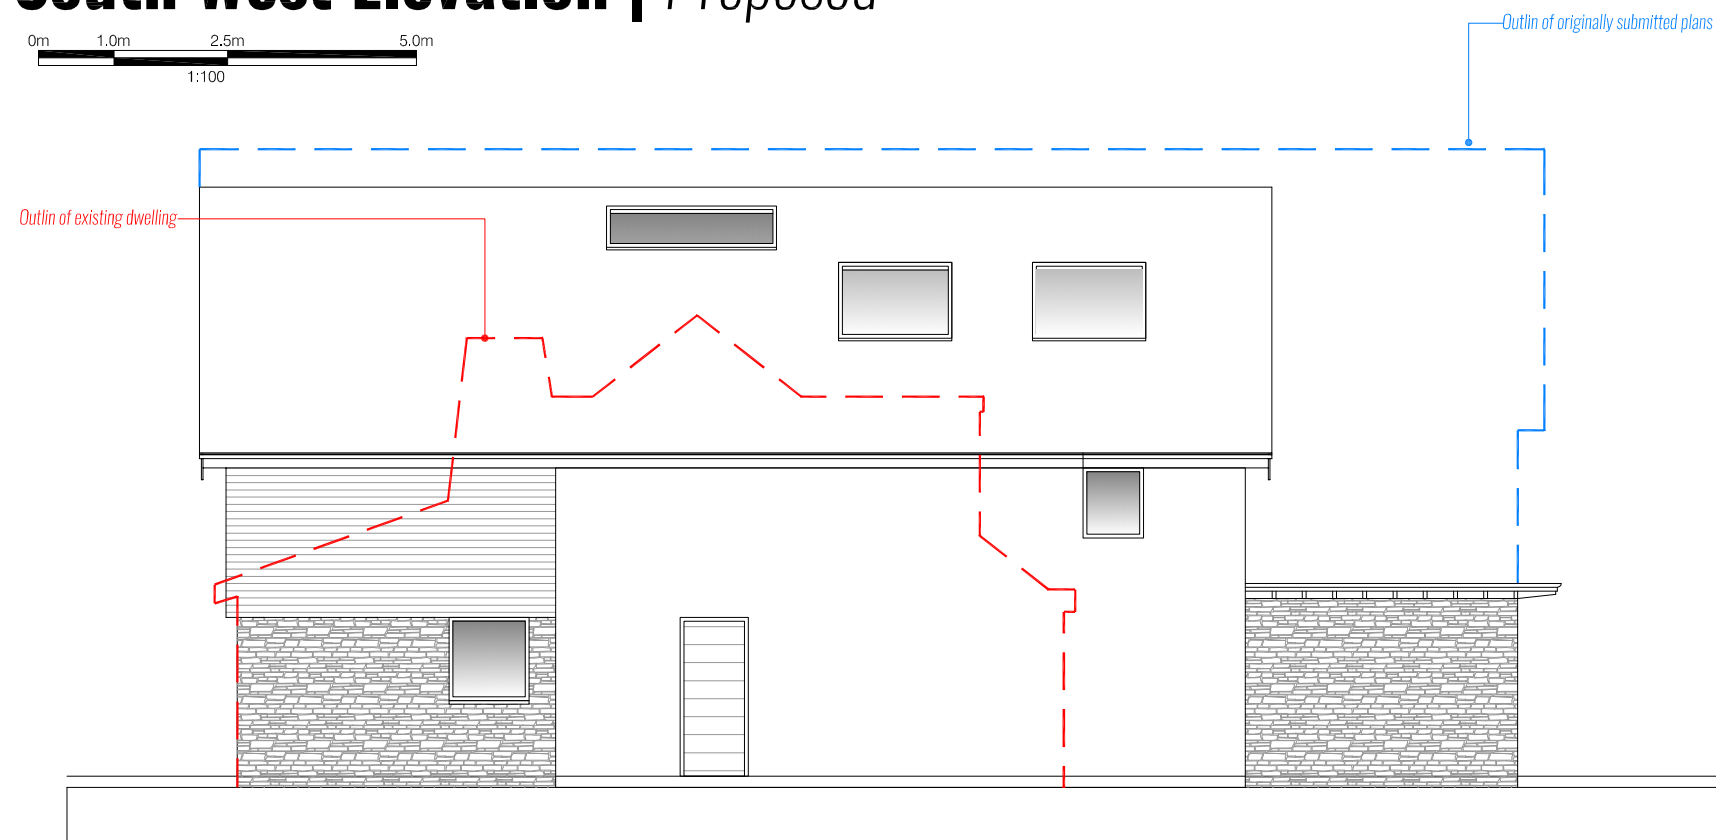

North East Elevation | *Proposed*

0m 1.0m 2.5m 5.0m
1:100