



Ground Floor

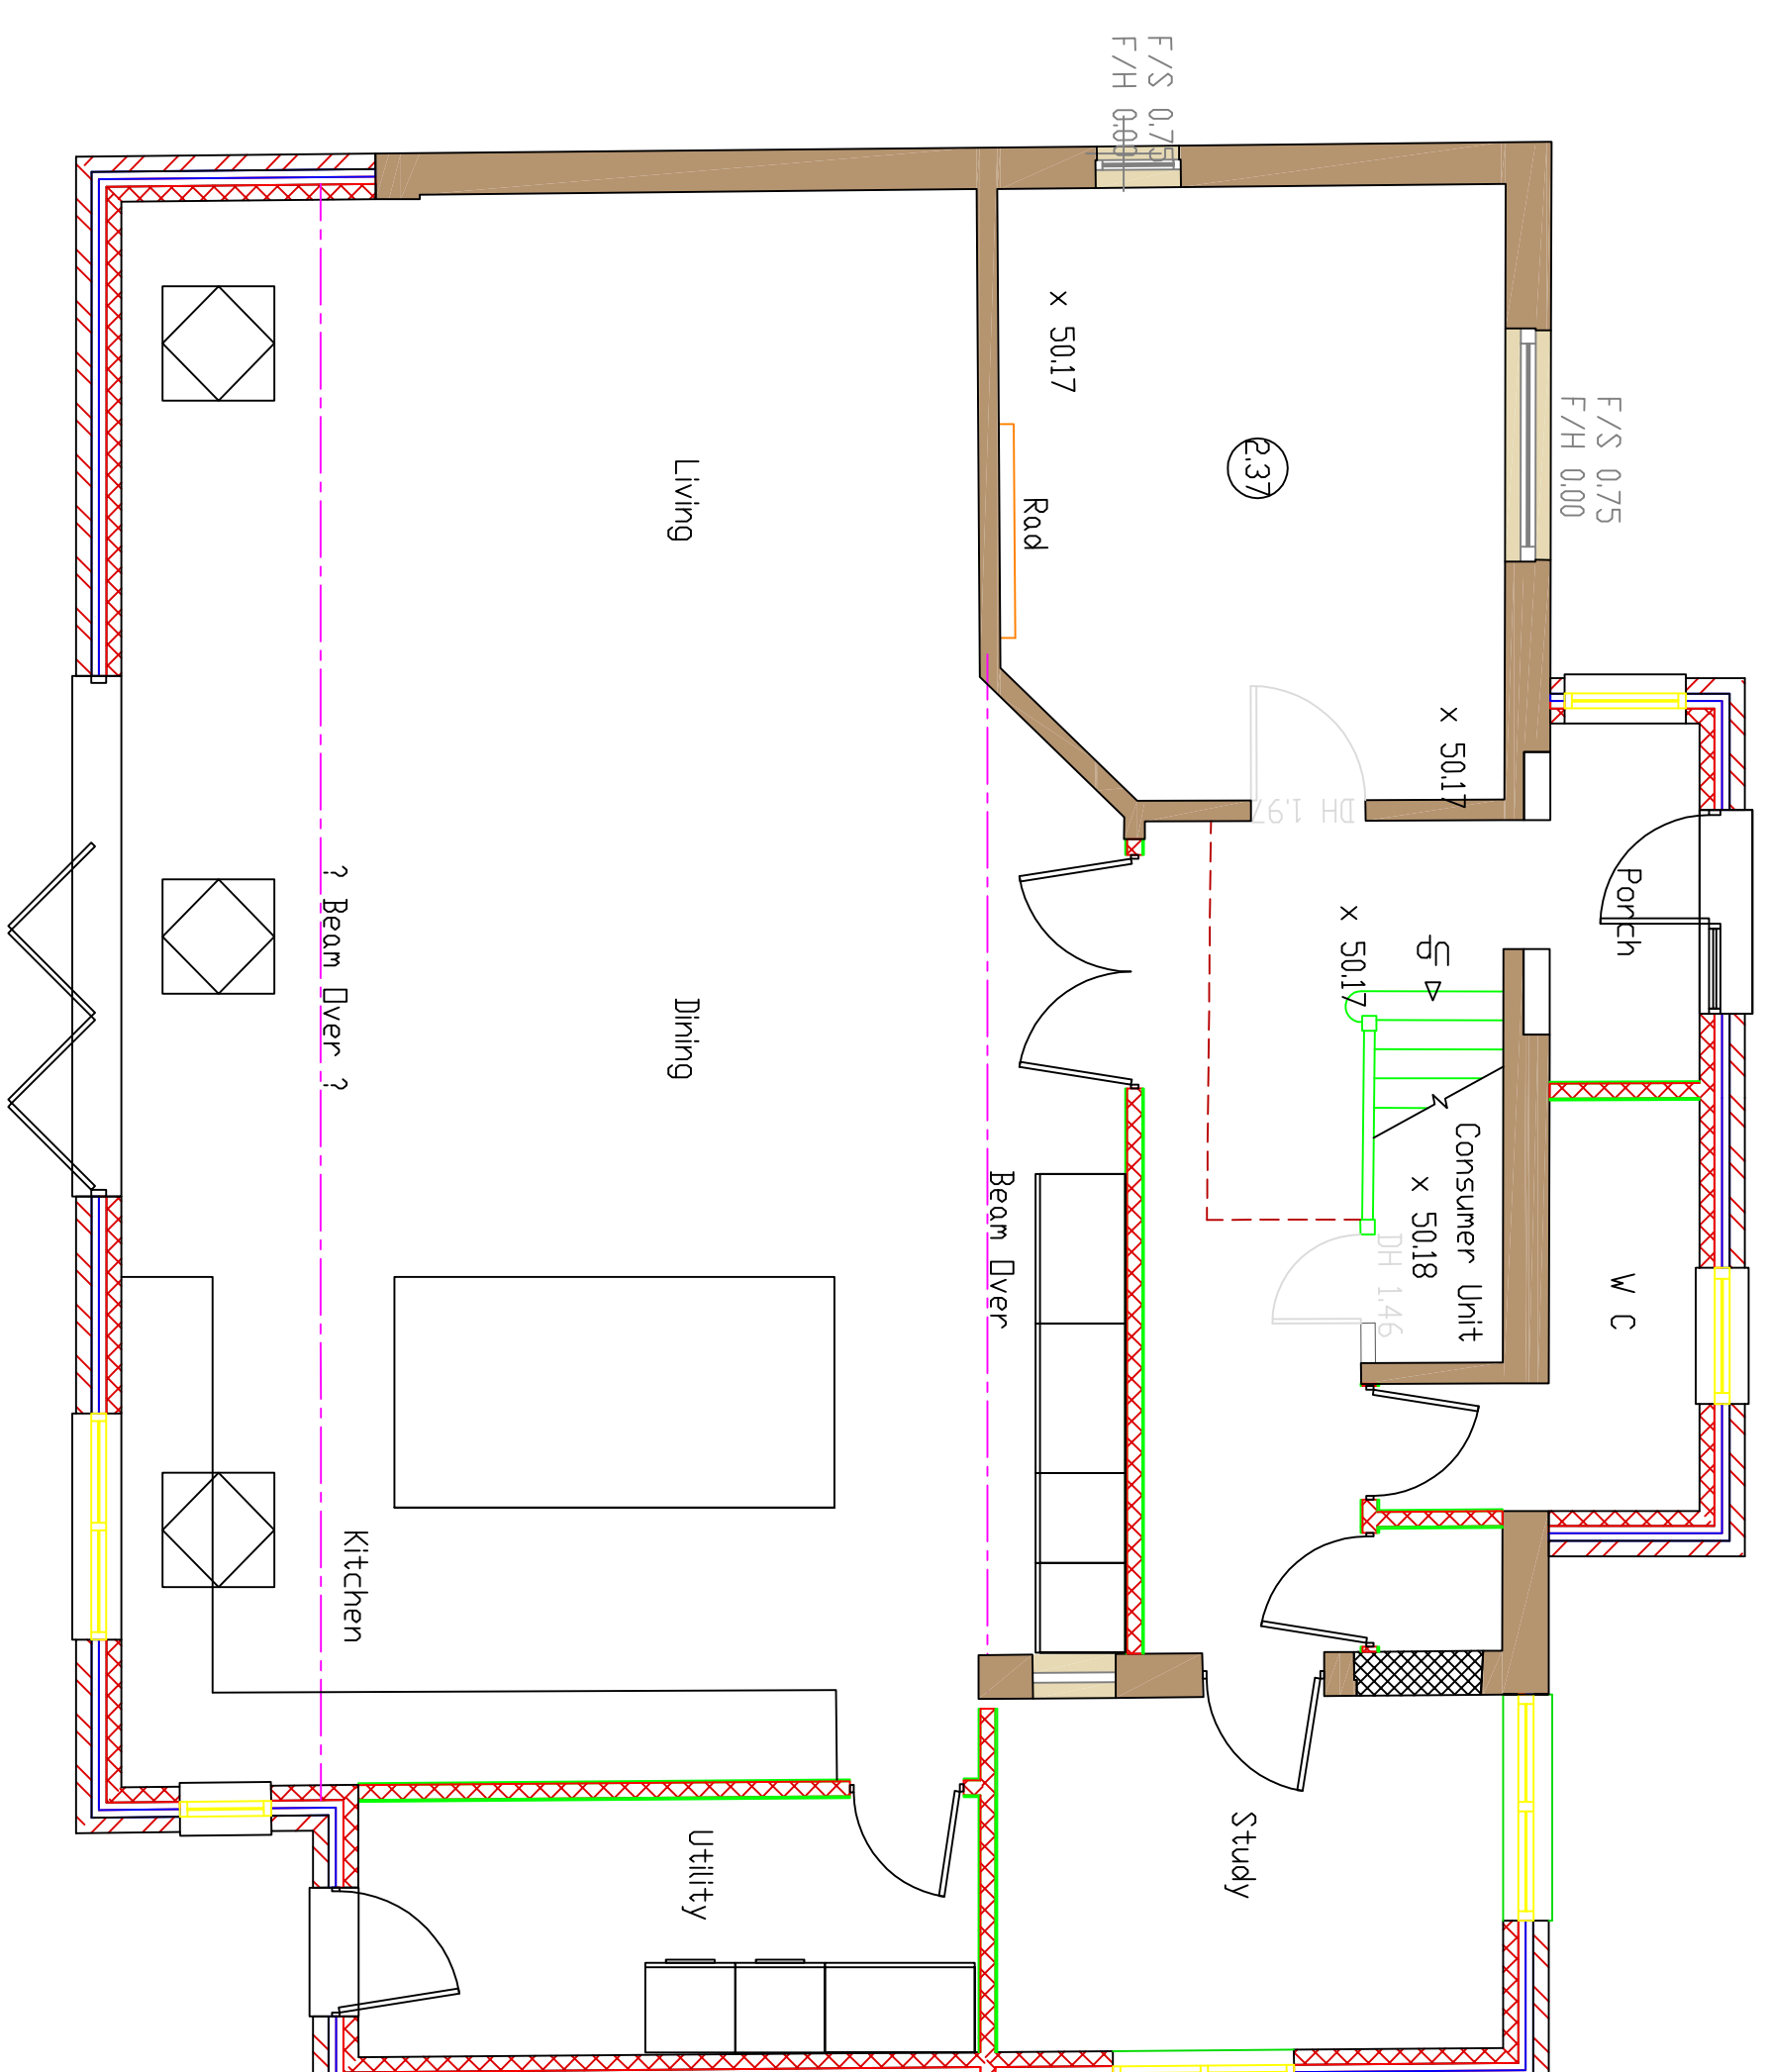

First Floor

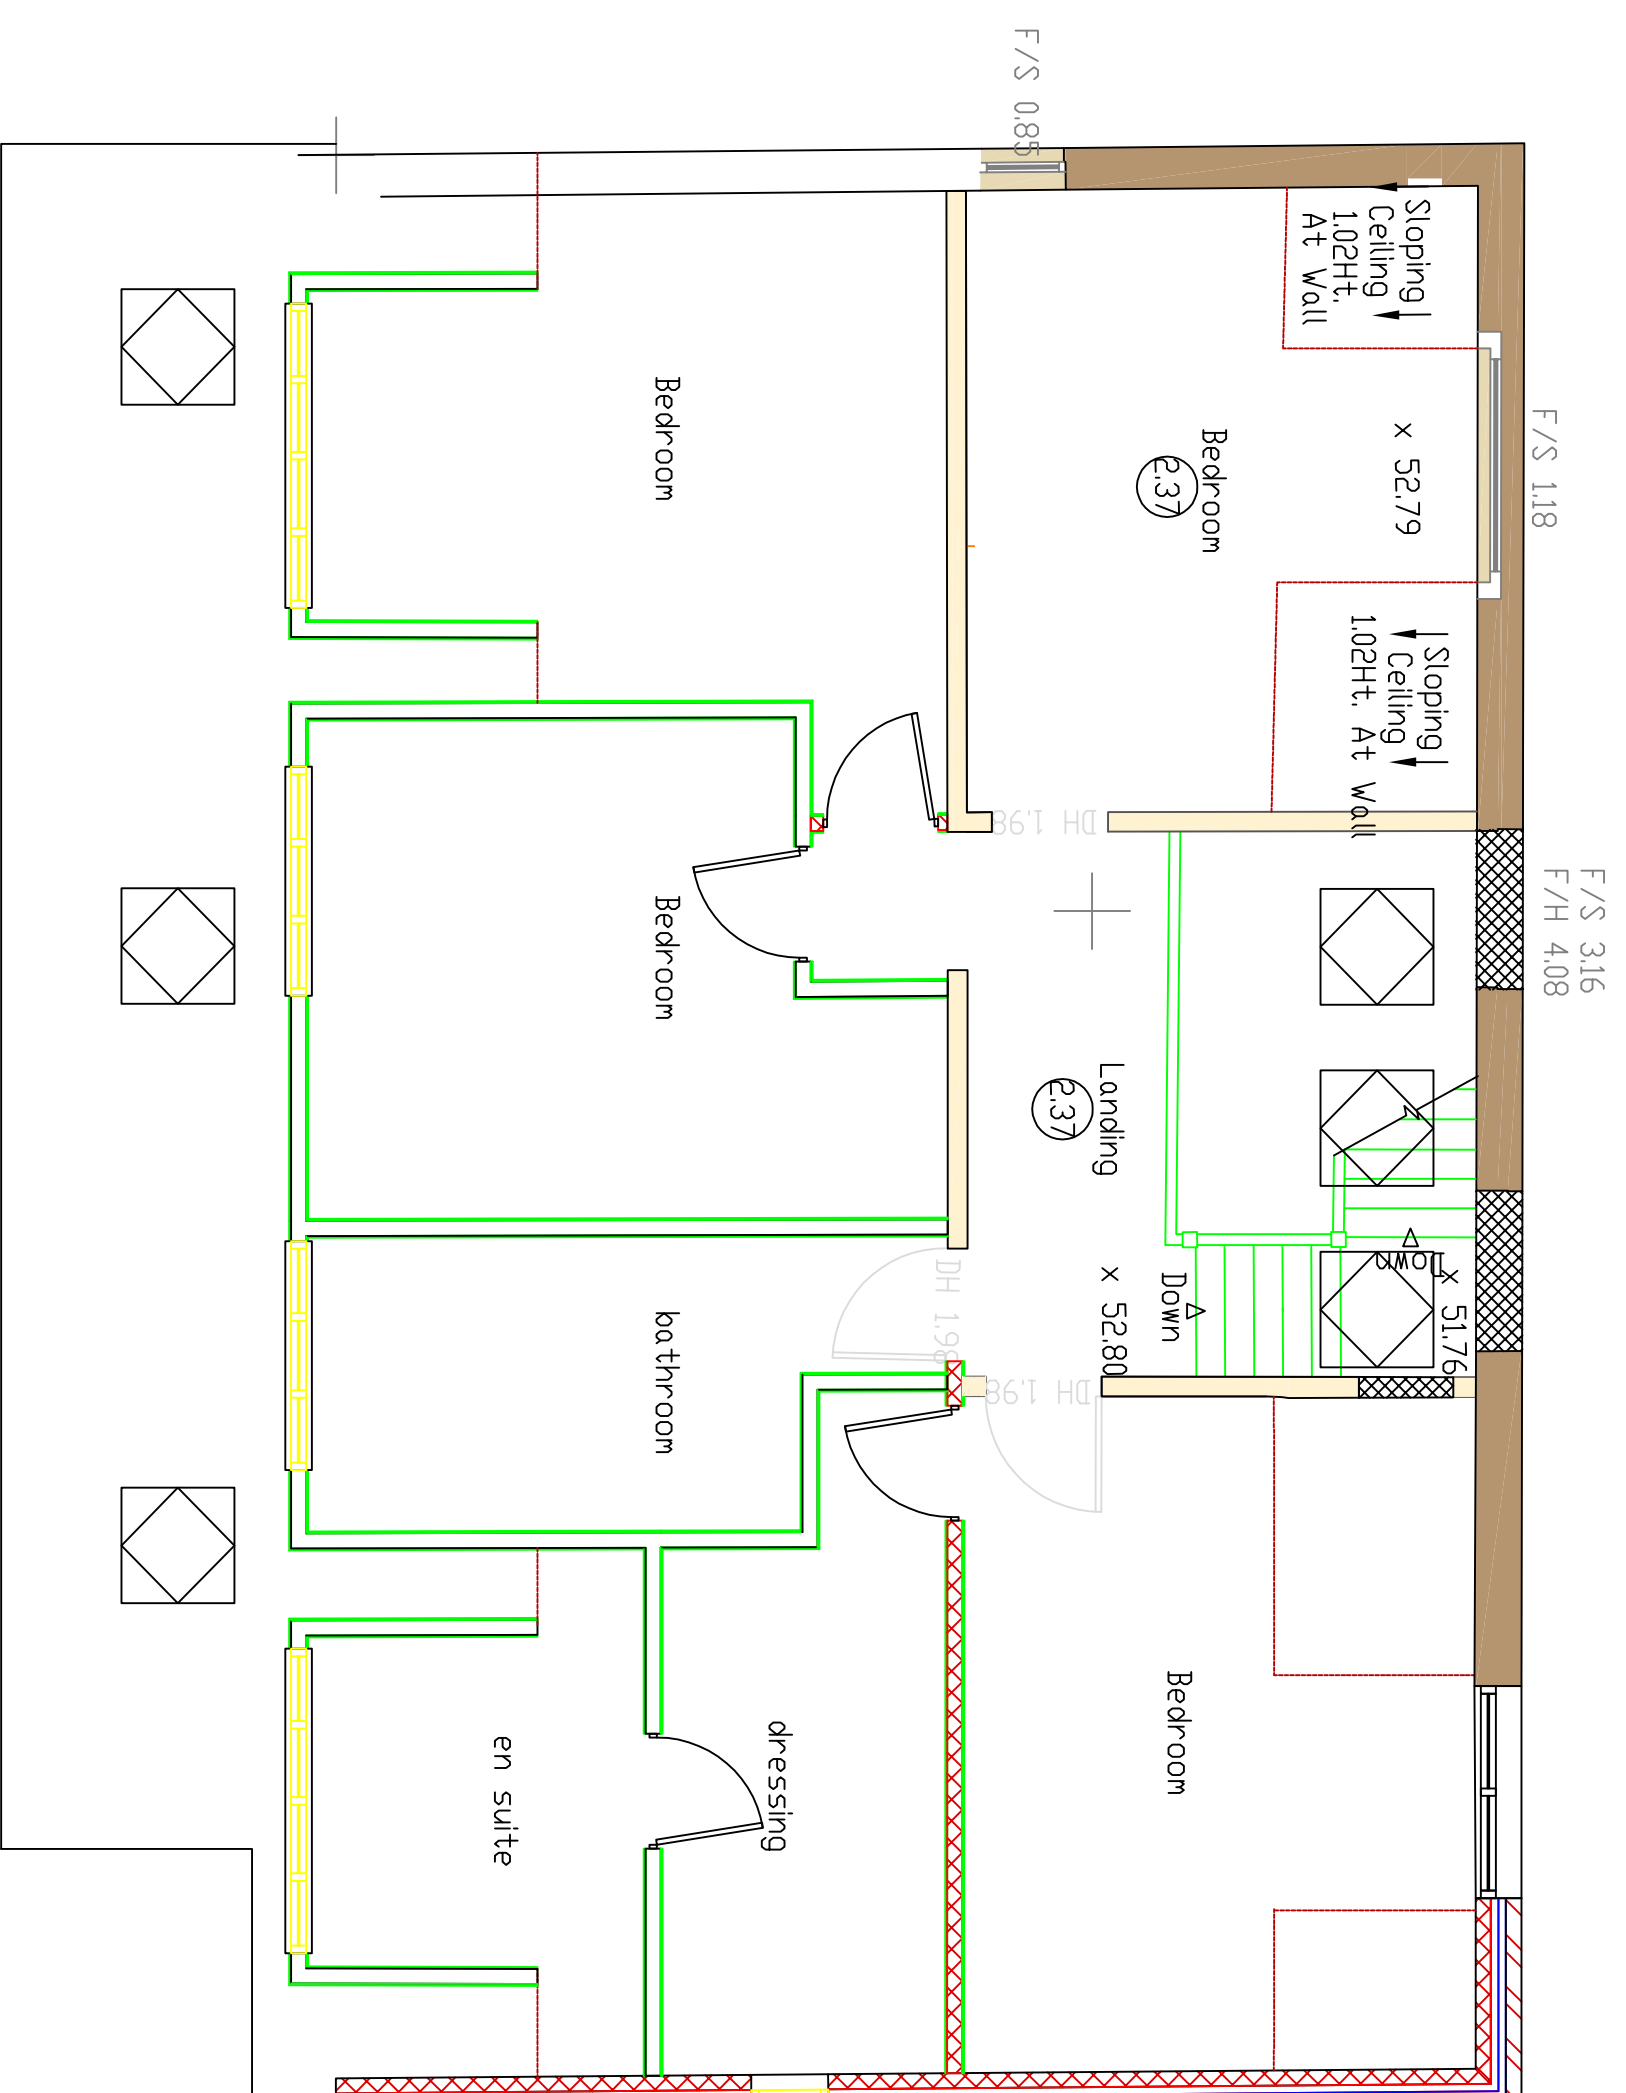

Client

Laura Sawyer

Project

Two Storey Side and Single Storey Rear Extensions

Title

Proposed Floor Plans

PROJECT DRAWING

OTH/2/16 7B

scale	date	drawn
1:50 @ A1	28.06.16	SJ

**STEPHEN JUPP
CHARTERED
TOWN
PLANNER**

348 Chichester Road
Bognor Regis, PO21 5BX
+ 01243 822113
m: 07777 618886
e: steve@planning-solutions.co.uk