


- GENERAL NOTES:
1. This drawing is to be read in conjunction with all relevant architects, structural engineers, mechanical & electrical engineers and specialists drawings / specifications.
 2. Any discrepancies in dimensions or details between the various drawings should be reported immediately.
 3. All dimensions are in millimetres and all levels are in metres.
 4. Do not scale from this drawing, if in doubt ASK

Rev.	Description	Date	Dn	Ch'd
A	Annotation to windows altered / PV Panels	19.04.16	RJL	DRK
B	Alterations due to planning comments	29.06.16	RJL	DRK



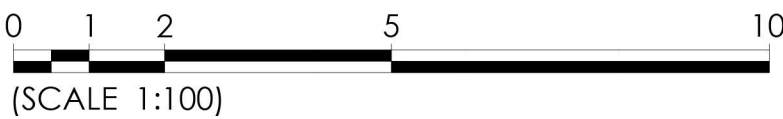

kenn scaddan
associates
architects

CONCEPT HOUSE, 35 KINGSTON CRESCENT, NORTH END, PORTSMOUTH, HAMPSHIRE, PO2 8AA
t - 023 9267 3618 f - 023 9267 9819 www.ksa ltd.co.uk info@ksa ltd.co.uk

PROJECT
HOLYBOURNE ROAD

DRAWING TITLE
FLAT ELEVATIONS - PLOTS 1-4

Date JAN. 15	Drawn by PJ/RL	Scale 1:100	AI	Drawing No. 1103-SK124	Rev. B
architecture	planning	design	project management		