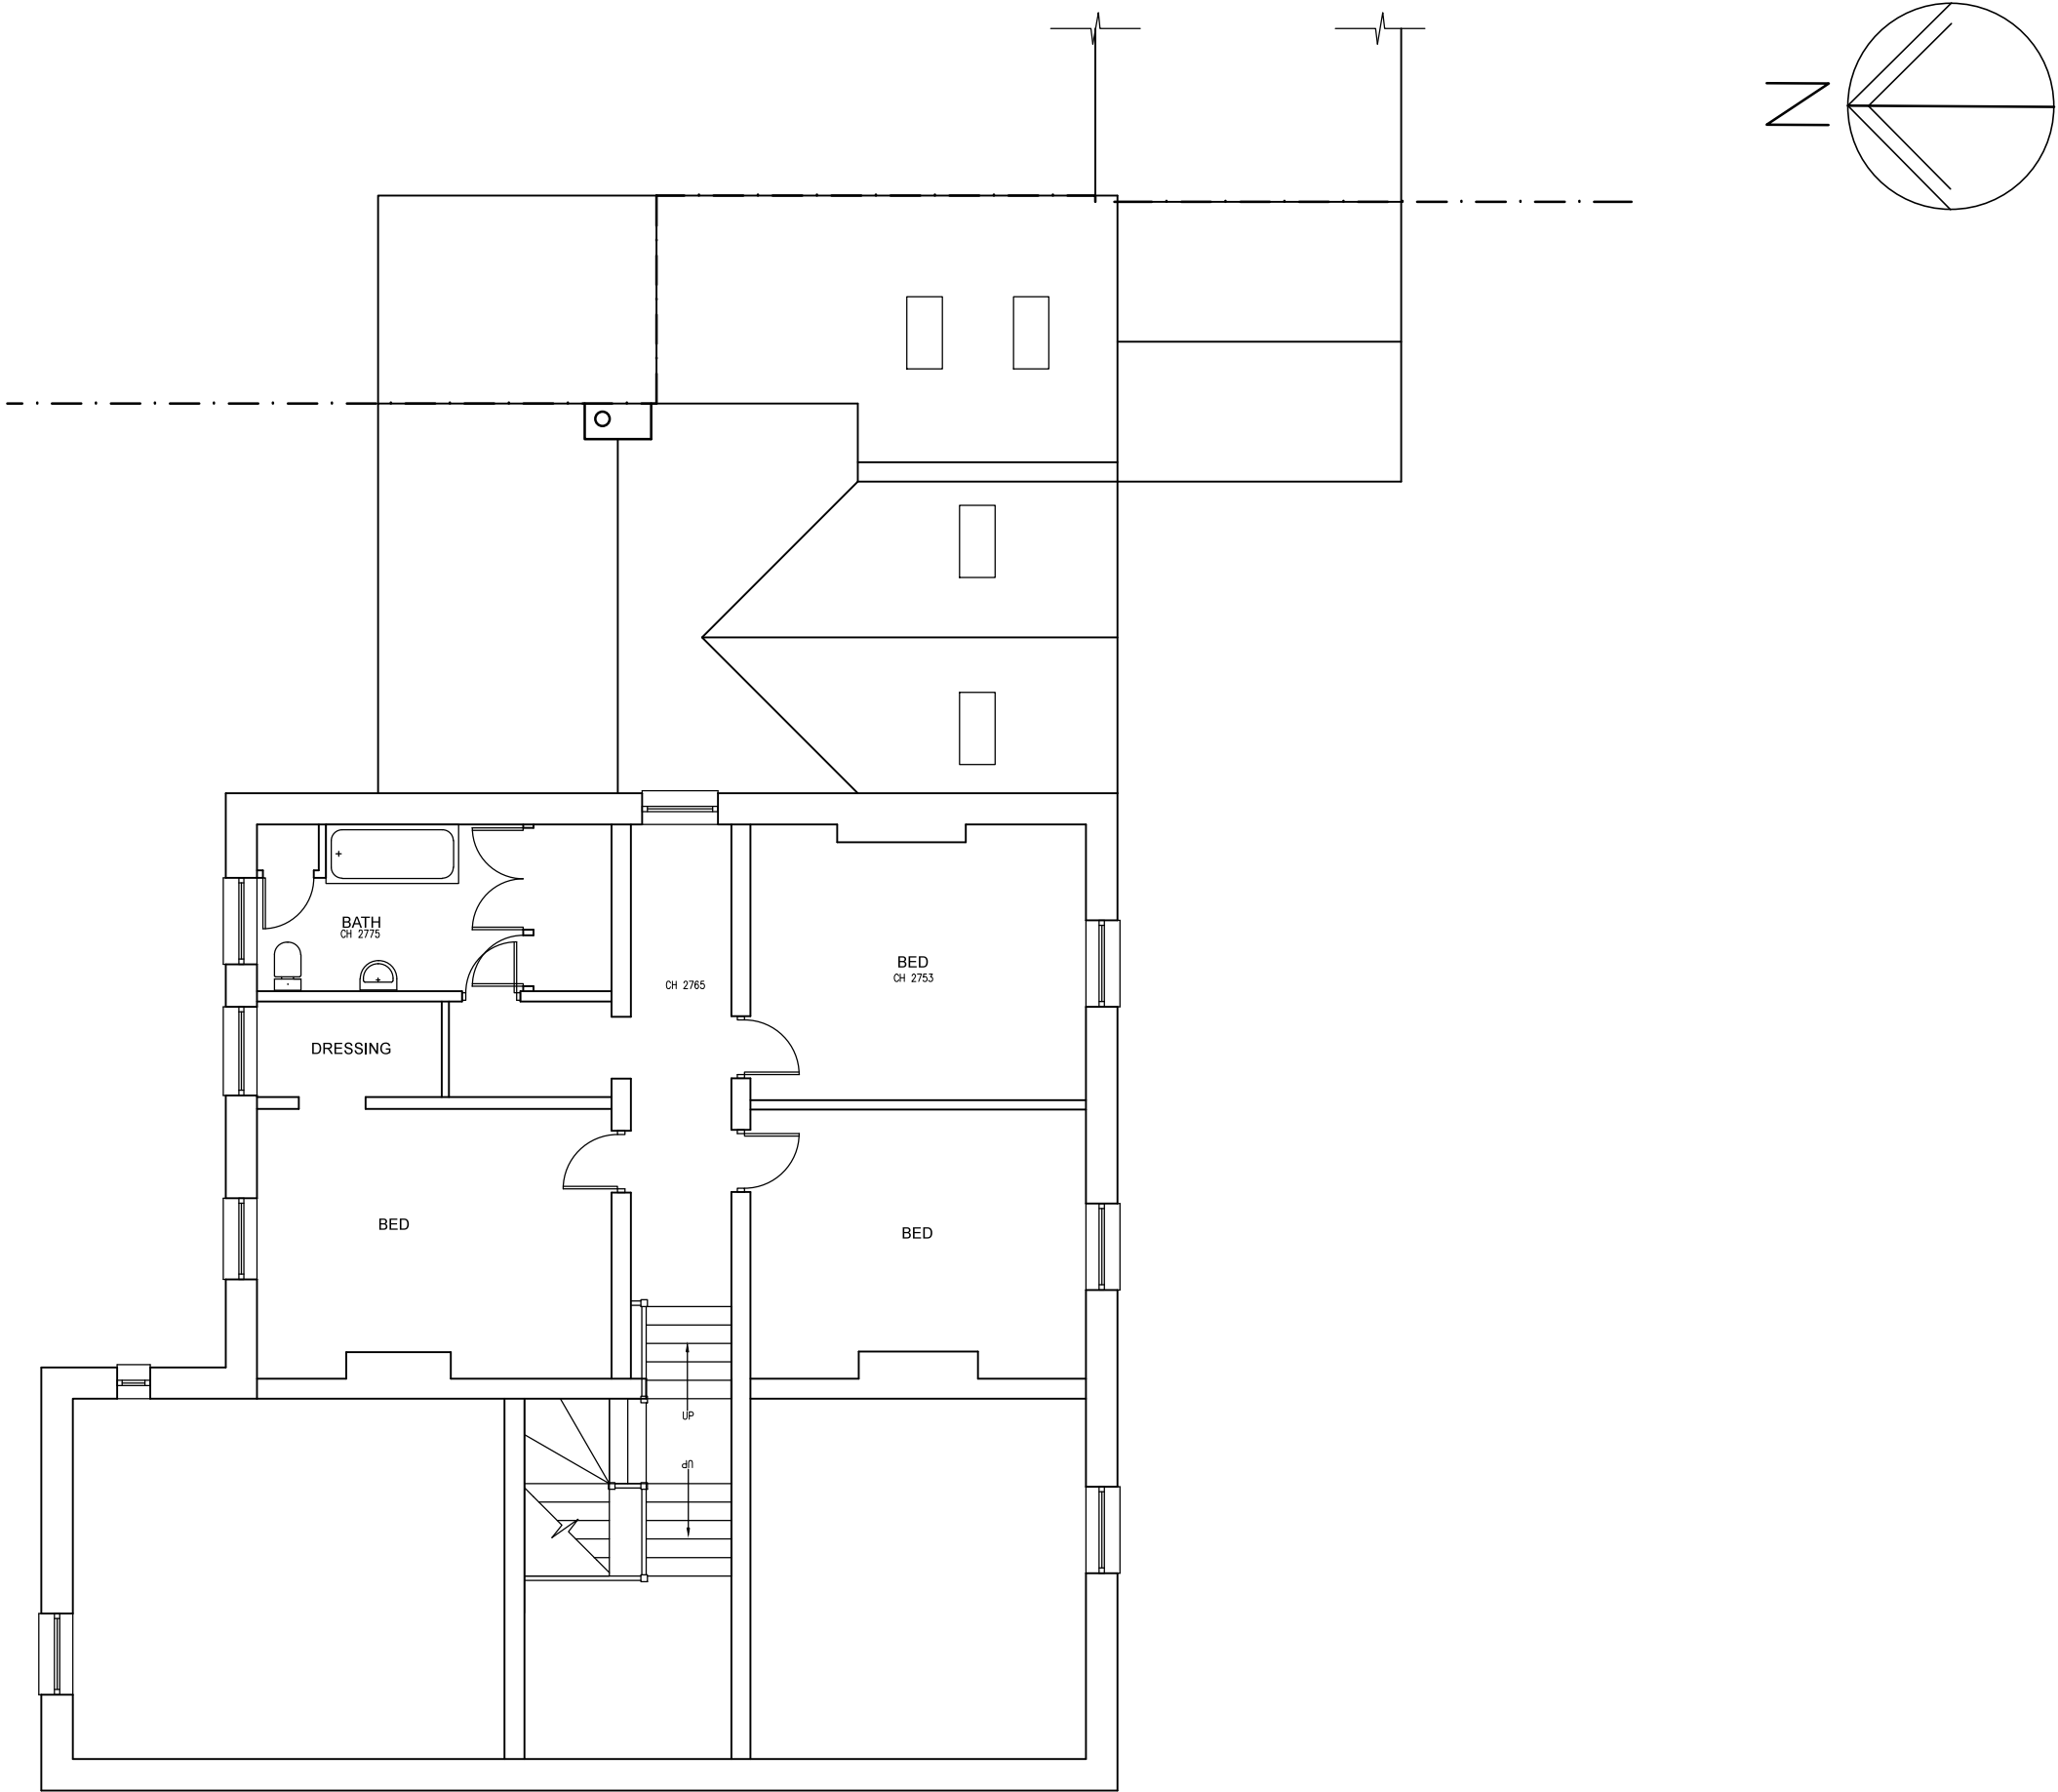


NOTES


- 01: All new and existing building work dimensions are critical to the construction process.
- 02: All drawings are preliminary unless stated differently. Preliminary drawings and are not to be built or manufactured from.
- 03: Drawing dimensions and scales to be checked prior to commencement of work.
- 04: All structural work where mentioned on this drawing is subject to a qualified structural and civil engineer calculations before building work commences.
- 05: These plans may be subject to Planning and/or Building Regulation approval, or any other statute in law before the commencement of building works.
- 06: All materials to match existing unless otherwise stated.

Anouska Brown
Architectural & Interior Designer
7a The Grove
Westbourne
Emsworth
PO10 8UJ
Mobile: 07768 533127
Email: anouskabrown@hotmail.co.uk

REV.	DATE	DESCRIPTION
------	------	-------------

SITE ADDRESS:
Northwood Farmhouse,
Northwood Lane,
Hayling Island, PO11 0LR.

DRAWING:
Existing Plan

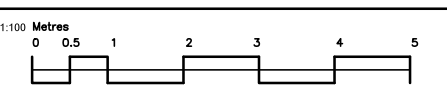

SCALE: A3: 1:100	DATE: 20/05/16	DRG NO. RNF-002
----------------------------	--------------------------	---------------------------

PARTIAL FIRST FLOOR EXISTING