

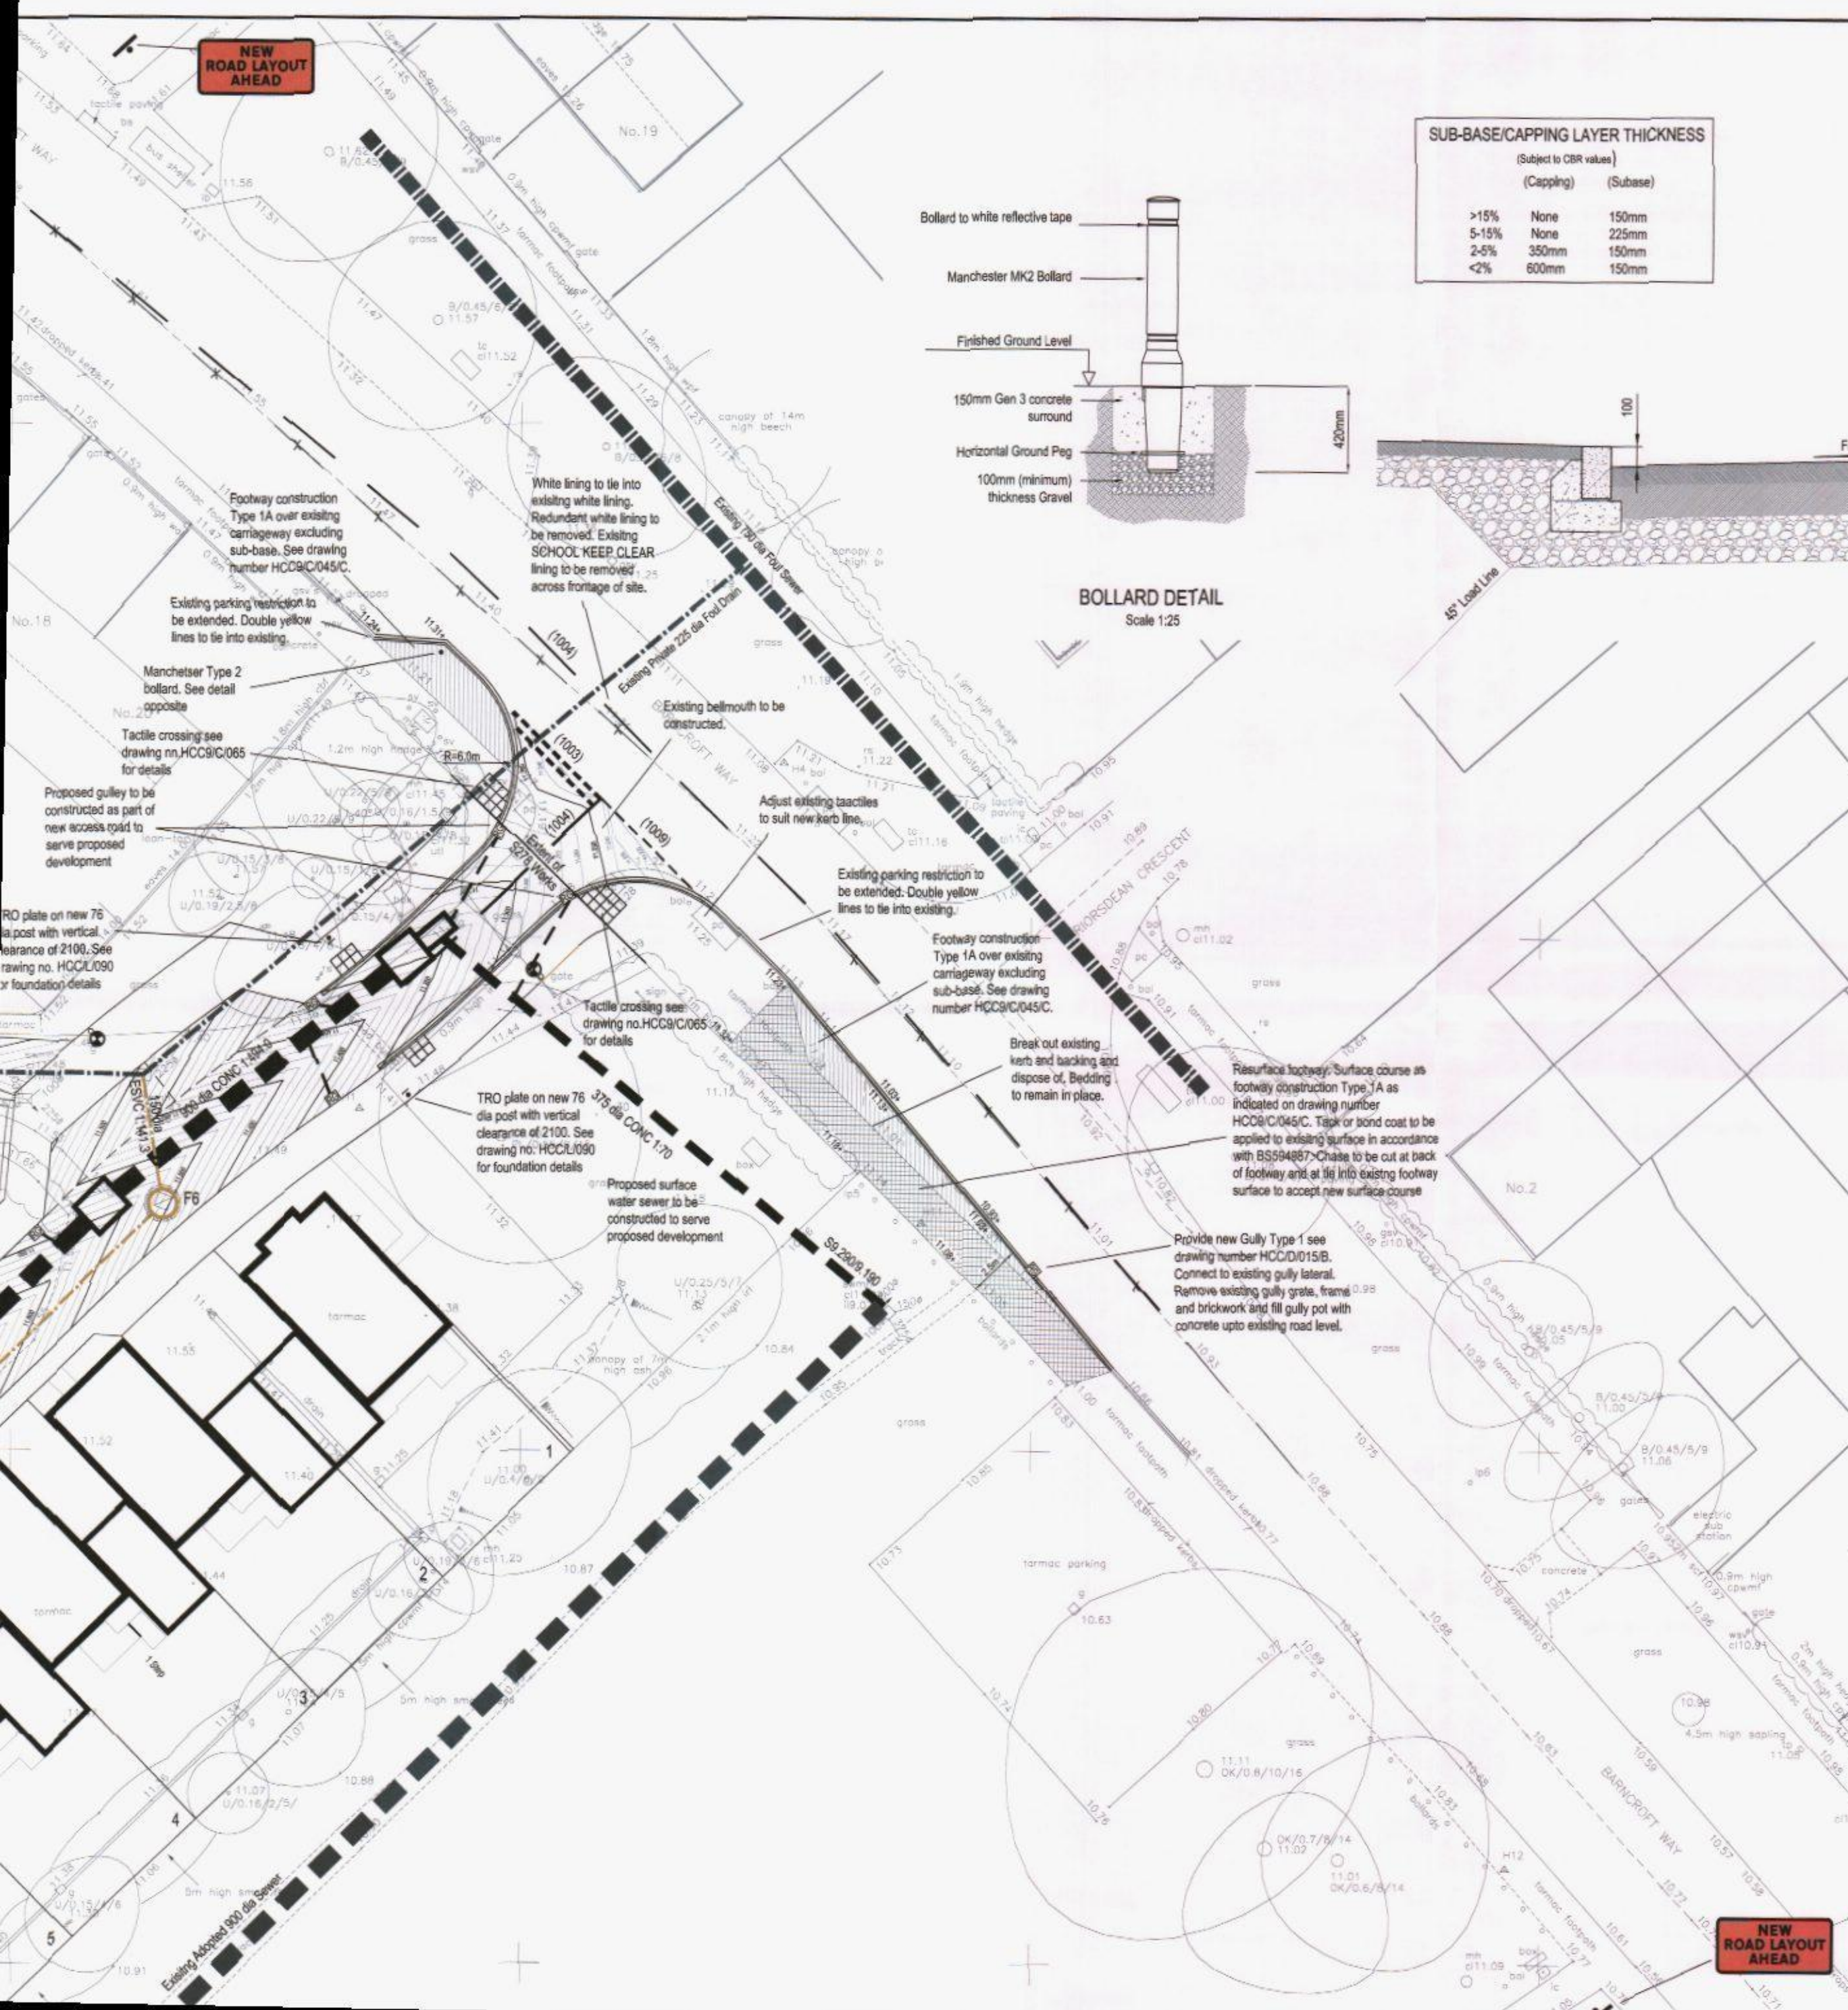


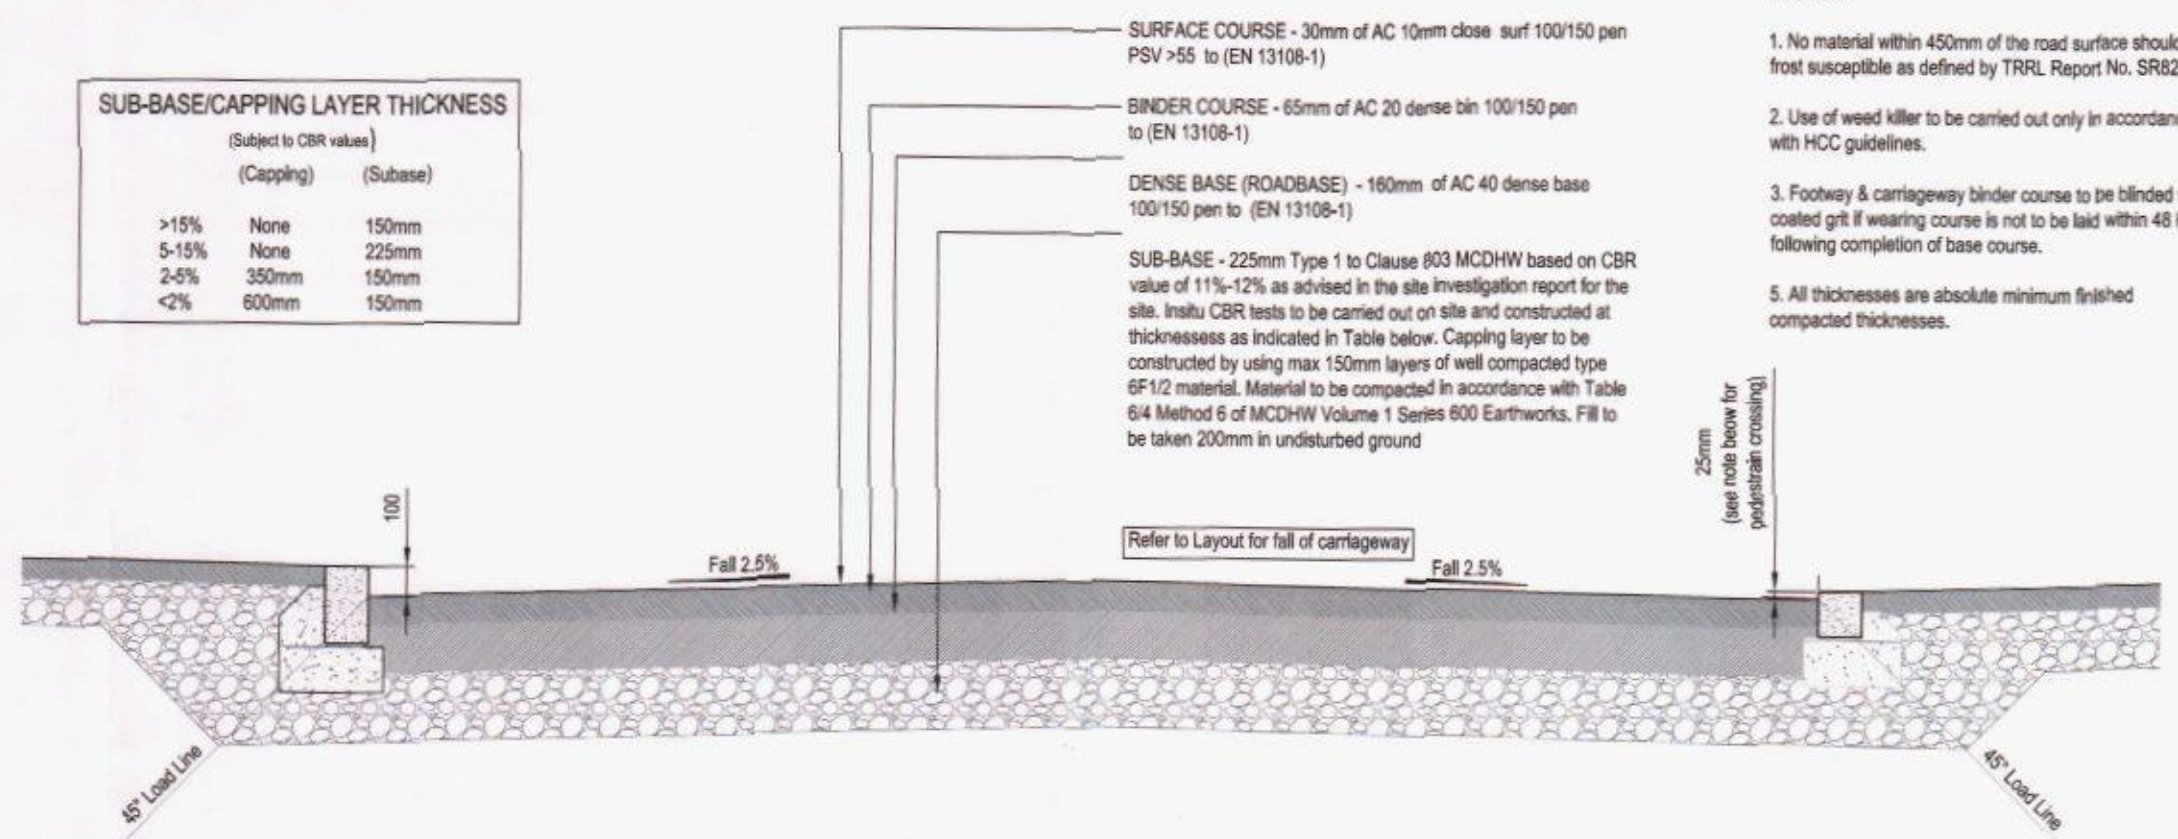

SUB-BASE/CAPPING LAYER THICKNESS
(Subject to CBR values)

	(Capping)	(Subbase)
>15%	None	150mm
5-15%	None	225mm
2-5%	350mm	150mm
<2%	600mm	150mm

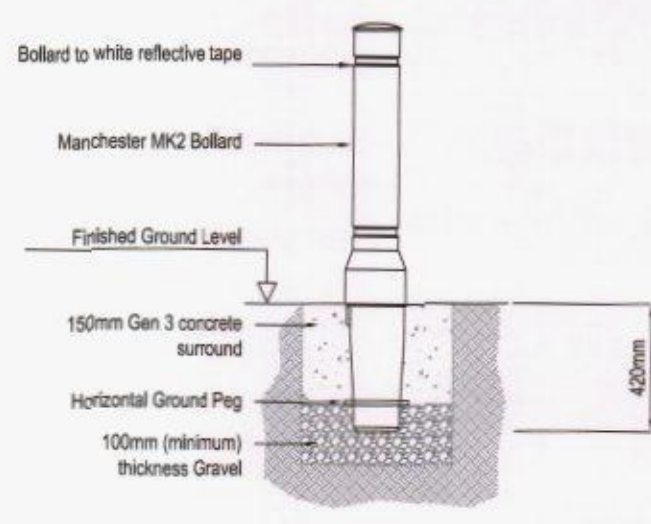

- Notes:**
1. No material within 450mm of the road surface should be frost susceptible as defined by TRRL Report No. SR829.
 2. Use of weed killer to be carried out only in accordance with HCC guidelines.
 3. Footway & carriageway binder course to be blinded with coated grit if wearing course is not to be laid within 48 Hrs following completion of base course.
 5. All thicknesses are absolute minimum finished compacted thicknesses.

BELLMOUTH CONSTRUCTION
Scale 1:25

- LINING NOTES**
1. All traffic signs and road markings are to be in accordance with the Traffic Signs Regulations and General Directions, 2002.
- Junction white lining to be in reflectorised thermoplastic Class A with additional glass beads. Minimum skid resistance 55. Lining details to be in accordance with TSGDGM 2003
- Give Way Lines as Diag 1003
- 1. 100mm wide
 - 2. 150mm gap
 - 3. 300mm line
 - 4. 150mm space
- Warning Lines as Diag 1004
- 1. 100mm wide
 - 2. 4 metres long
 - 3. 2 metre space
- Junction Line as Diag 1009
- 1. 100mm wide
 - 2. 300mm long
 - 3. 150mm space
- Diag 1040.2
- 1. 3000mm diagonal spacing
 - 2. 150mm wide

- HCC DRAWINGS REFERRED TO:**
- HCC9/C10/A - Precast Concrete Kerbs
 - HCC9/C04/C - Footways Types 1A, 1B, 2 & 3
 - HCC9/C06/B - Uncontrolled Crossing in Existing Footway
 - HCC9/D15/B - Gully Type 1

HAVANT BOROUGH COUNCIL
17 JUL 2015
RECEIVED

E	12.05.15	New junction layout ahead signs added following RSA.	KAM
D	08.05.15	Kerbing and footway to south of junction extended.	KAM
C	18.03.15	Gulleys and tactile paving at bellmouth repositioned.	KAM
B	20.11.14	Splitter island deleted. Road construction added.	KAM
A	29.08.14	Initial issue	KAM
Rev.	Date	Details	Initials

Drawing Status
PRELIMINARY

Project
Barncroft Way Havant

Client
Bellway Homes

ESCHER SILVERMAN
Civil & Structural Consulting Engineers
The Stables, Lone Barn Studios, Stanbridge Lane, Romsey, Hampshire, SO51 0HE.
Tel: 01794 521213. Fax: 01794 521295. email: mail@eschersilverman.co.uk
www.eschersilverman.co.uk

Drawing Title Engineering Details S278 Works				
Drawn	Checked	Scales	Paper Size	Date
KAM	KHN	1:250	A2	08.14
Job No.	Drawing No.	Revision		
ES1143	1143-S278-01			E