

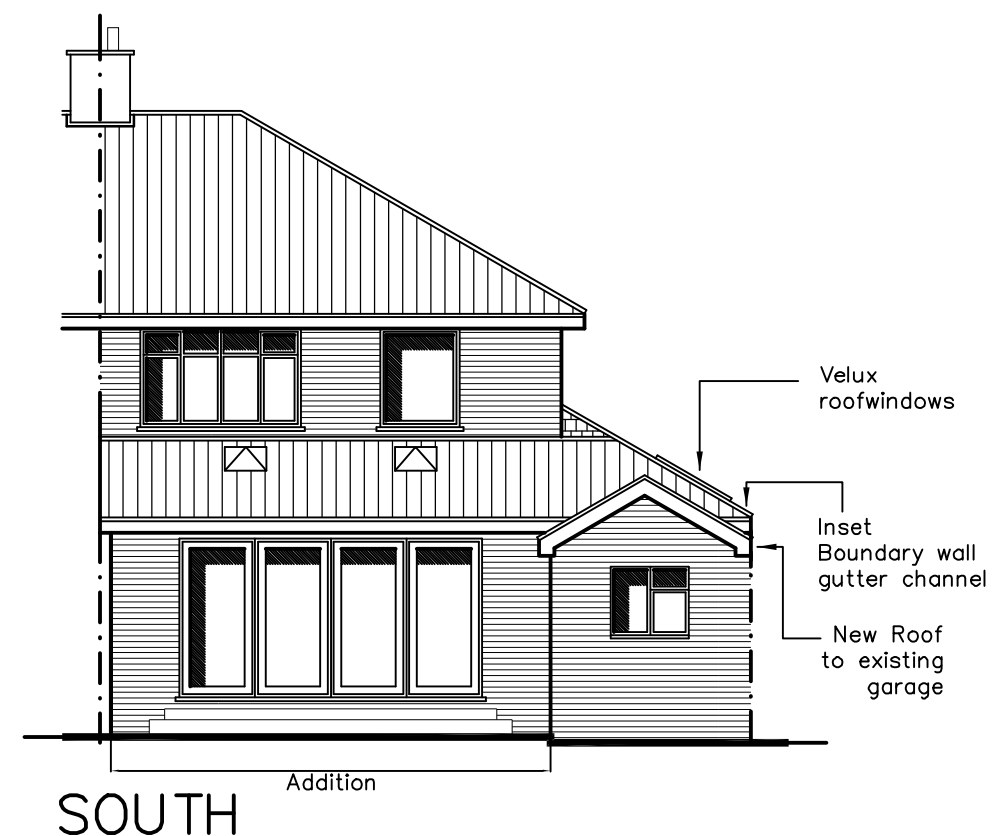
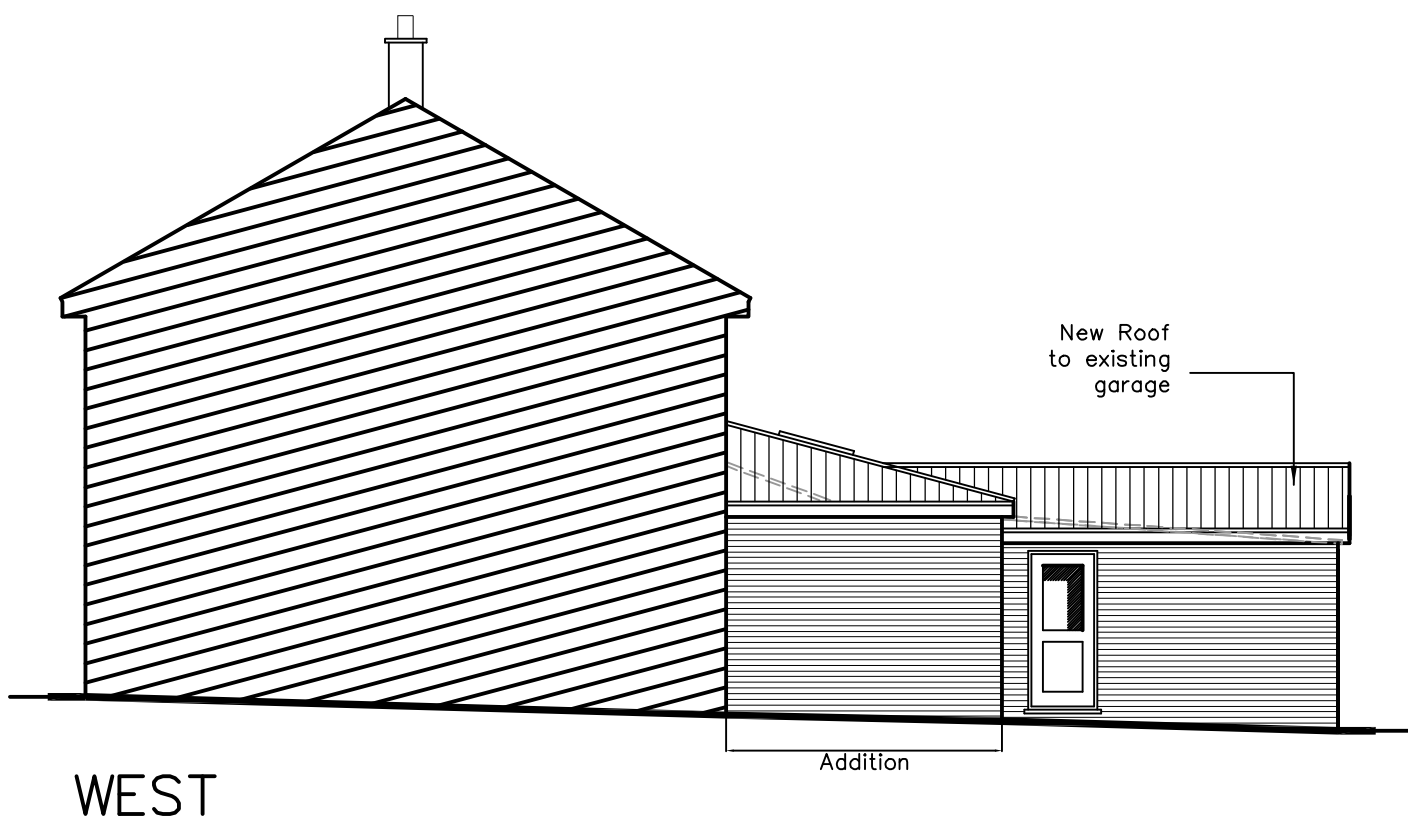


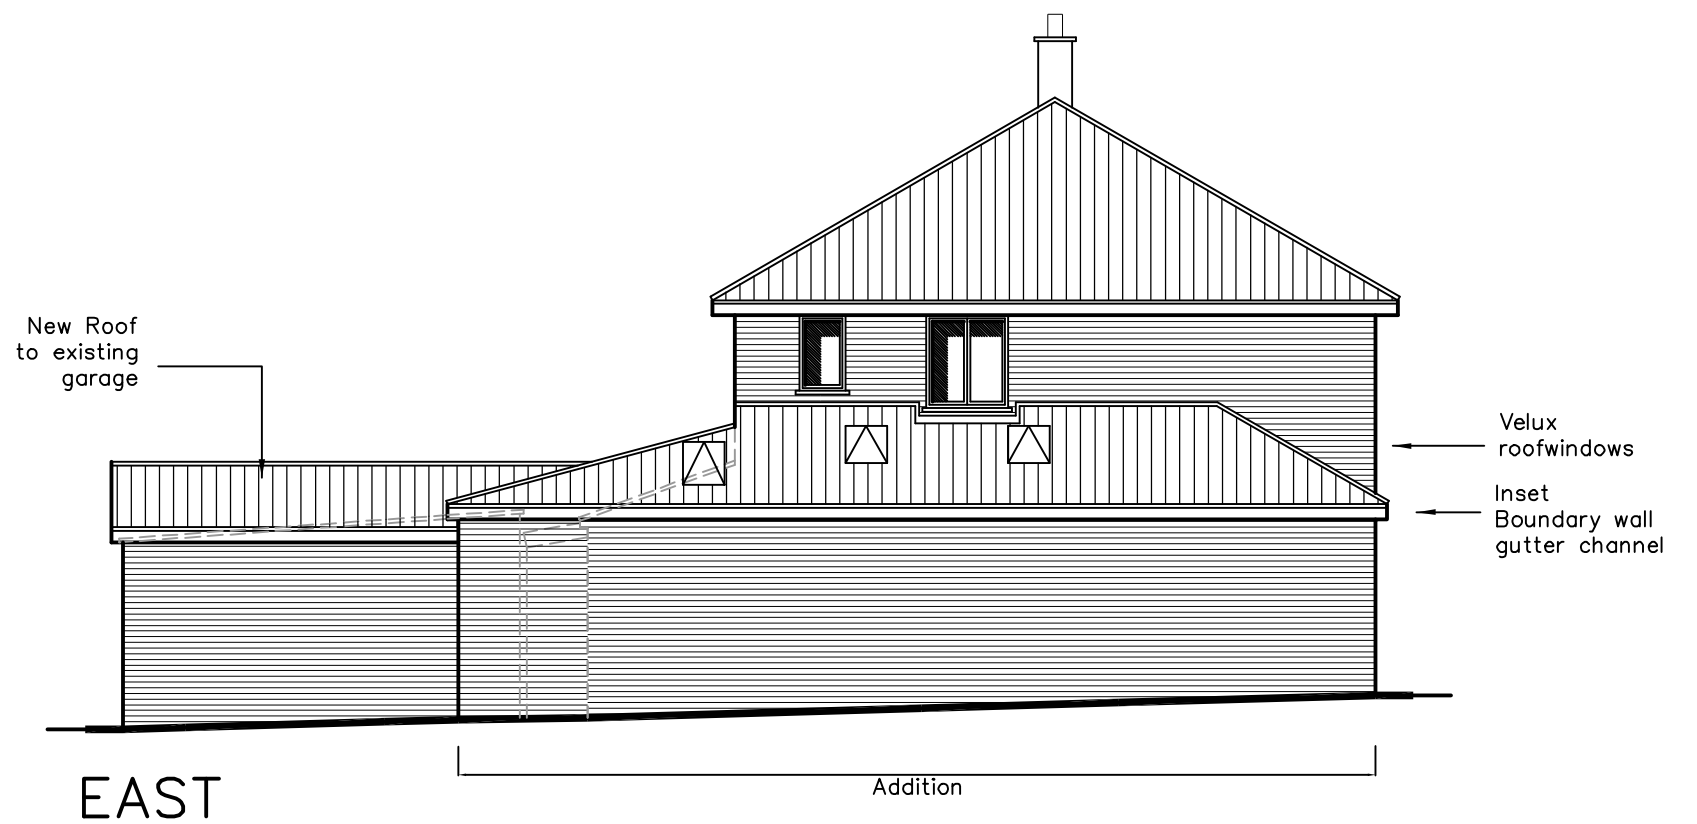

56 Penk Ridge,
Farlington,
PO9 3LU

PROPOSED ELEVATIONS

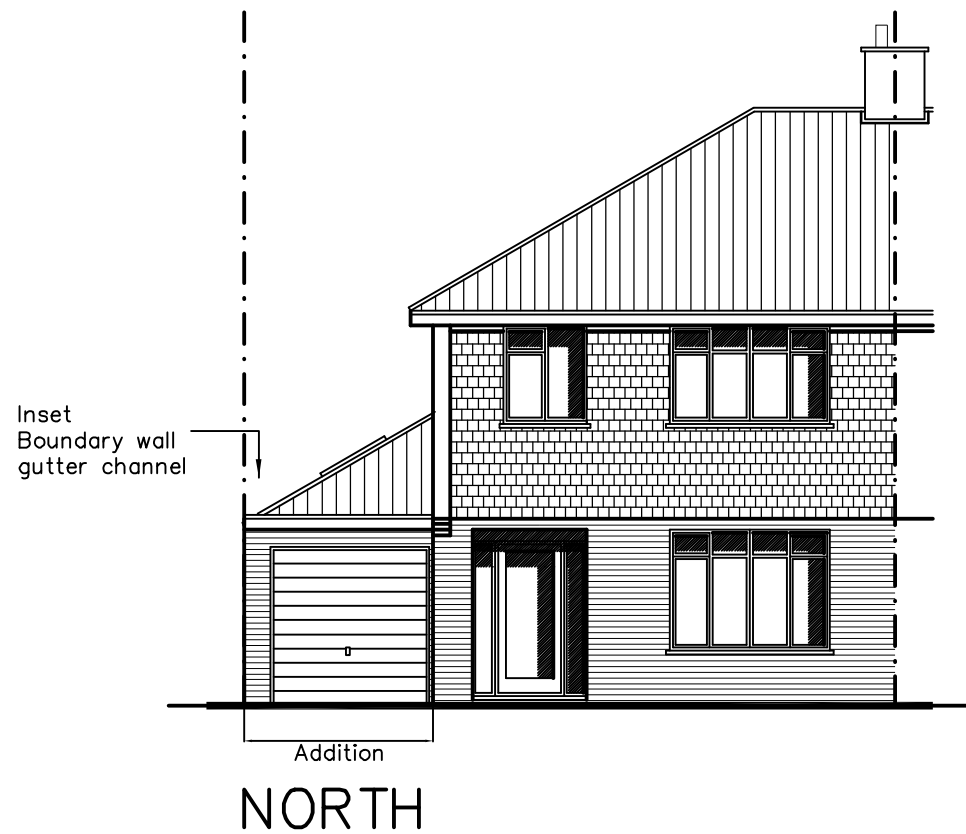

Scale A1 = 1:50, A3 = 1:100
Date 23/03/15
Drawn JSC

Revisions
A. Client Revisions 01/04/15
B. Client Revisions 09/04/15
C. Planning Application. 13/04/15

1522-402^C