


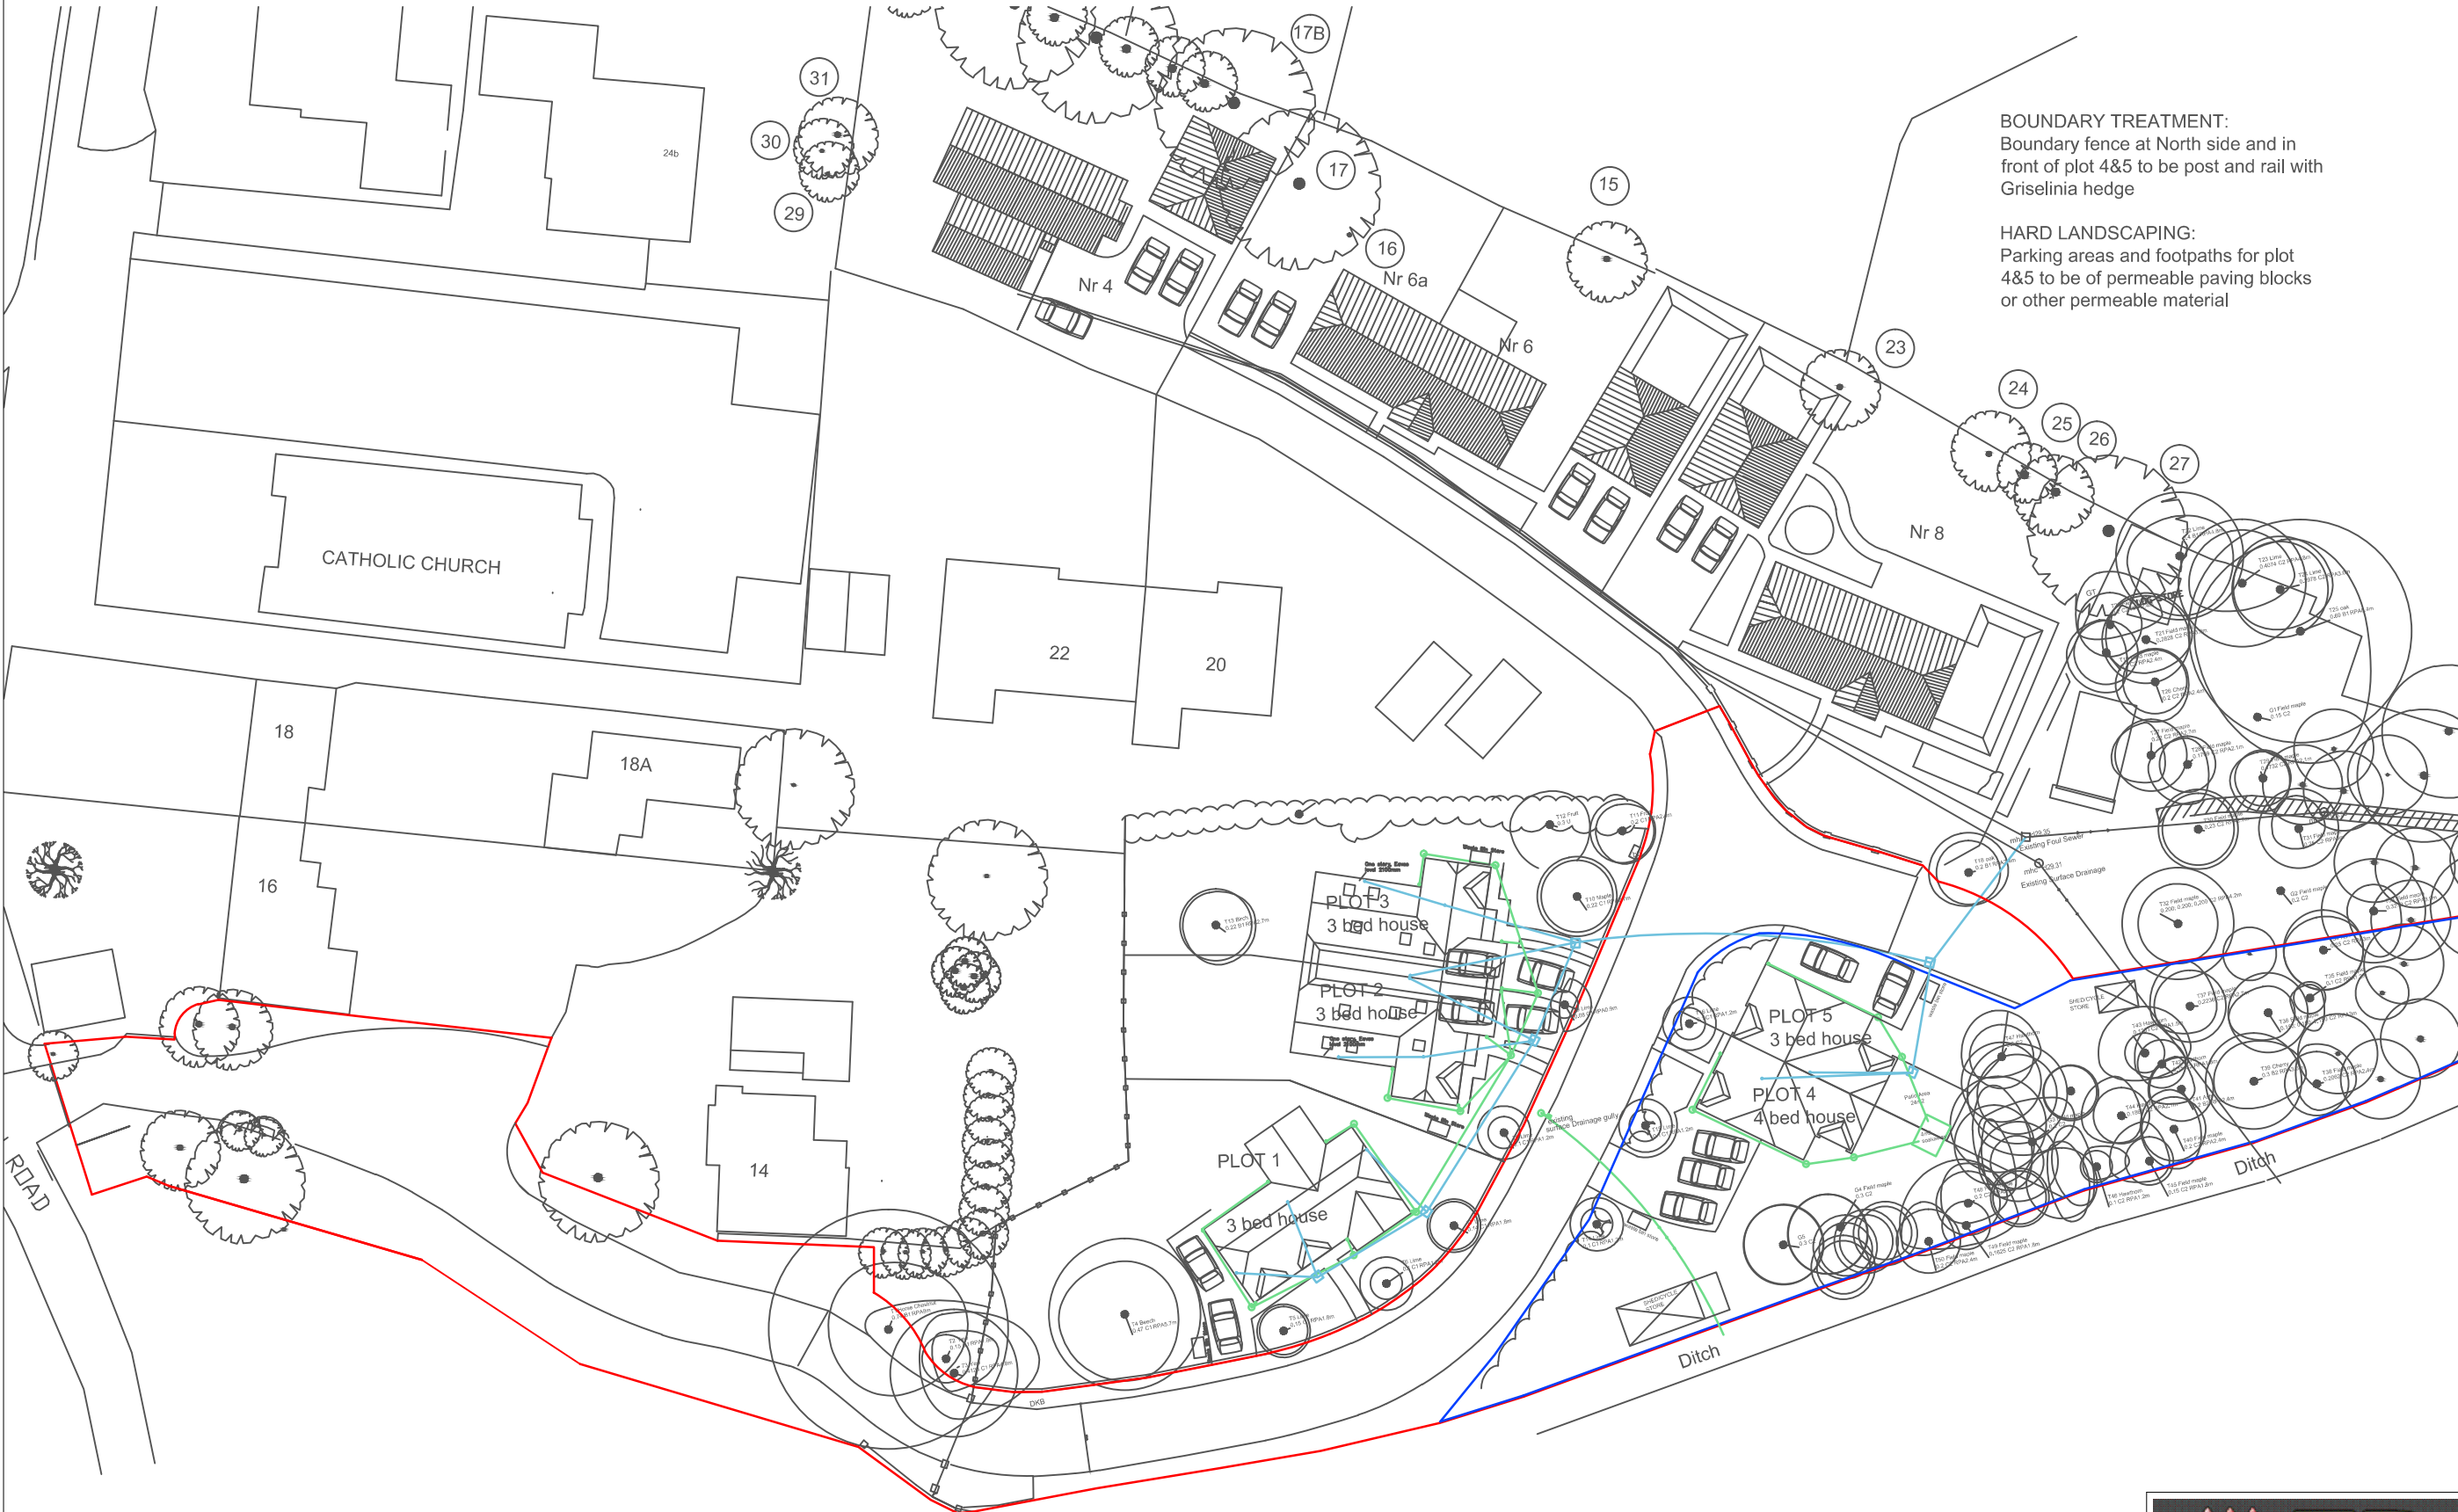

BOUNDARY TREATMENT:
Boundary fence at North side and in front of plot 4&5 to be post and rail with Griselinia hedge

HARD LANDSCAPING:
Parking areas and footpaths for plot 4&5 to be of permeable paving blocks or other permeable material

Date 17.10.16	Drawn EM	Checked by	Date checked	Client Mr Polkans
Scale 1/500	Drawing title SITE LAYOUT PLAN			Project New Build Houses
102/07				Address next to 8Brighton Road Emsworth,Hants,PO10 7PS



6 New Brighton Road,
Emsworth, Hampshire
PO10 7PS
Tel: 08450450862
www.erconstructions.co.uk