

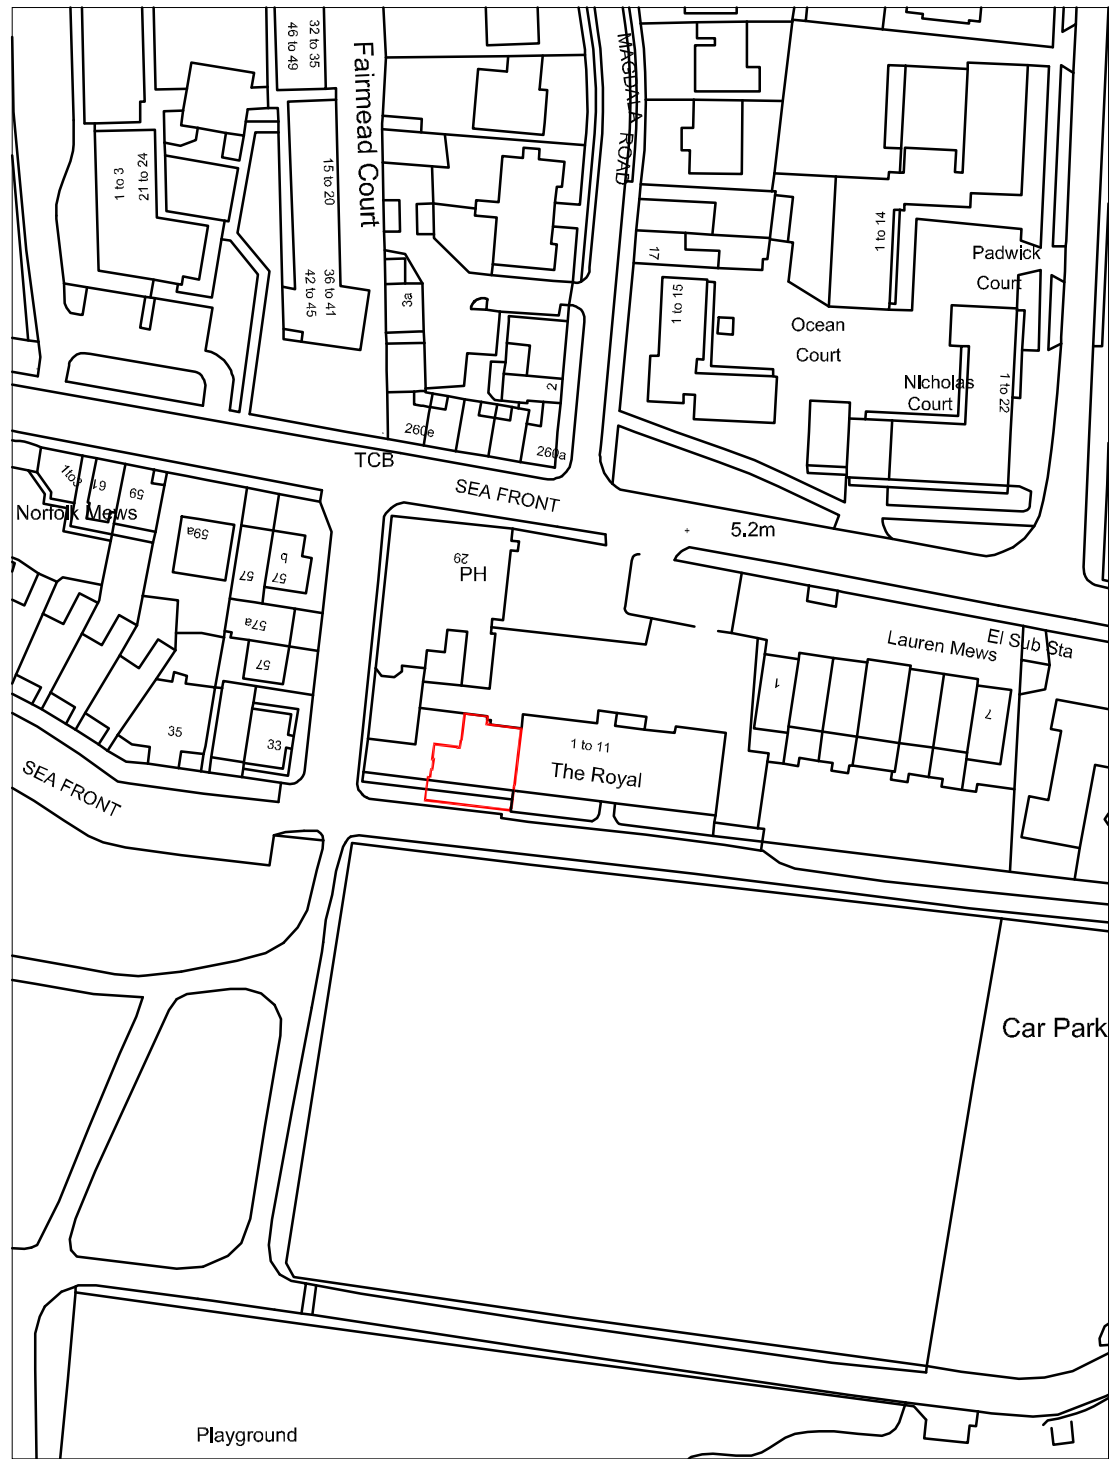


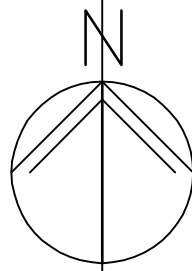

LOCATION PLAN 1:1250

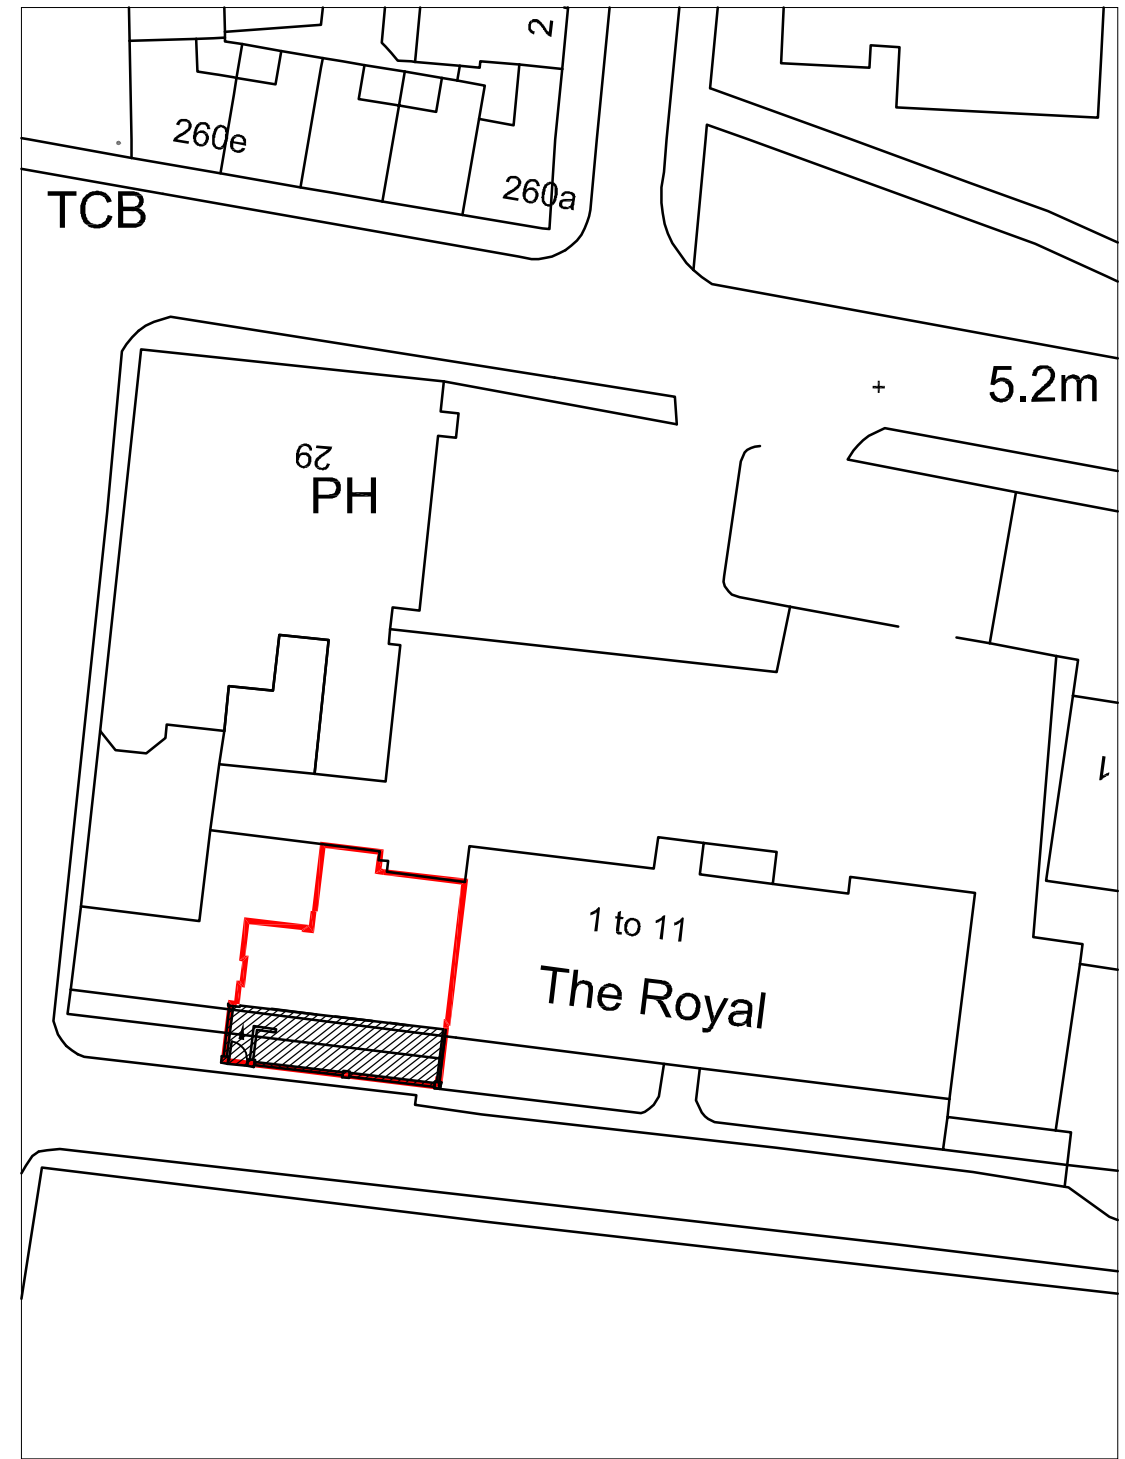

BLOCK PLAN 1:500

Apartment 8
The Royal
Hayling Island

SITE PLANS

Revisions
A.
B.
C.
D.

**Martin Critchley**
CHARTERED ARCHITECT
The Old Brewery,
15E South Street, Havant,
Hampshire, PO9 1BU
023 92 474 919
critchleyarchitect@hotmail.com

Scale A3 = AS SHOWN
Date 09/02/16
Drawn OS

9348-131⁰

© Crown Copyright
All rights reserved.
Reproduced by Permission.
Licence No. 100046837