

173000


173100

Block Plan
Licence No: 100046950
Scale at 1:500

0m 10m

▲
N

■ - proposed
conservatory
— Boundary
line

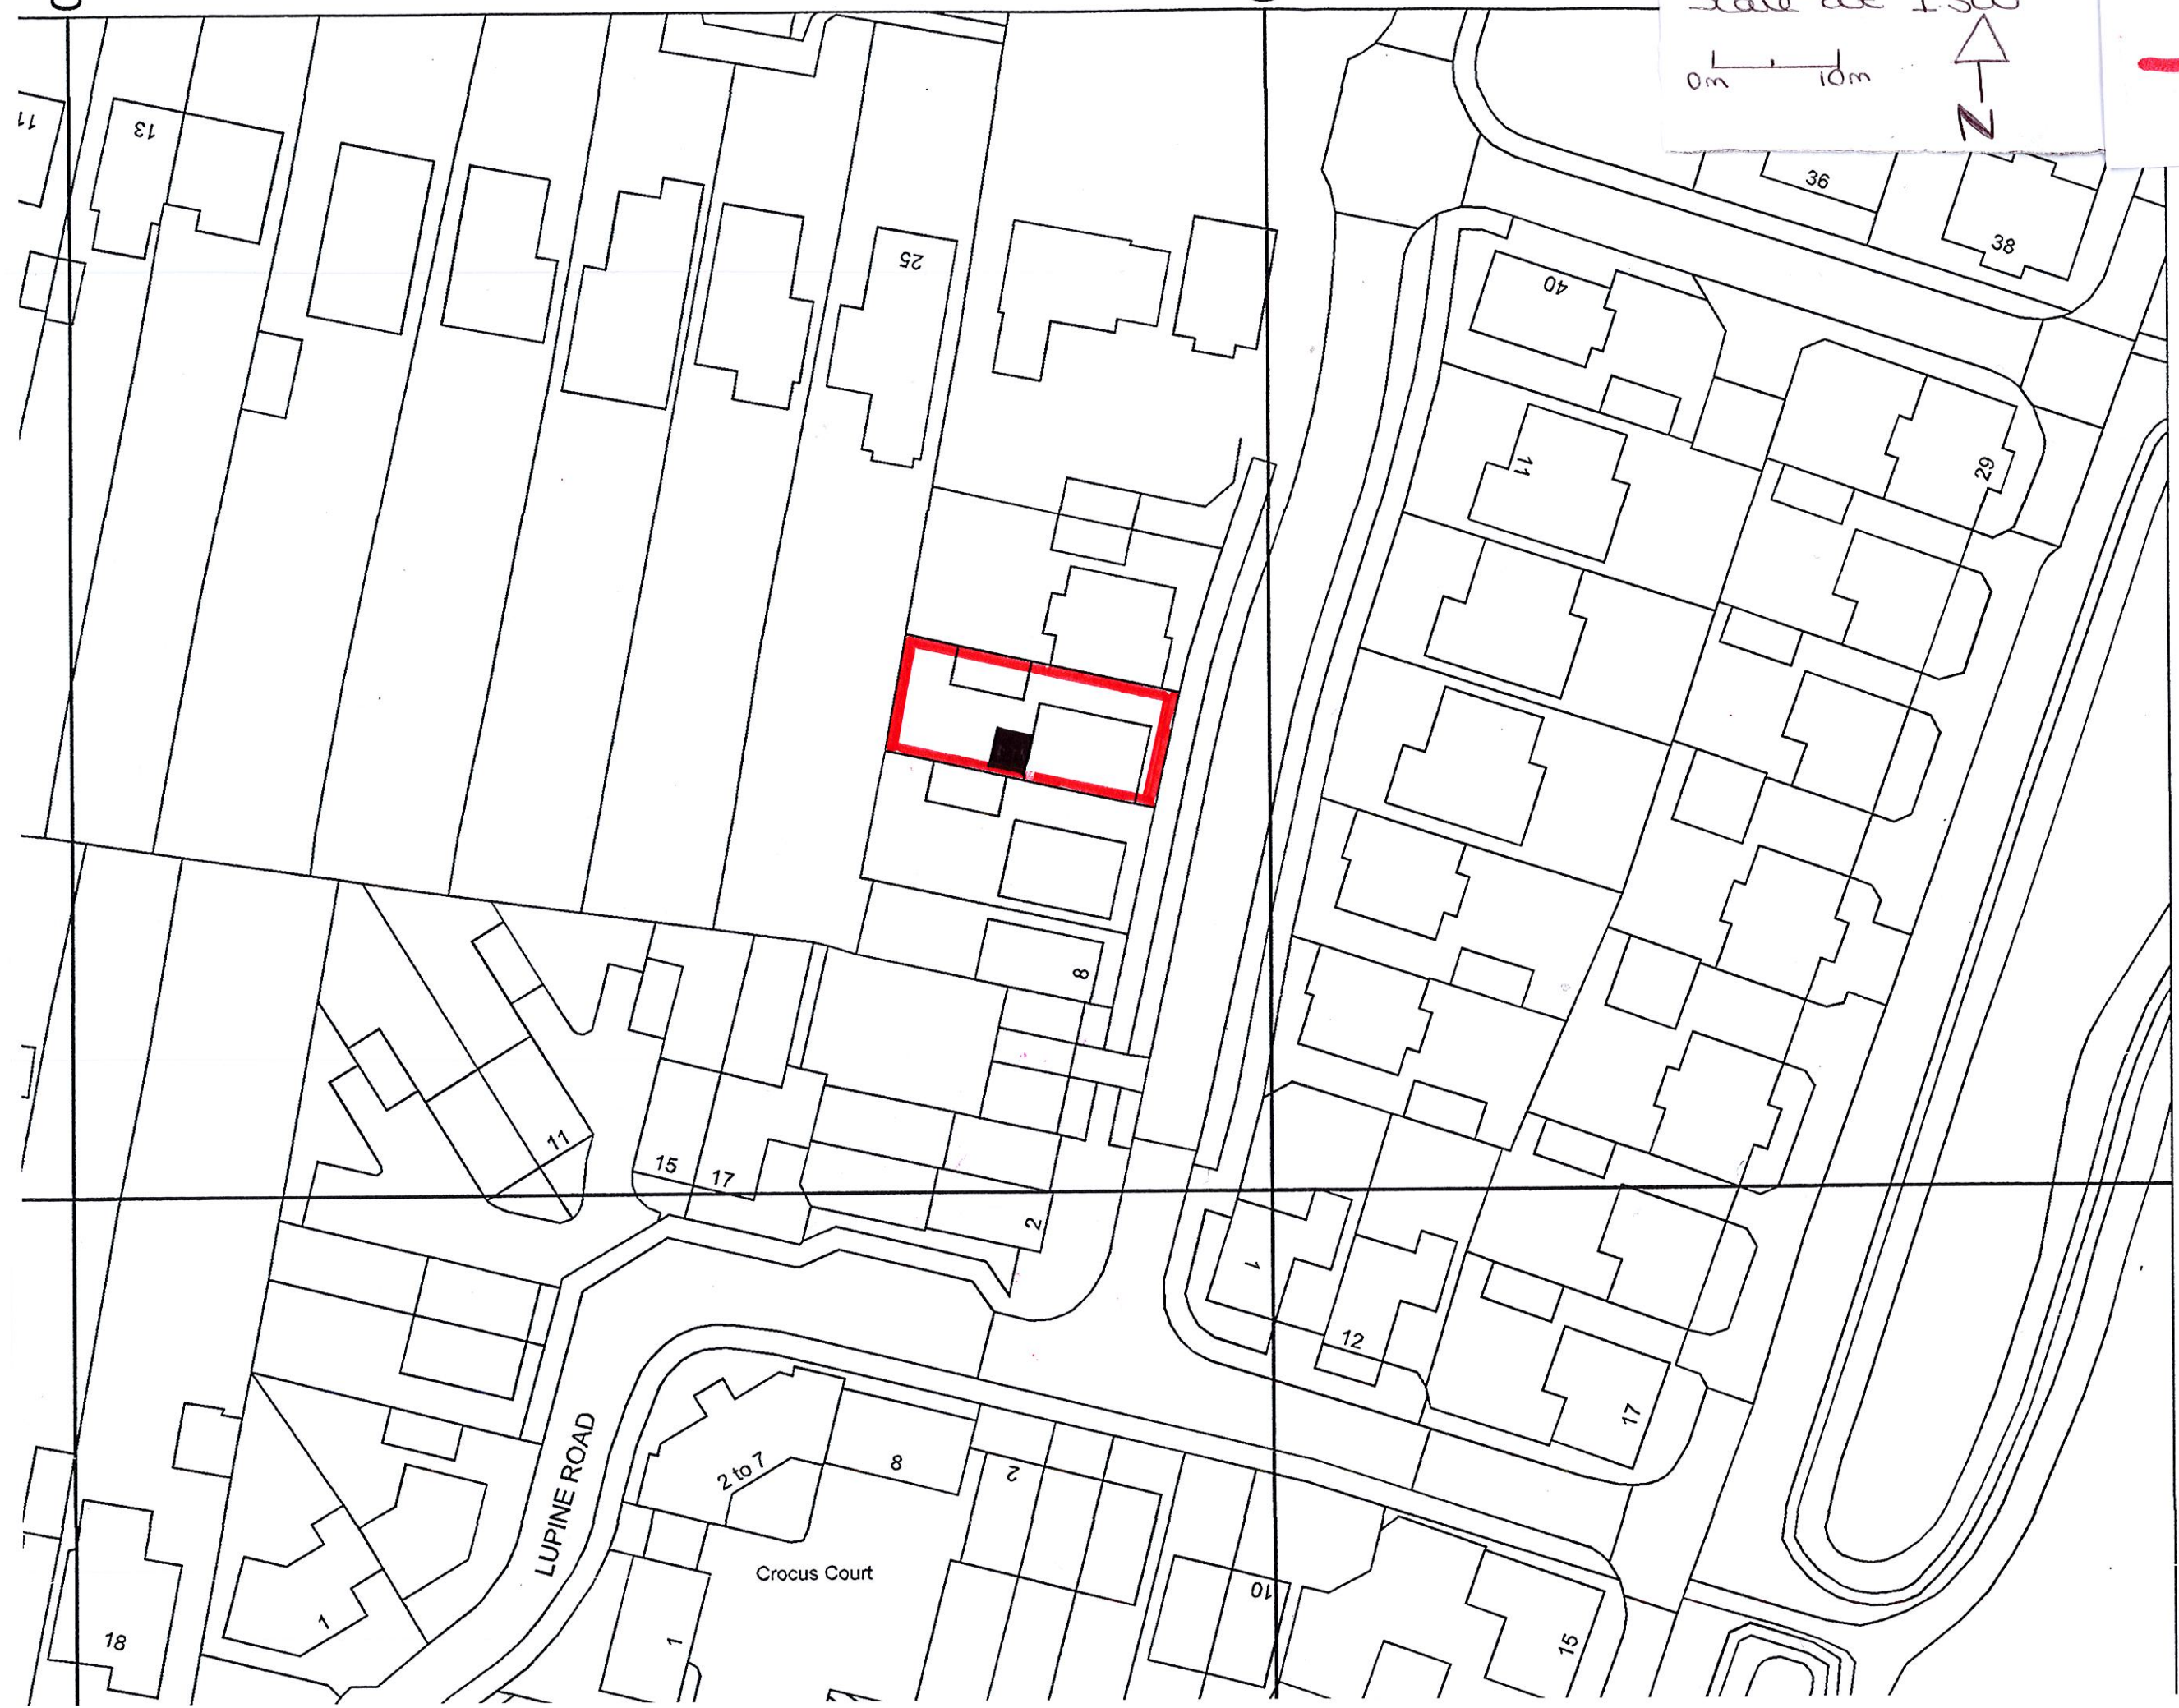

106700

173000


173100

Block Plan
Licence No: 100046950
Scale at 1:500

0m 10m

▲
N

■ - proposed
conservatory
— Boundary
line

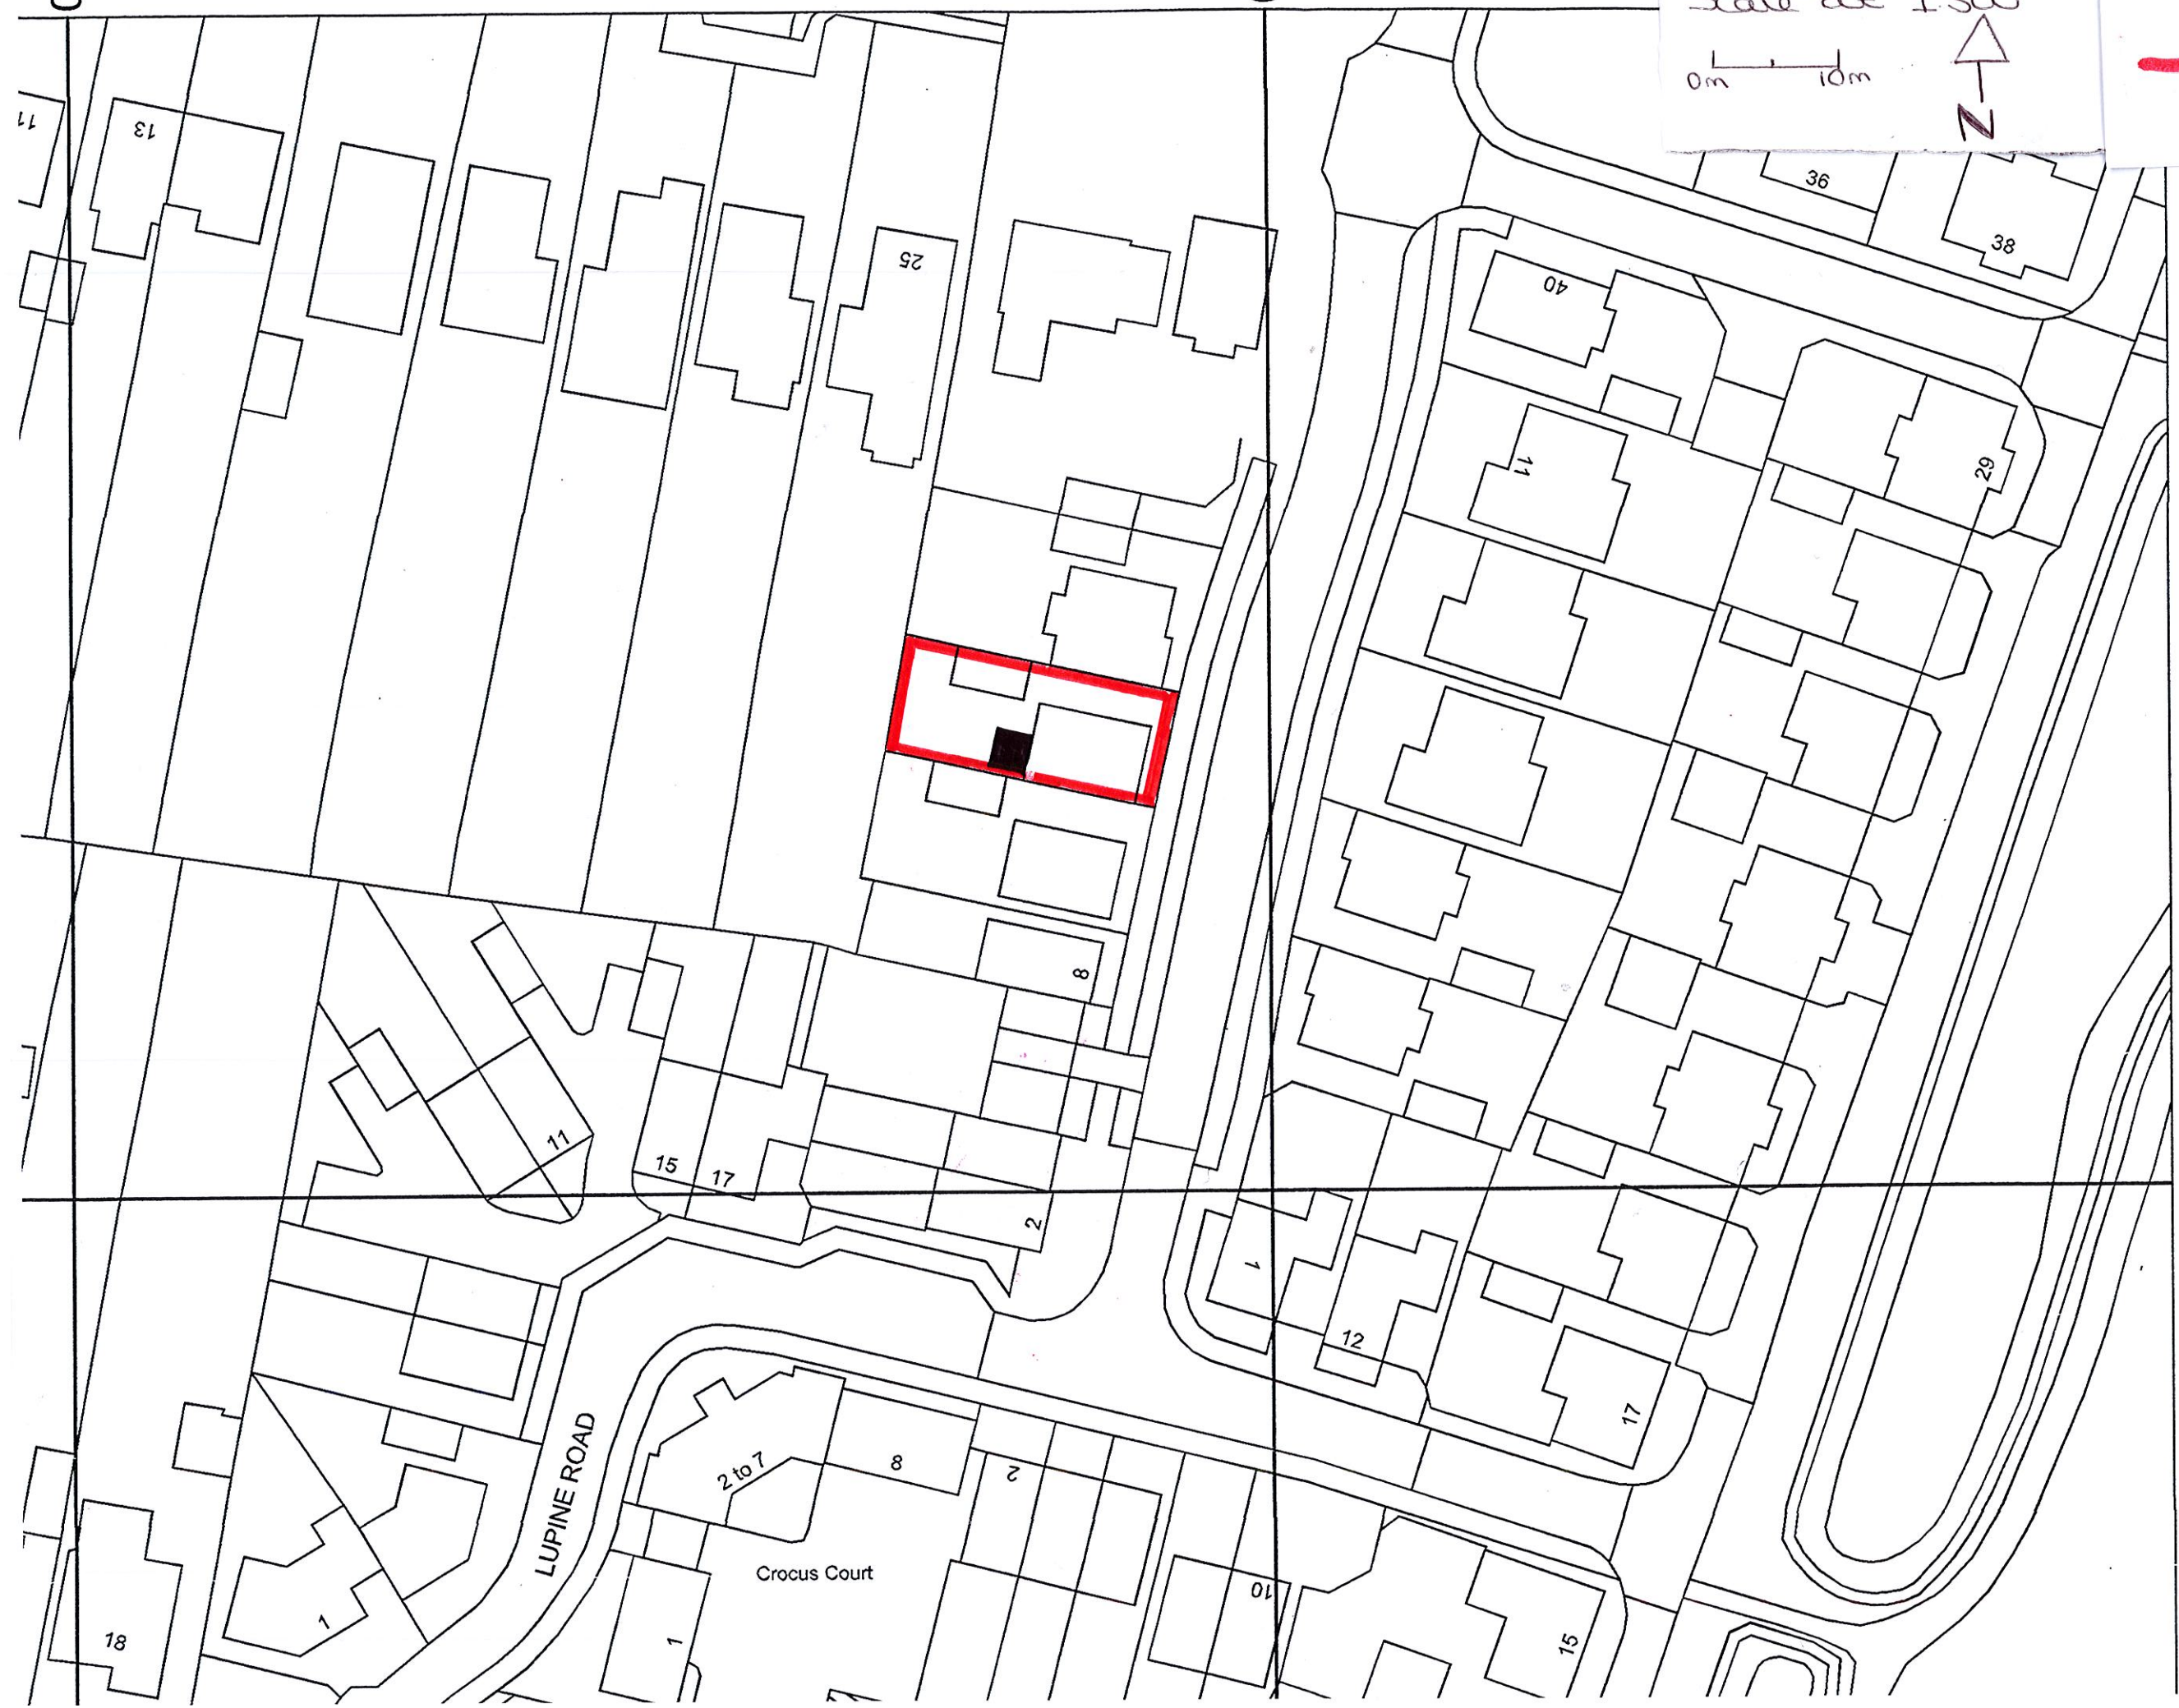

106700