



Sign 7

Internally illuminated fascia

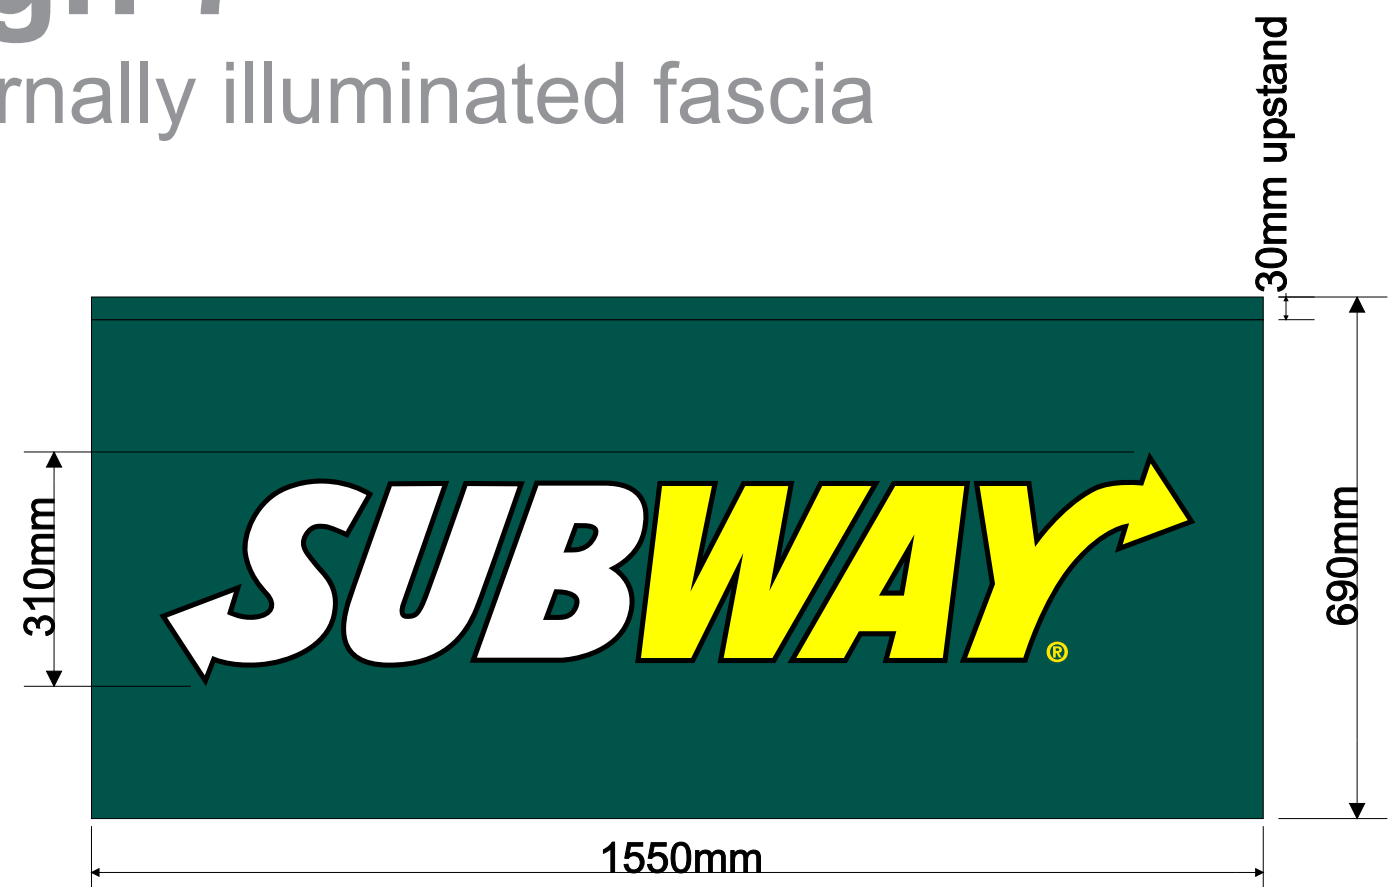


Main Fascia
Scale: 1:10@A2

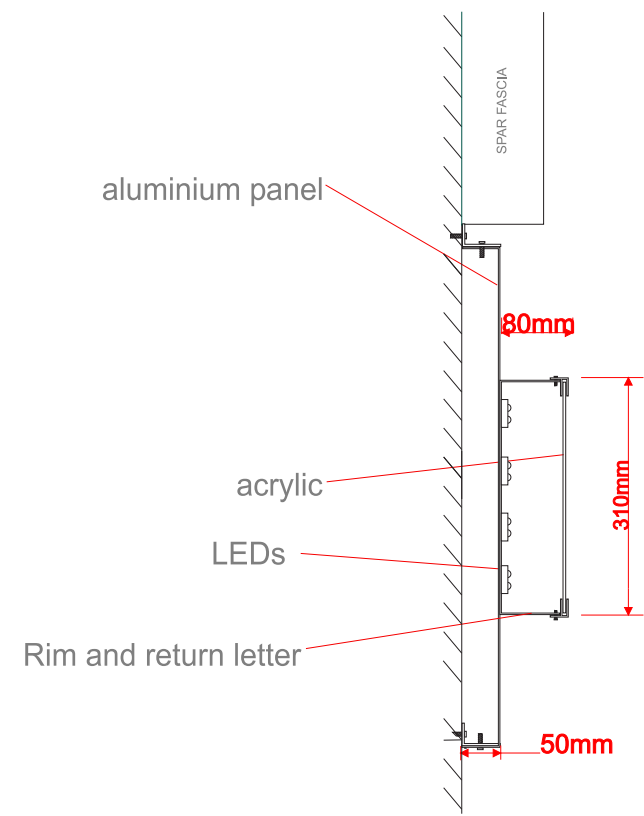

Through Section
Scale: 1:10@A2

INDICATIVE PERSPECTIVE
(NOT TO SCALE)

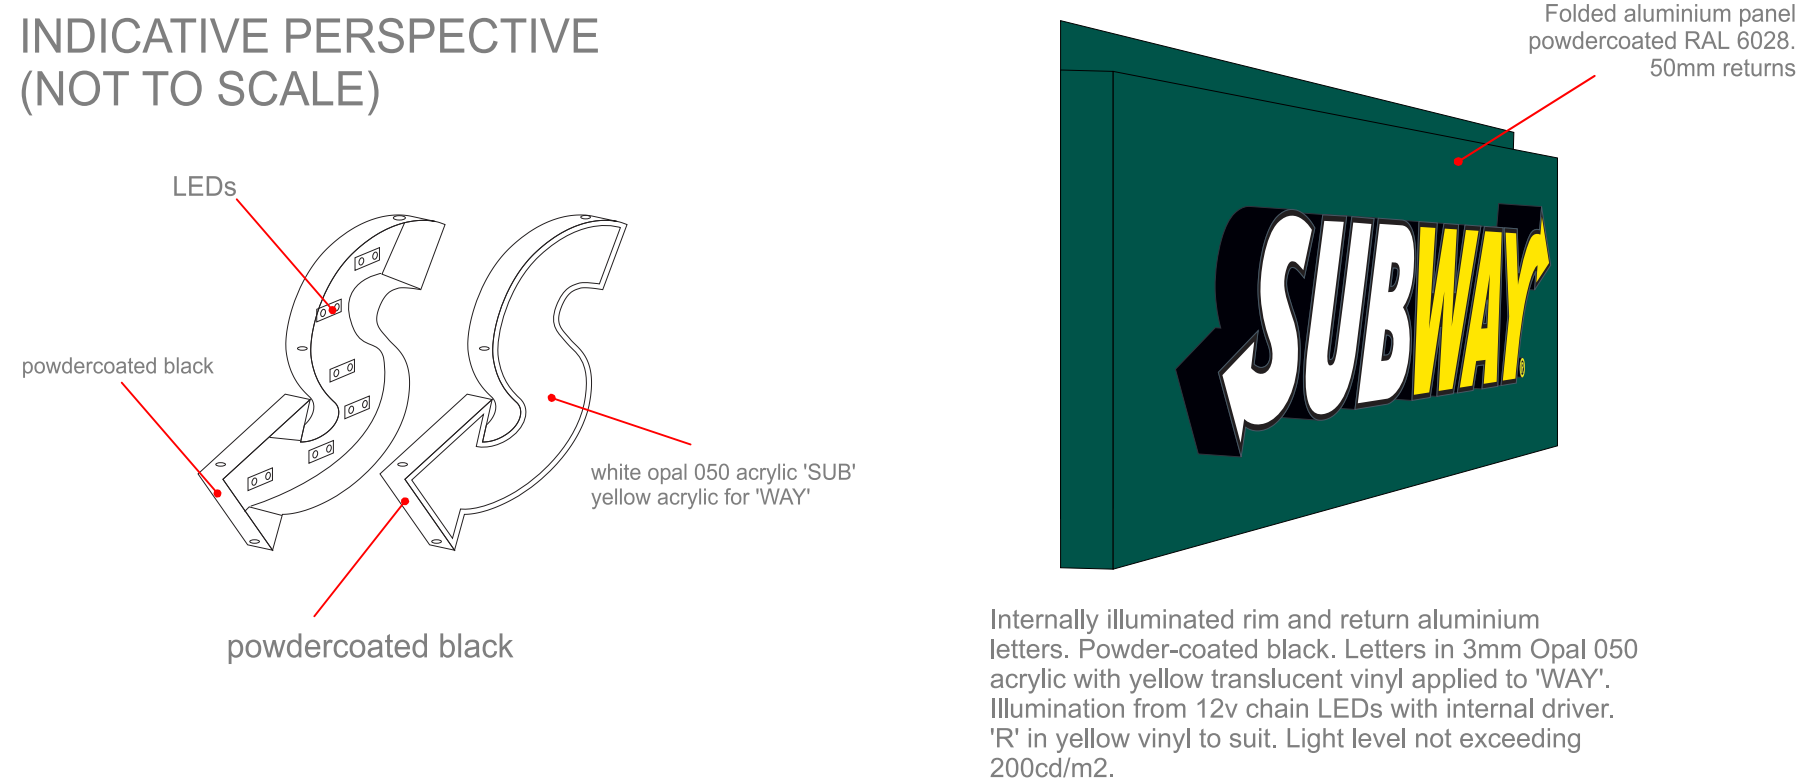

Proposed

Sign 8

Window Vinyls - one applied to every pane externally



Existing

SCALE BAR



Revision 1.0

Subway
97 Park Lane
Havant
PO9 3HQ

Design:
see drawing

Drawn by: T.J.
Date: 19/11/2015

Scale: 1:10@A2

Approved by:



DESIGN - CREATE - INSTALL - MAINTAIN

Legend House, Bradbury Drive, Springwood Ind. Estate
Braintree, Essex. CM7 2SD