



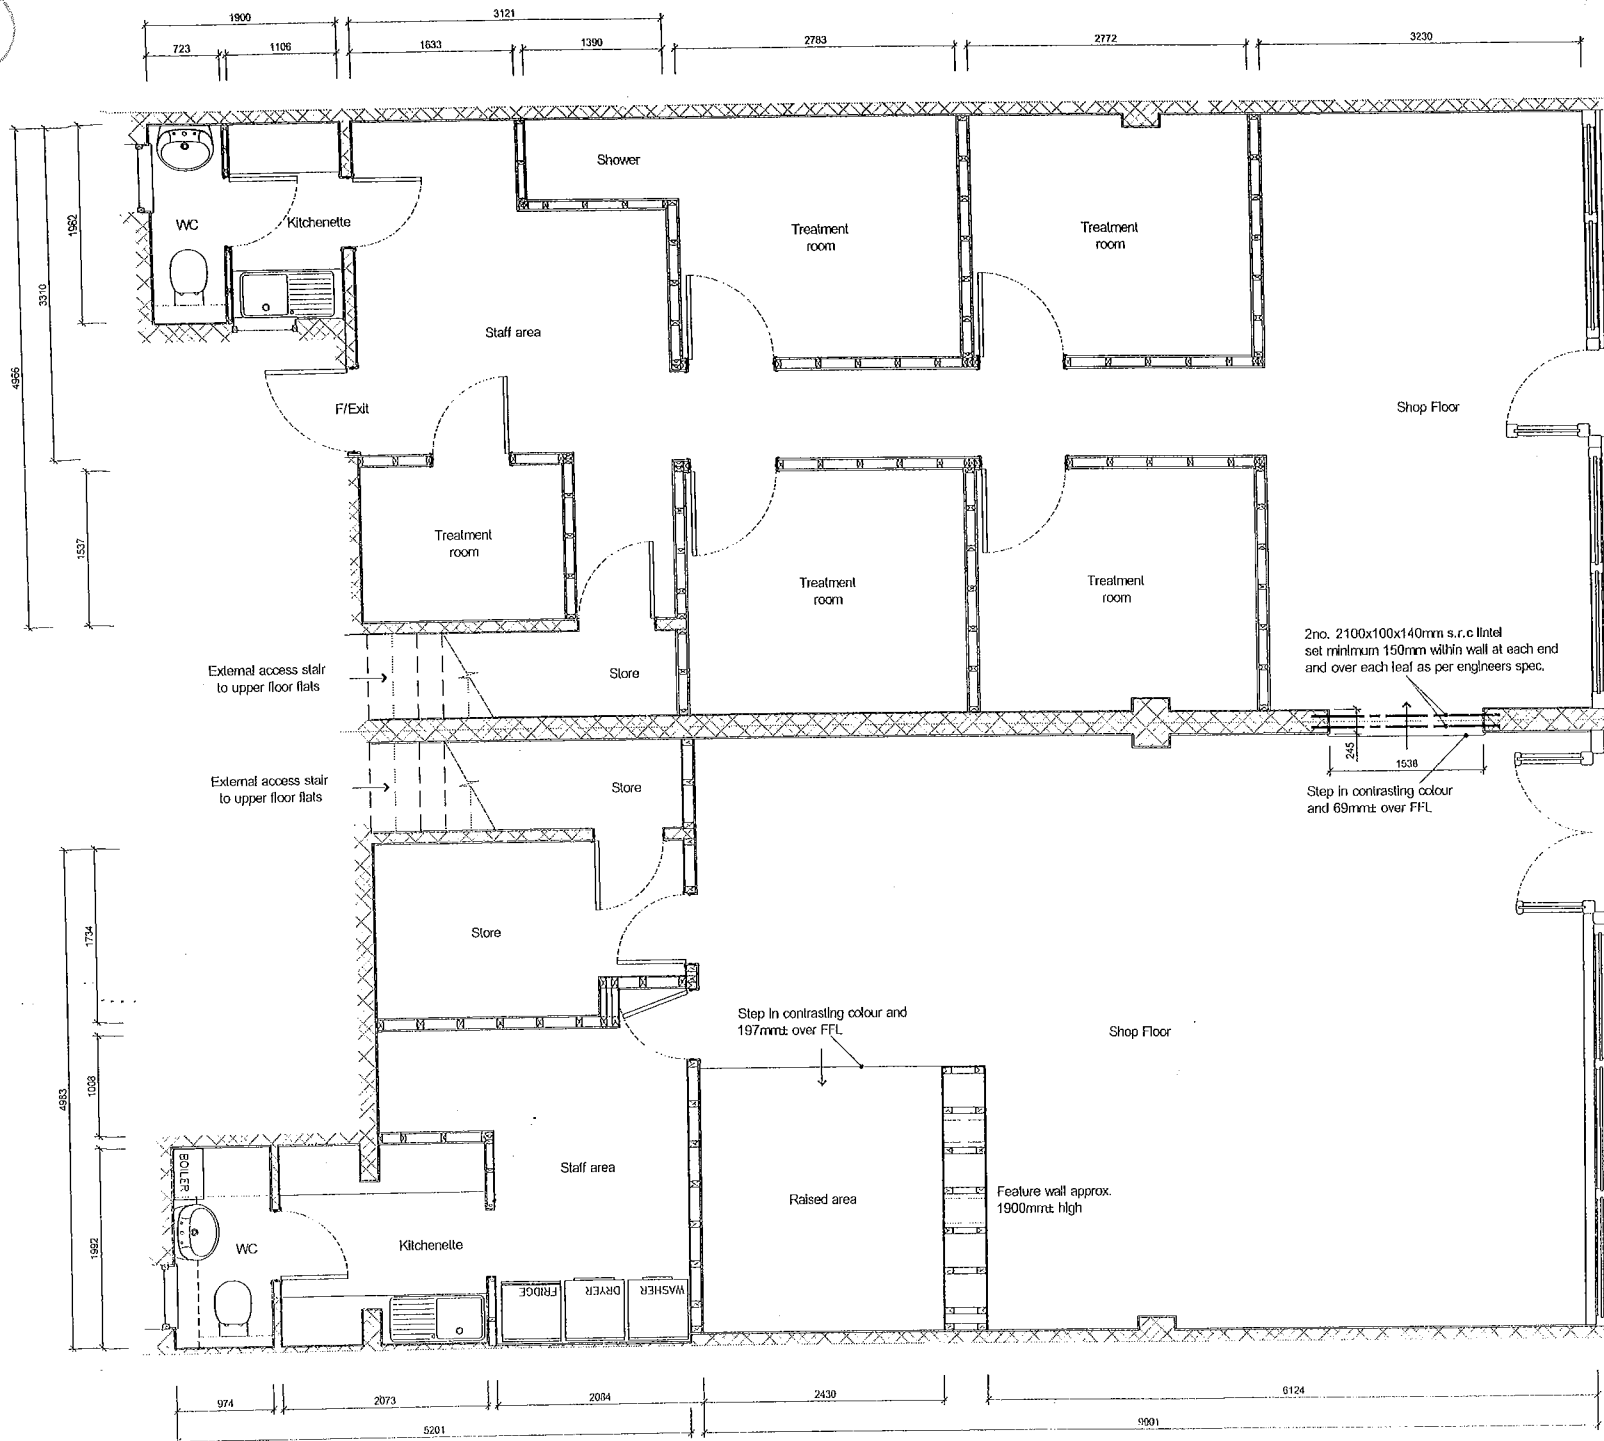

Notes
This drawing is the copyright of Three Studio
Do not scale from this drawing except for local Authority planning purposes
All dimensions must be checked on site prior to commencement of works

Stud wall
Masonry wall
Composite PVCu window wall

HAVANT BOROUGH
COUNCIL
27 NOV 2015
RECEIVED

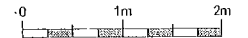

Client
Mr. G Cook

Job
Highfield Parade
Waterlooville
Hampshire
PO7 7QH

Drawing
Existing Internal Layout

Drawn	Date	Scale
MD	13.11.15	1:50@A3

Job No.	Drawing No.	Revision
151110	00	--

Status
Planning

threestudio