



PROPOSED ALTS & SINGLE STOREY REAR ADDITION
35, FAIRLIGHT CHALETs, SALTERNS LANE, HAYLING I
FOR MRS M. BOND.

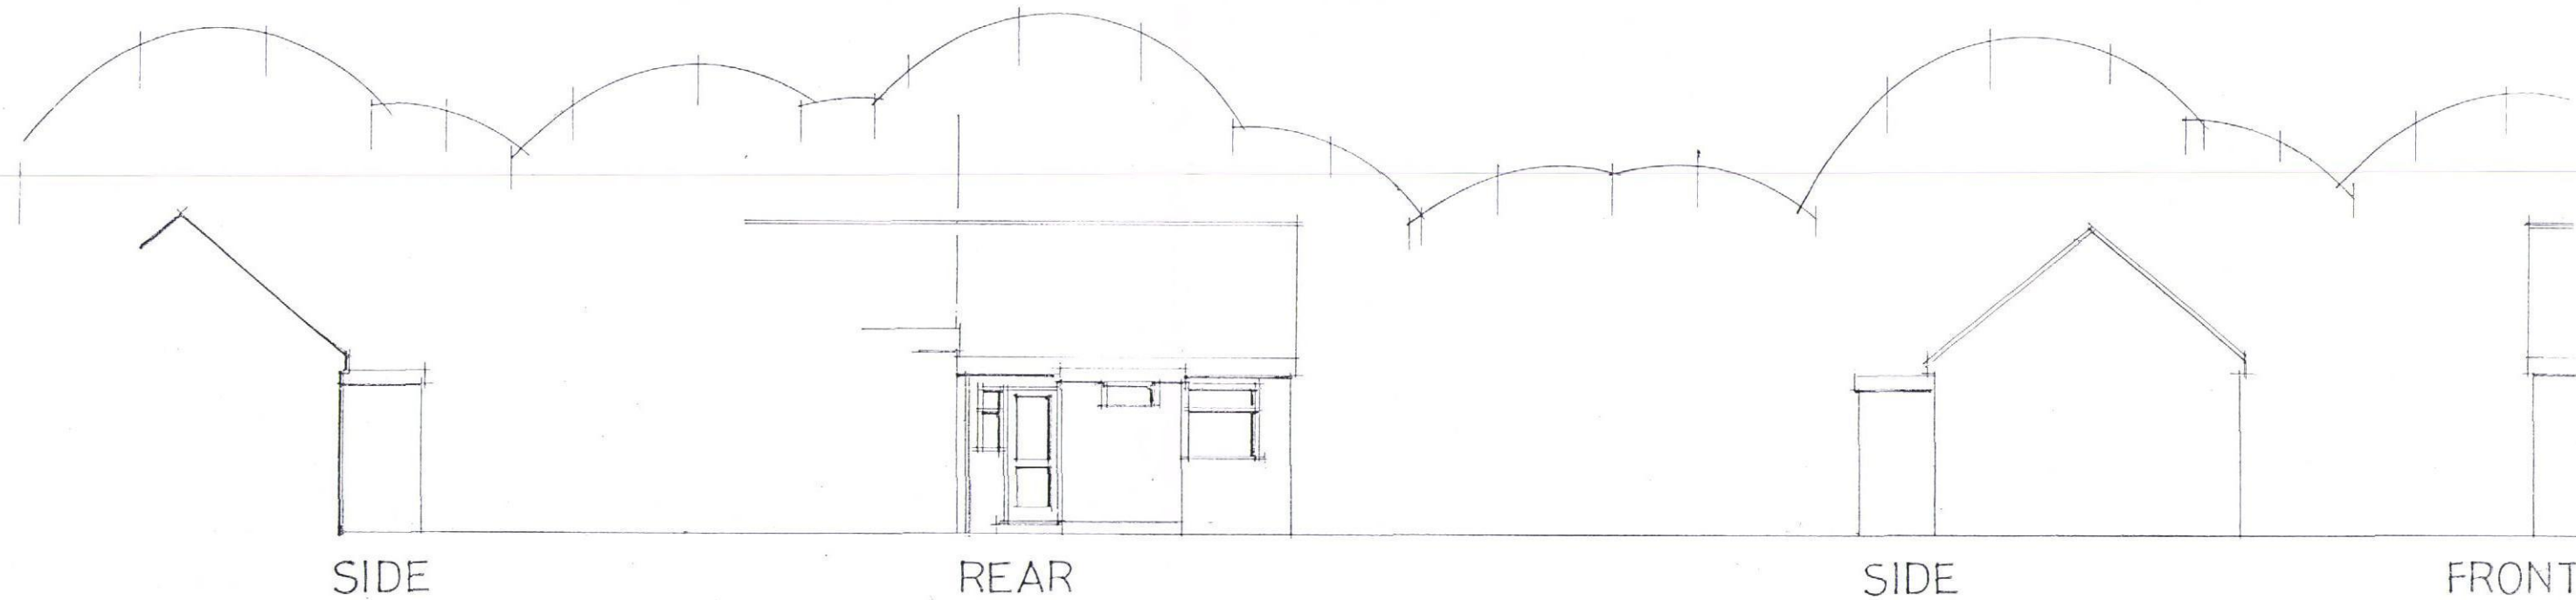

EXISTING ELEVATIONS

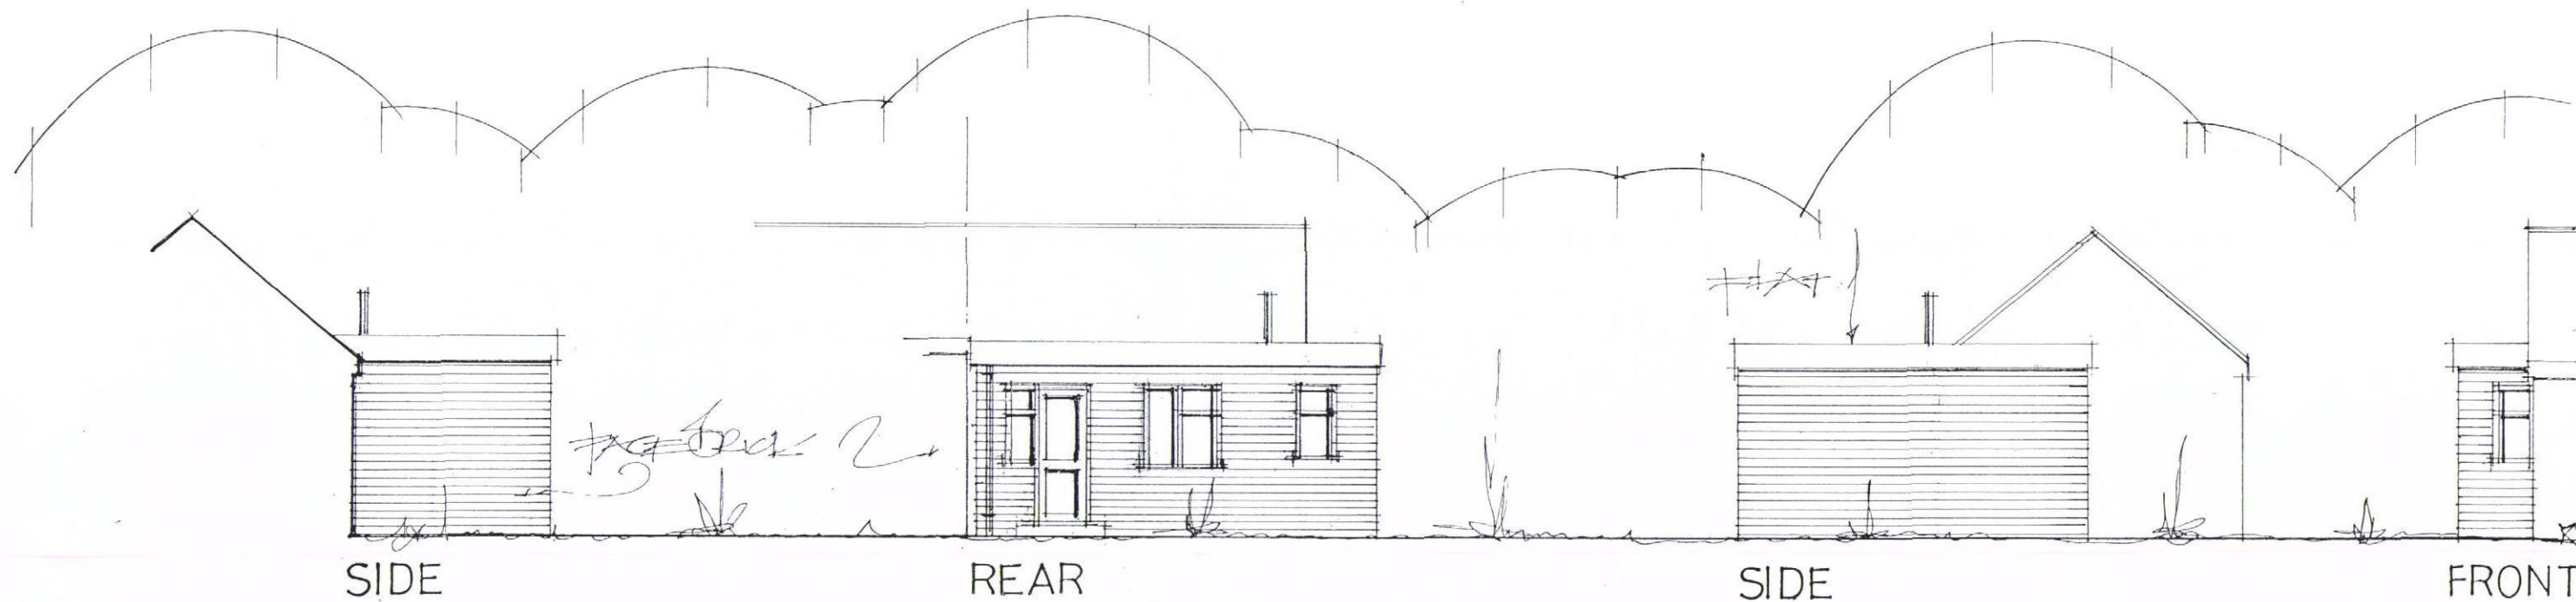

PROPOSED ELEVATIONS

DATE NOV 15

SCALE 1:100

PETER J. WALKER MRICS
CHARTERED SURVEYOR
182 SEAFRONT, HAYLING ISLAND, HANTS
PO11 9 AN

TEL: 02392467571