



EAST ELEVATION - PROPOSED




SOUTH ELEVATION - PROPOSED




NORTH ELEVATION - PROPOSED




WEST ELEVATION - PROPOSED

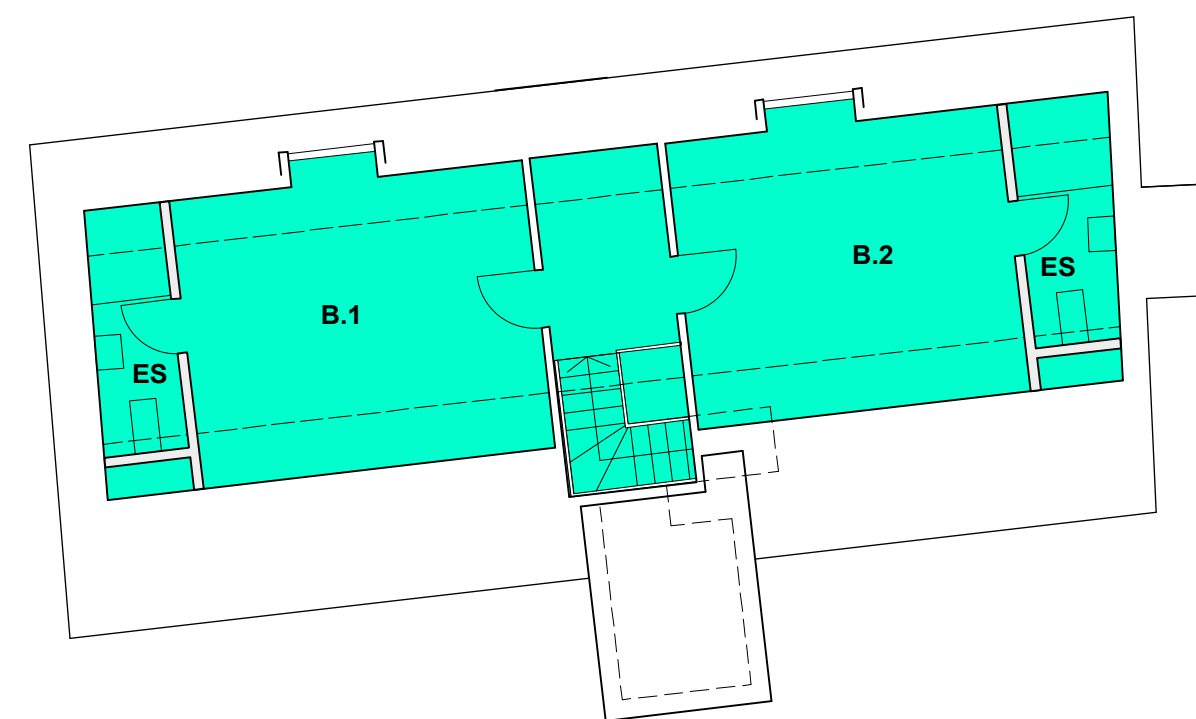

SECOND FLOOR PLAN - PROPOSED

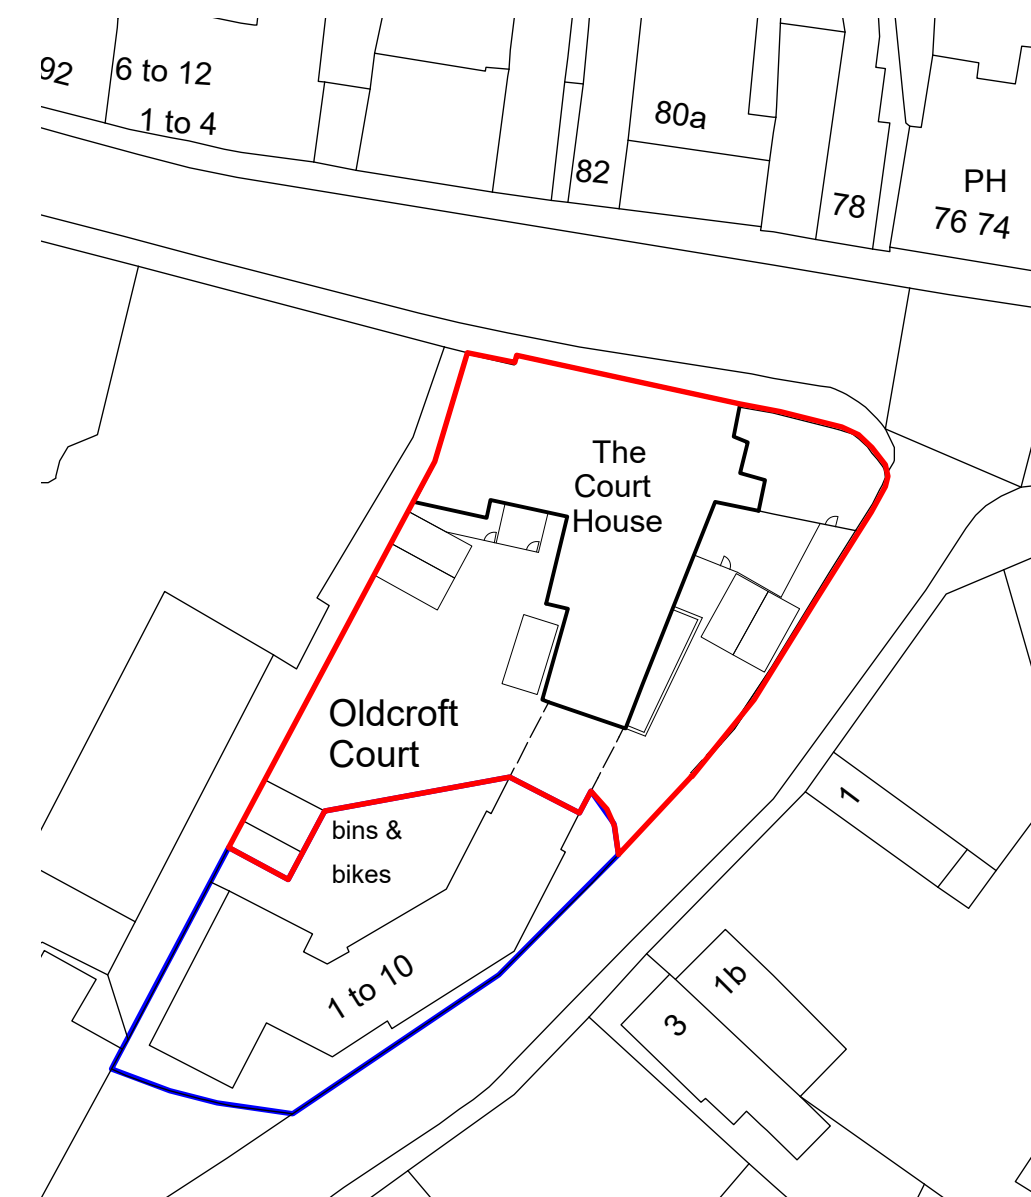


SITE PLAN - EXISTING
SCALE : 1/500 @ A1

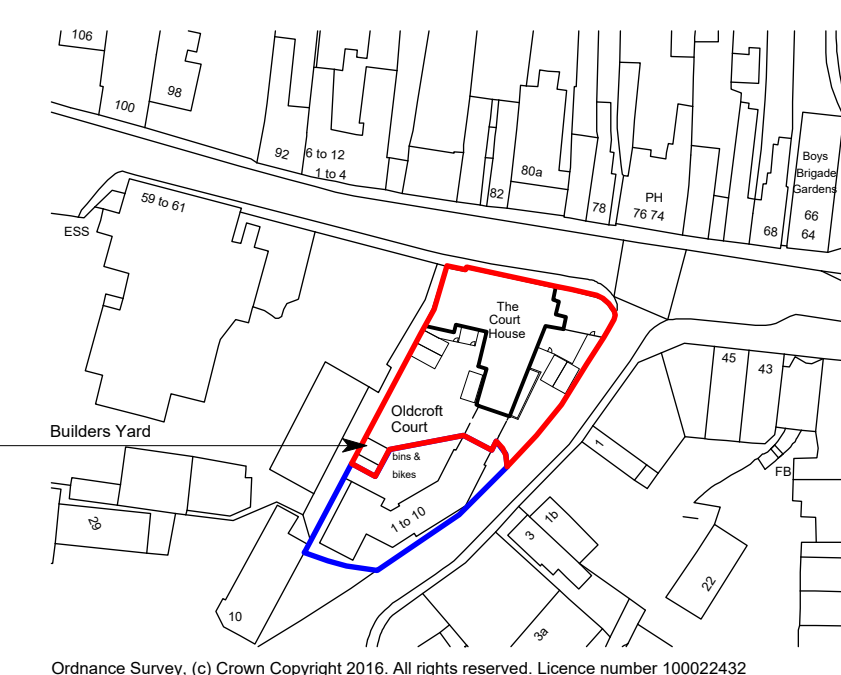


LOCATION PLAN - EXISTING
SCALE : 1/1250 @ A1

PROPOSED UNIT SIZES (GROSS INTERNAL)

- NO. 1 = 82 SQ M - 2 BED
- NO. 2 = 93 SQ M - 2 BED
- NO. 3 = 88 SQ M - 2 BED
- NO. 4 = 79 SQ M - 2 BED
- NO. 5 = 131 SQ M - 2 BED

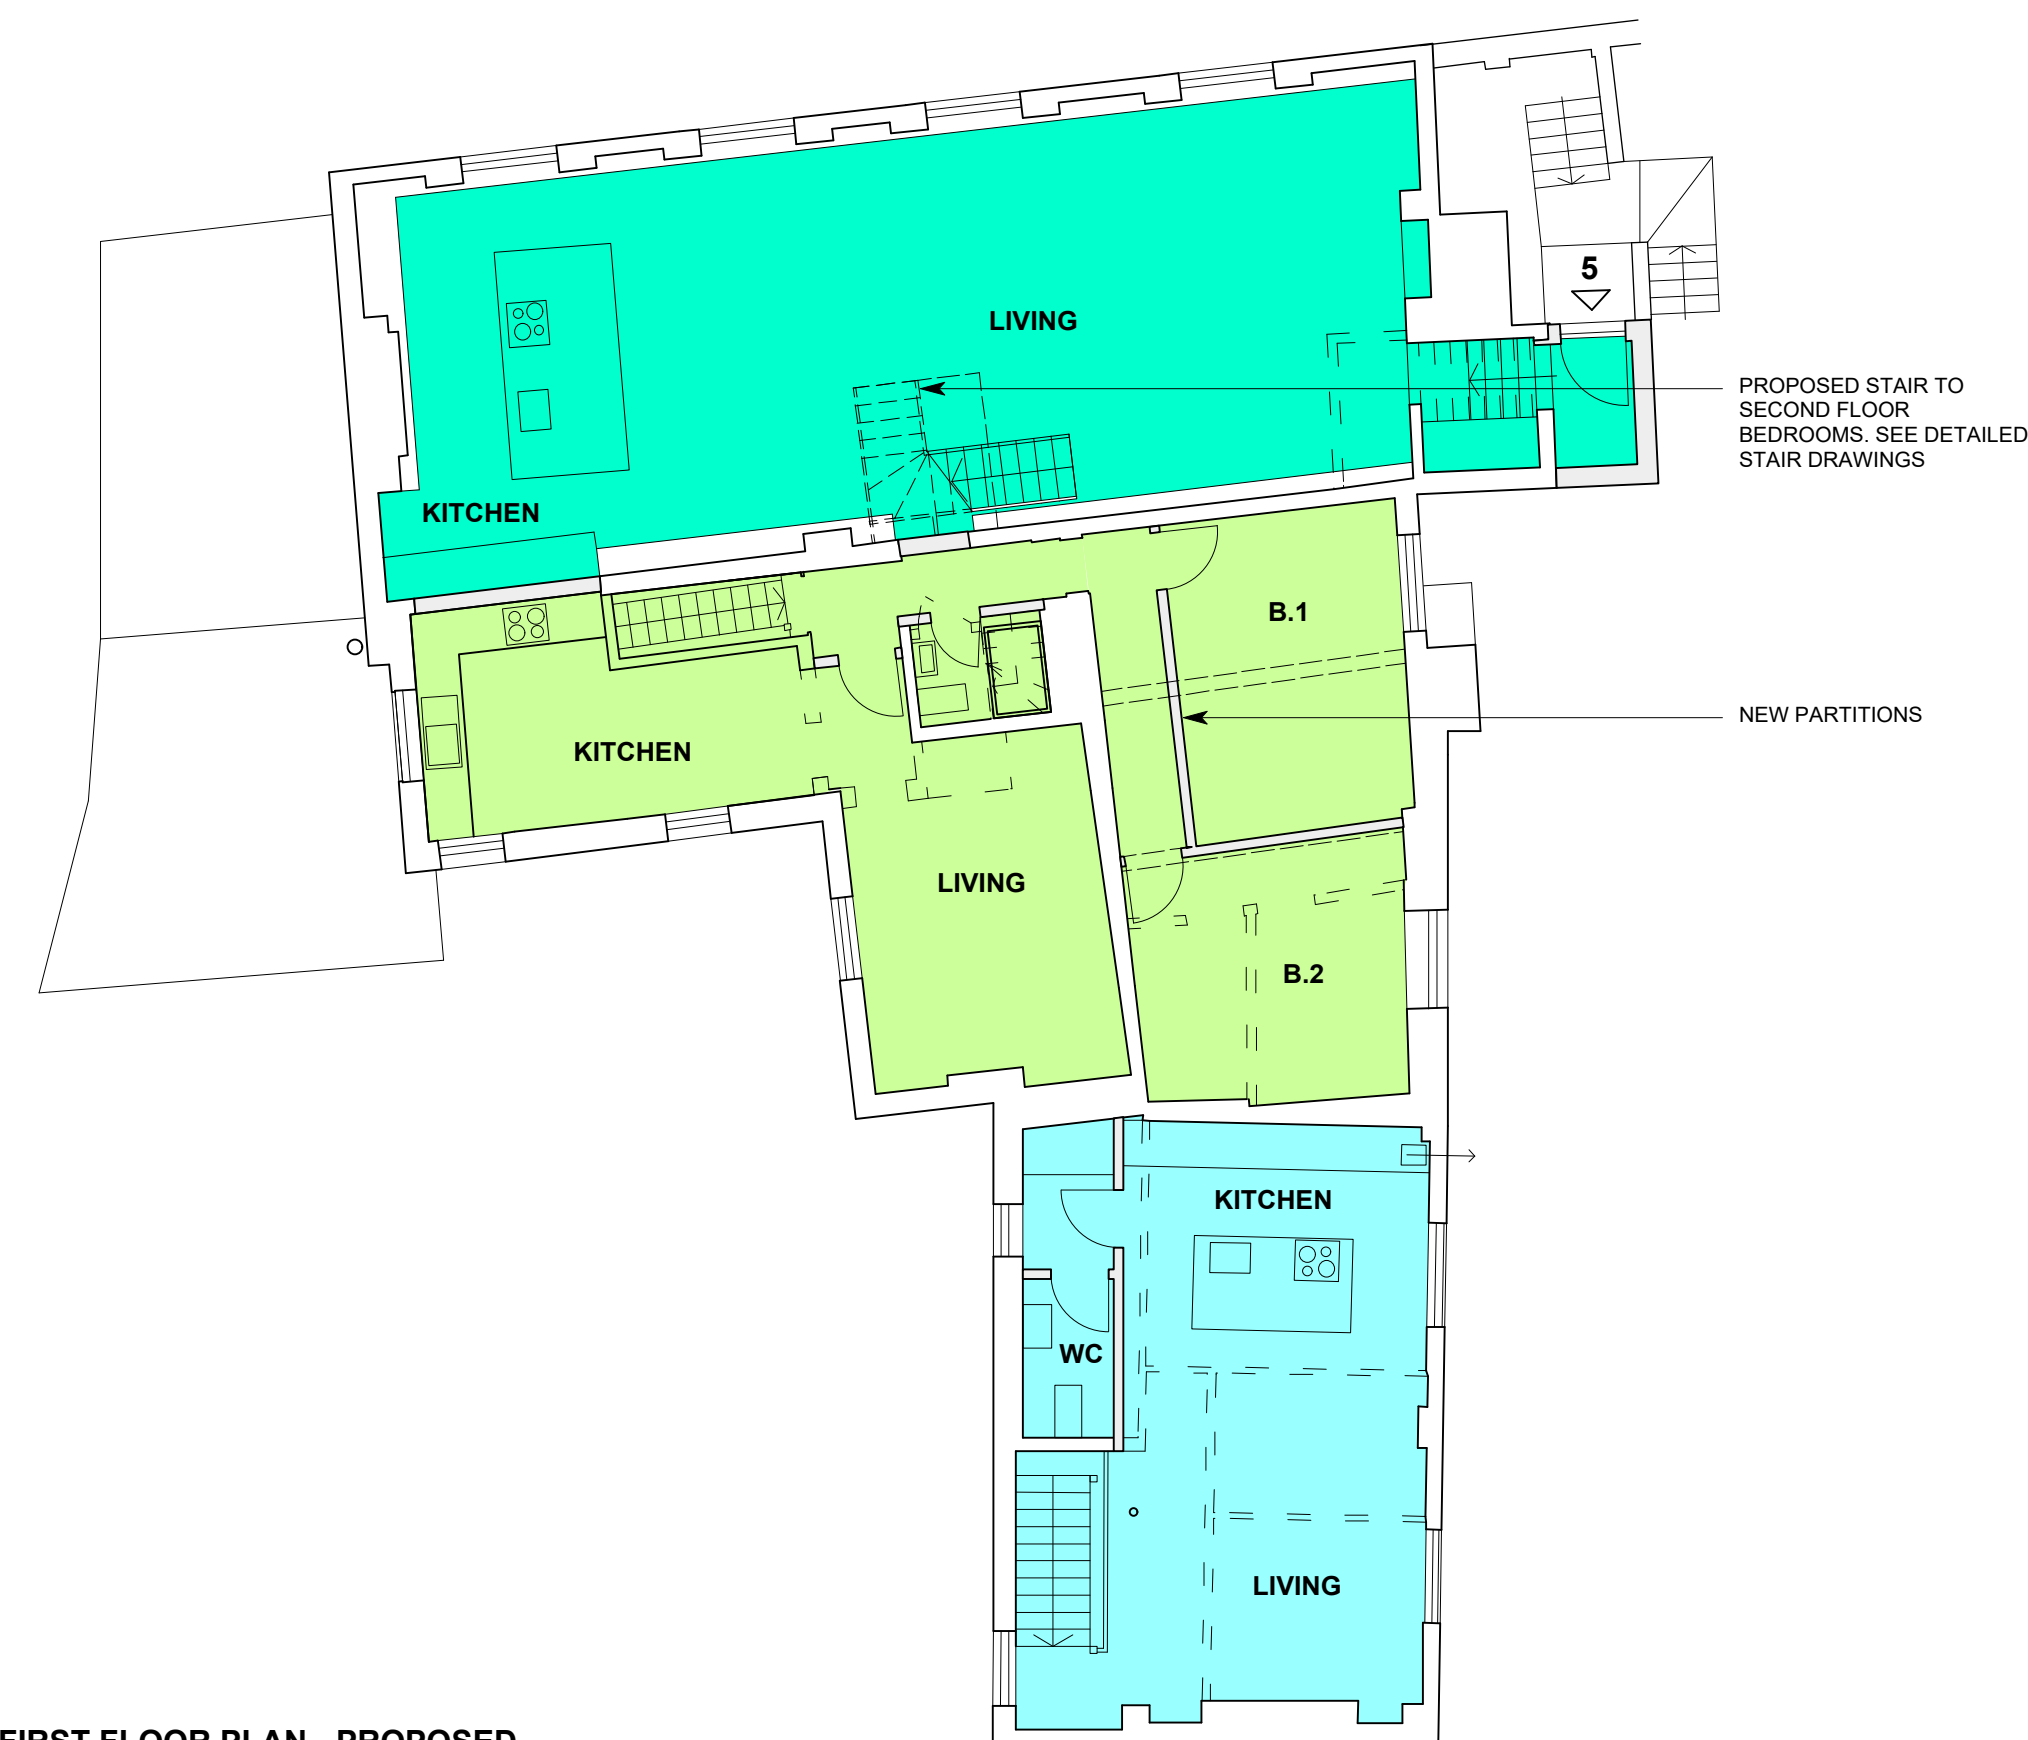

FIRST FLOOR PLAN - PROPOSED

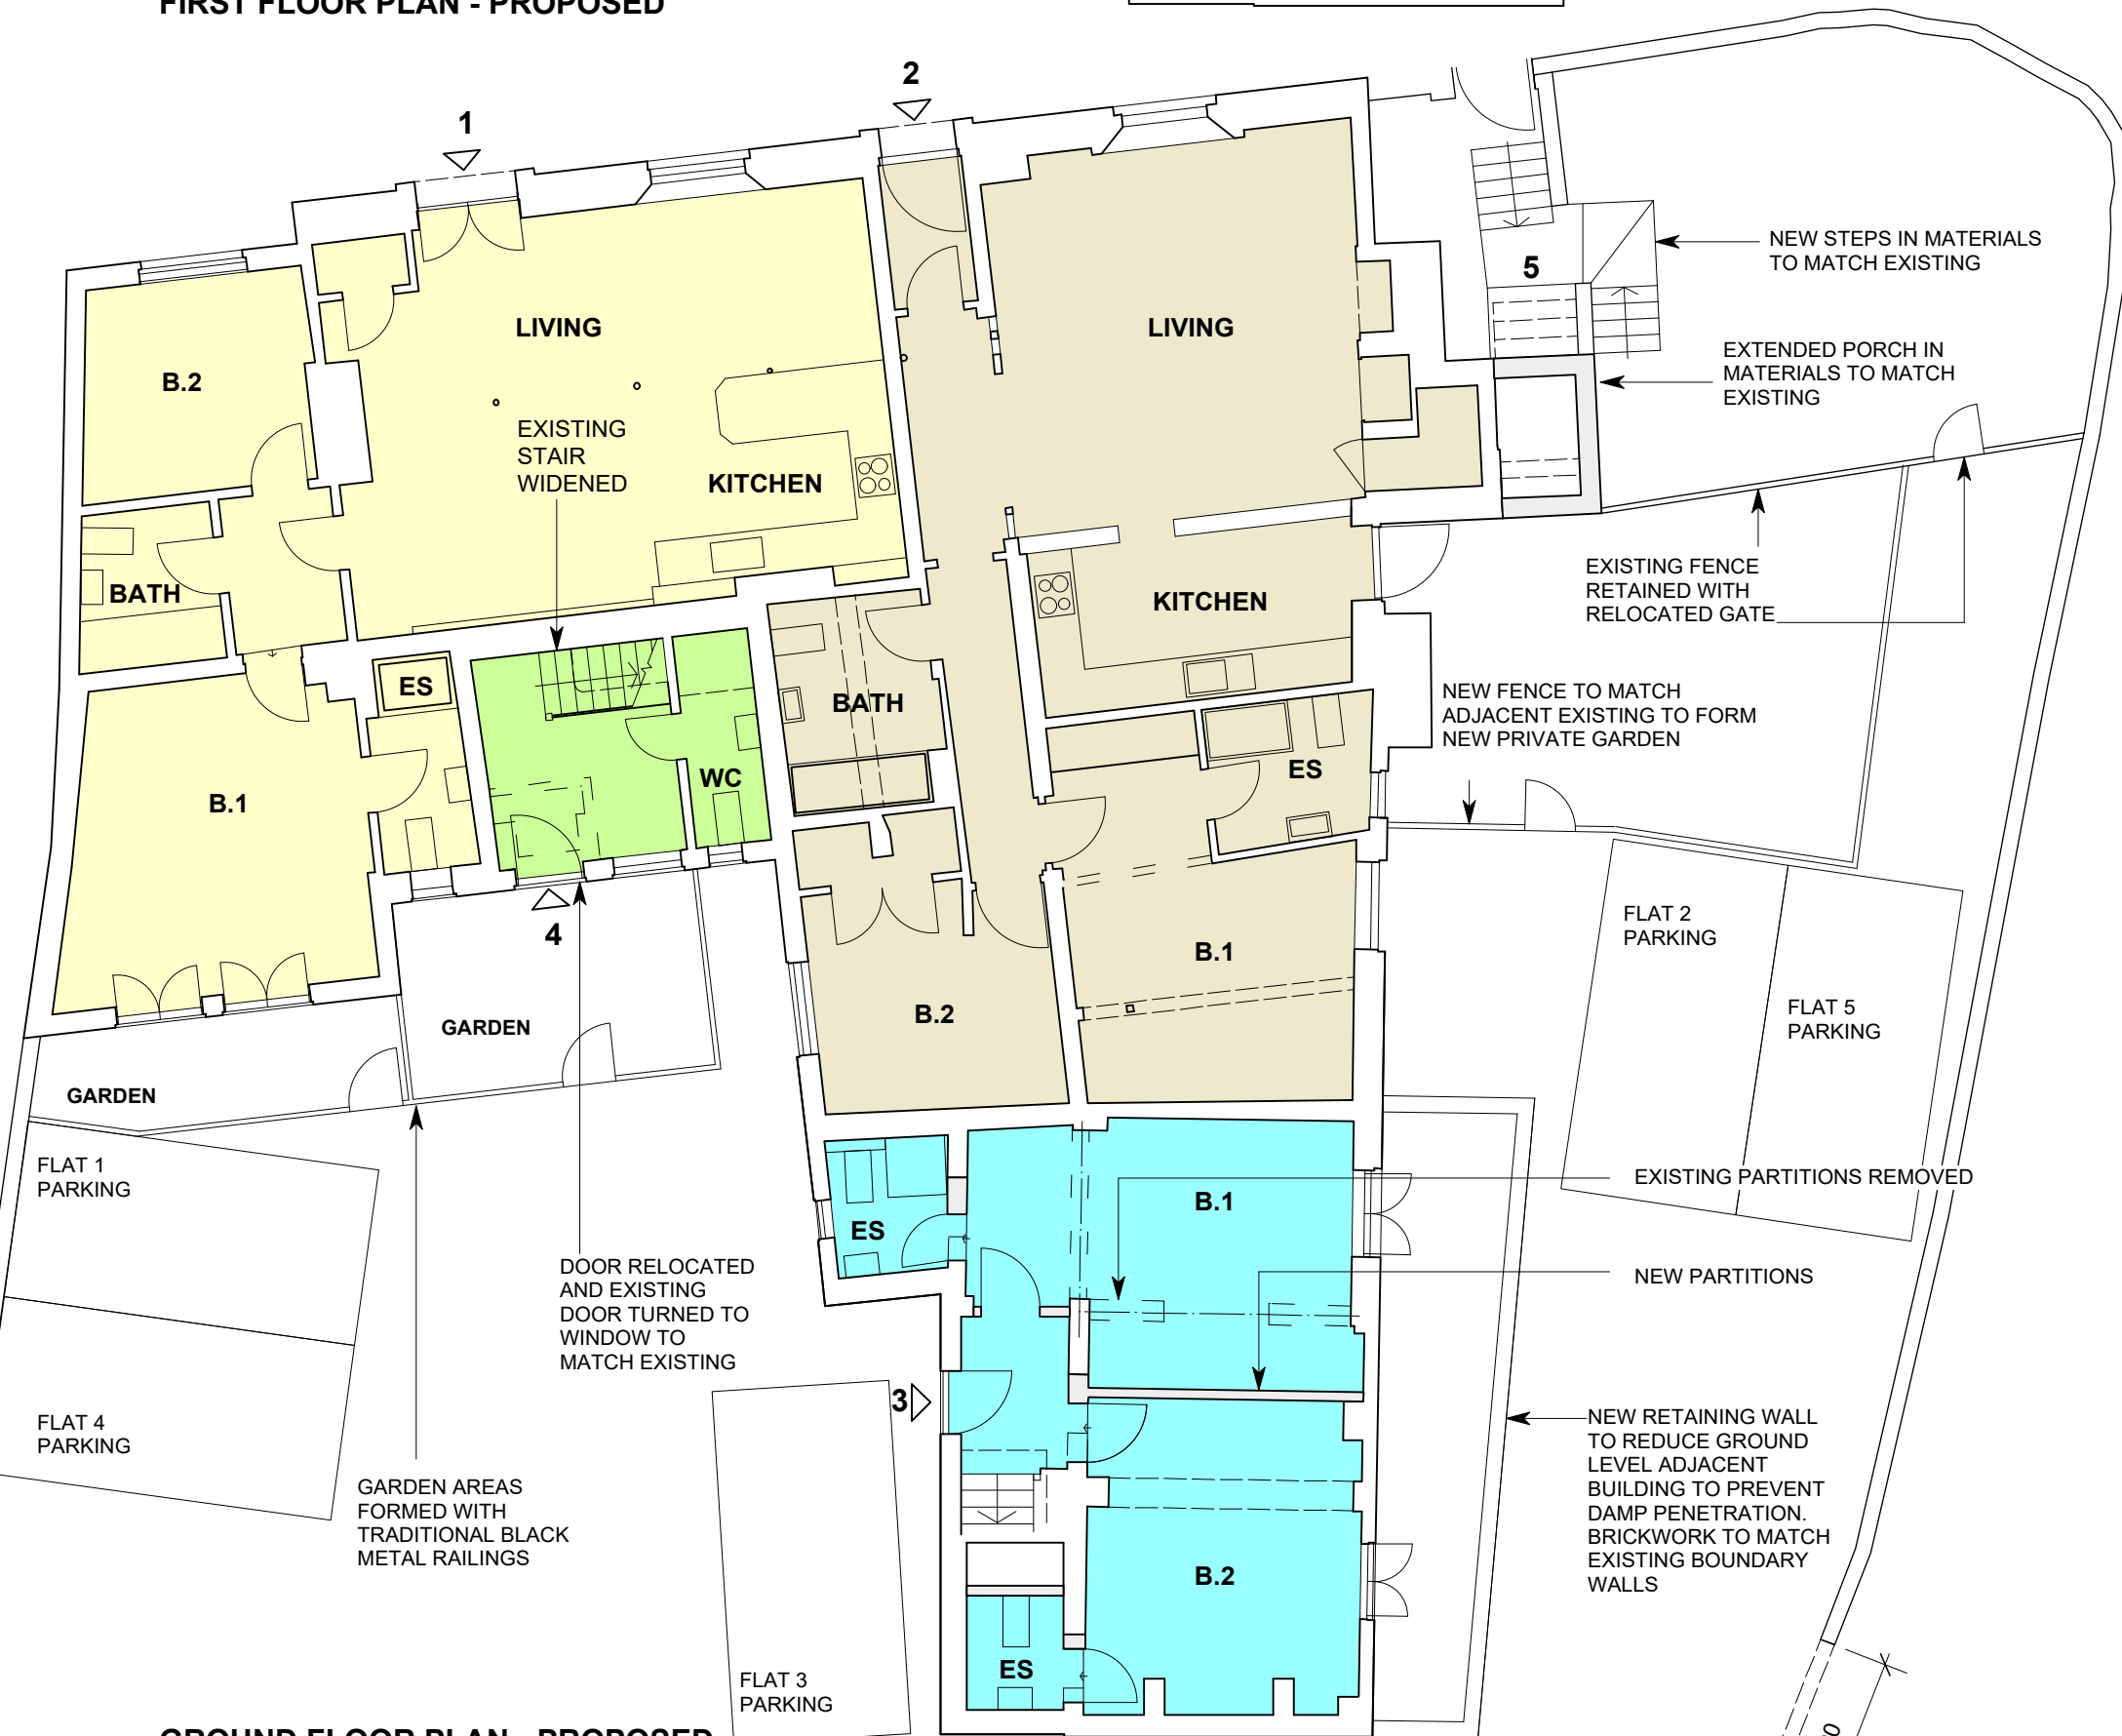

GROUND FLOOR PLAN - PROPOSED