


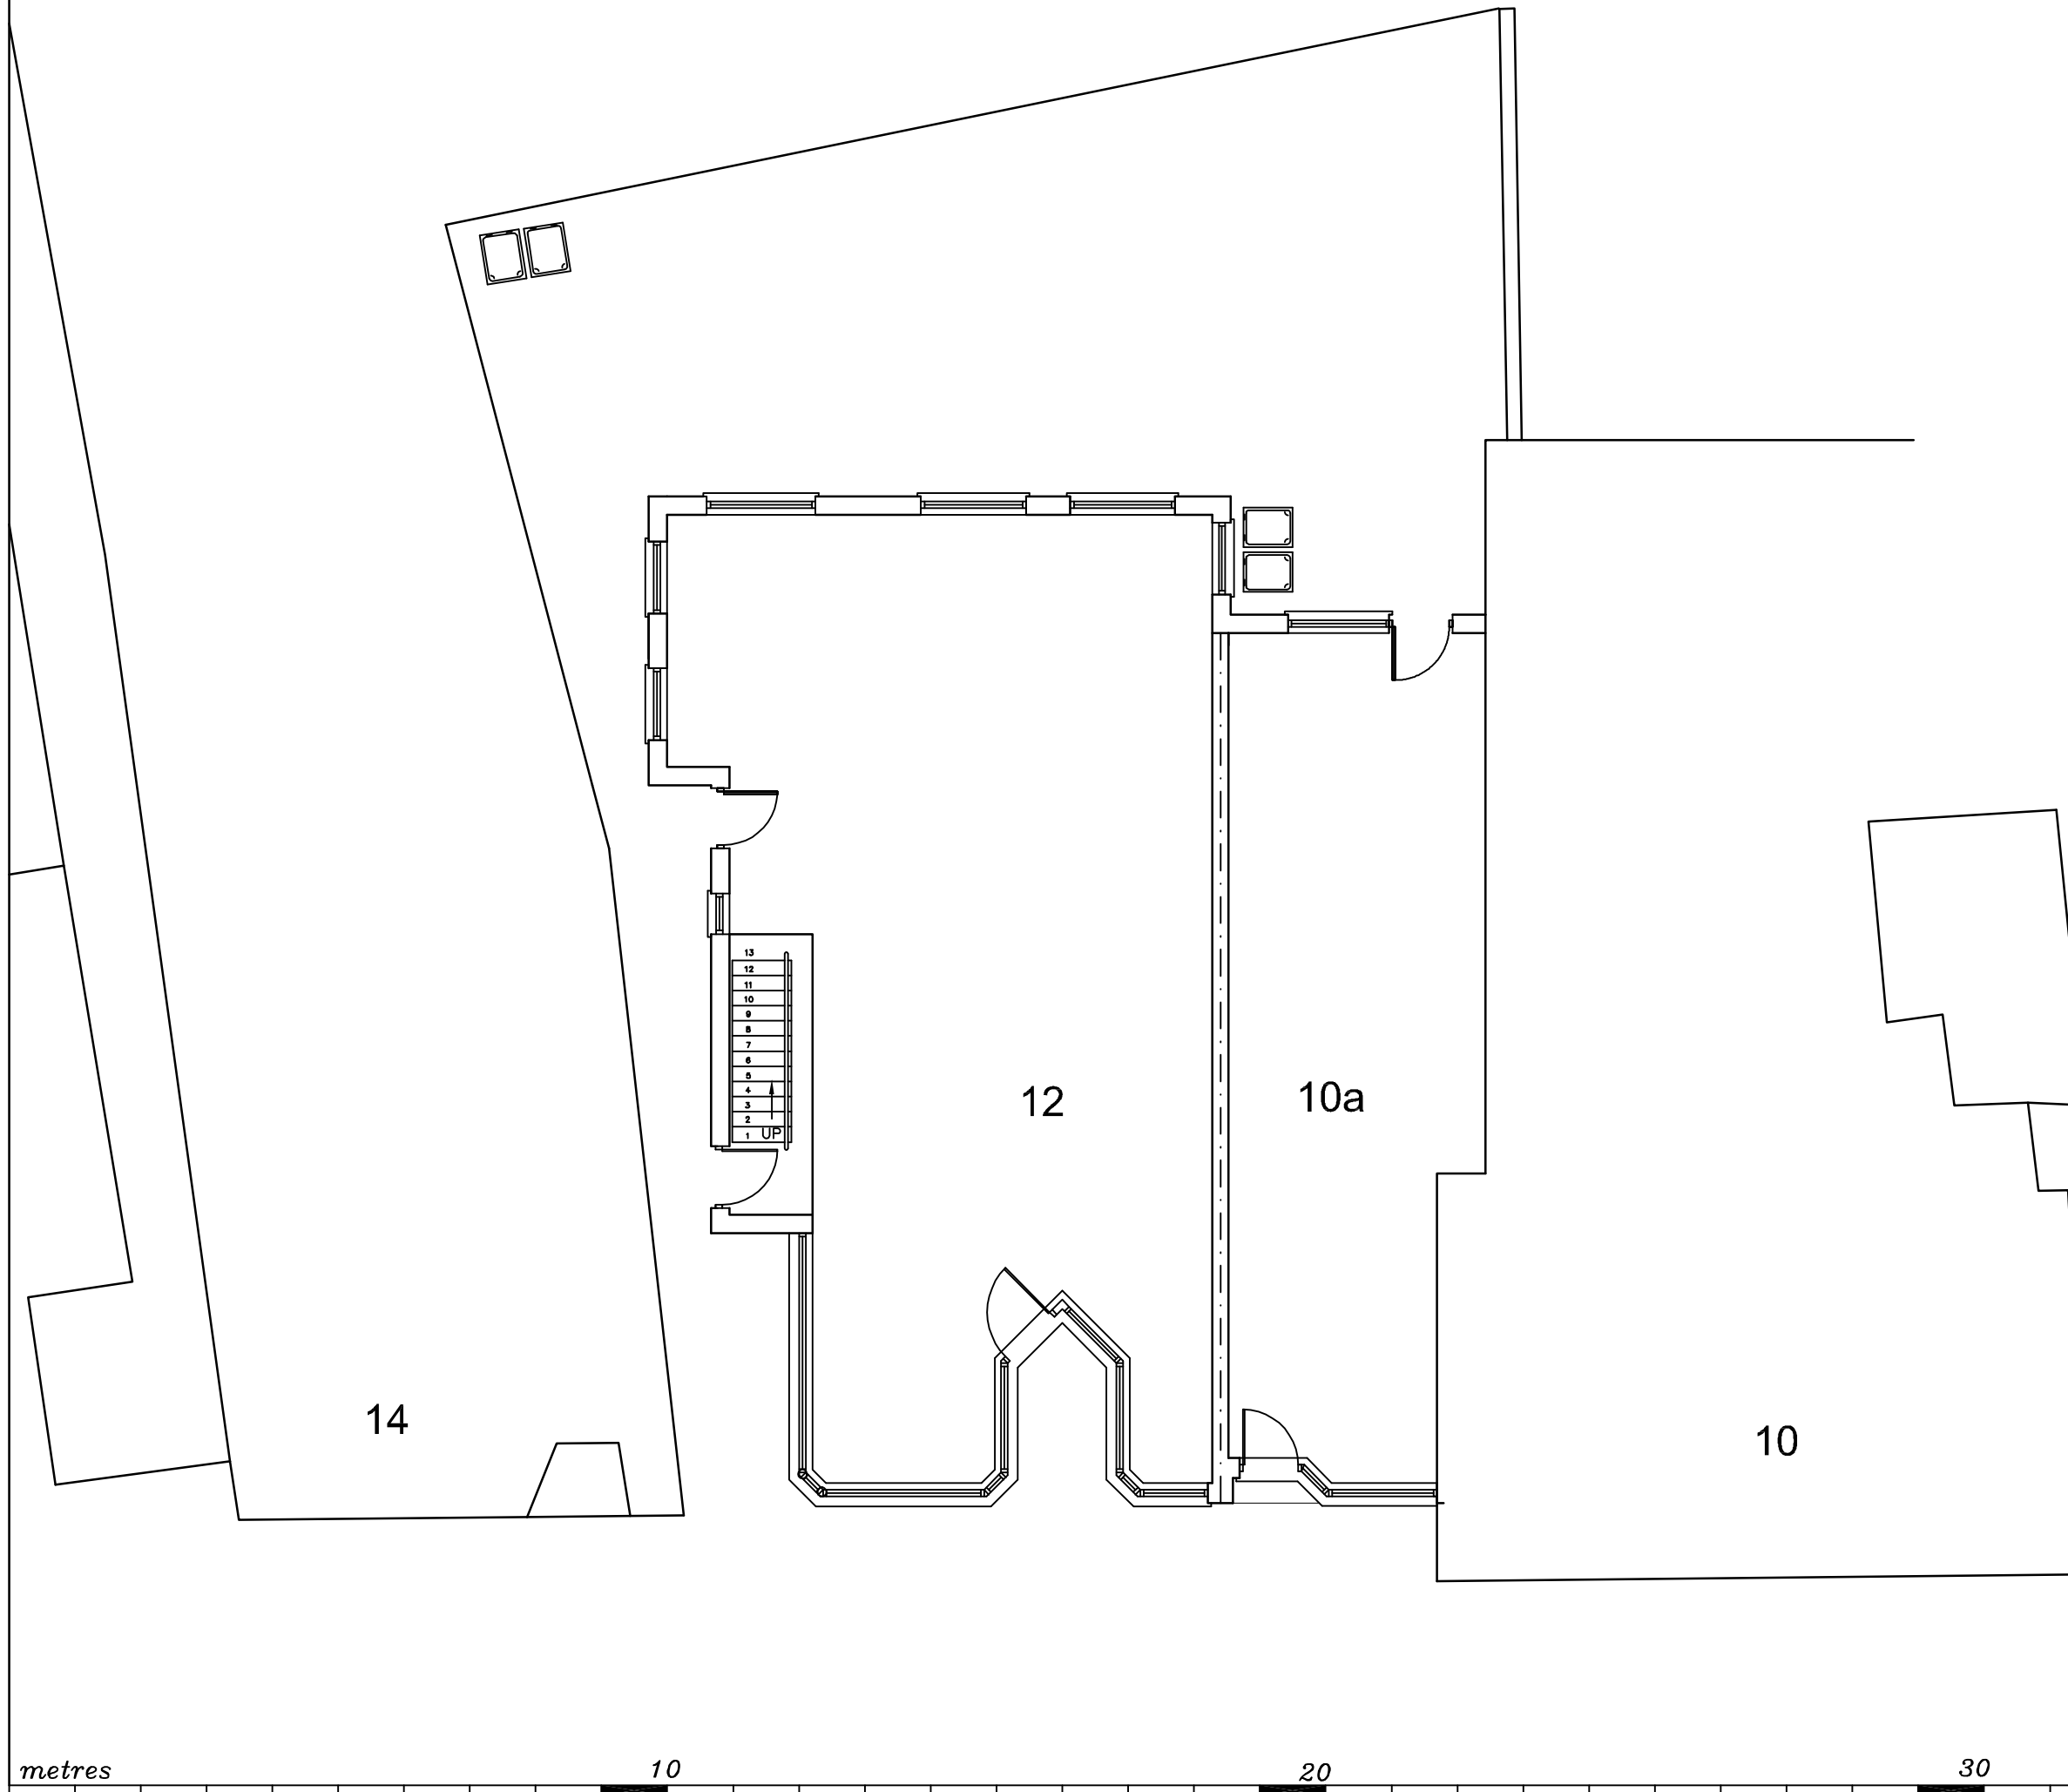

10a and 12 east street,
Havant,
PO9 1AQ

EXISTING SURVEY PLANS



Martin Critchley
CHARTERED ARCHITECT

The Old Brewery,
15E South Street, Havant,
Hampshire, PO9 1BU
023 92 474 919
critchleyarchitect@hotmail.com

Scale A3=1:100
Date 05/09/15
Drawn ELR/ BLB/JHL

Revisions
A. Amended boundary. 16/12/15
B.
C.

1554 – 201^A