



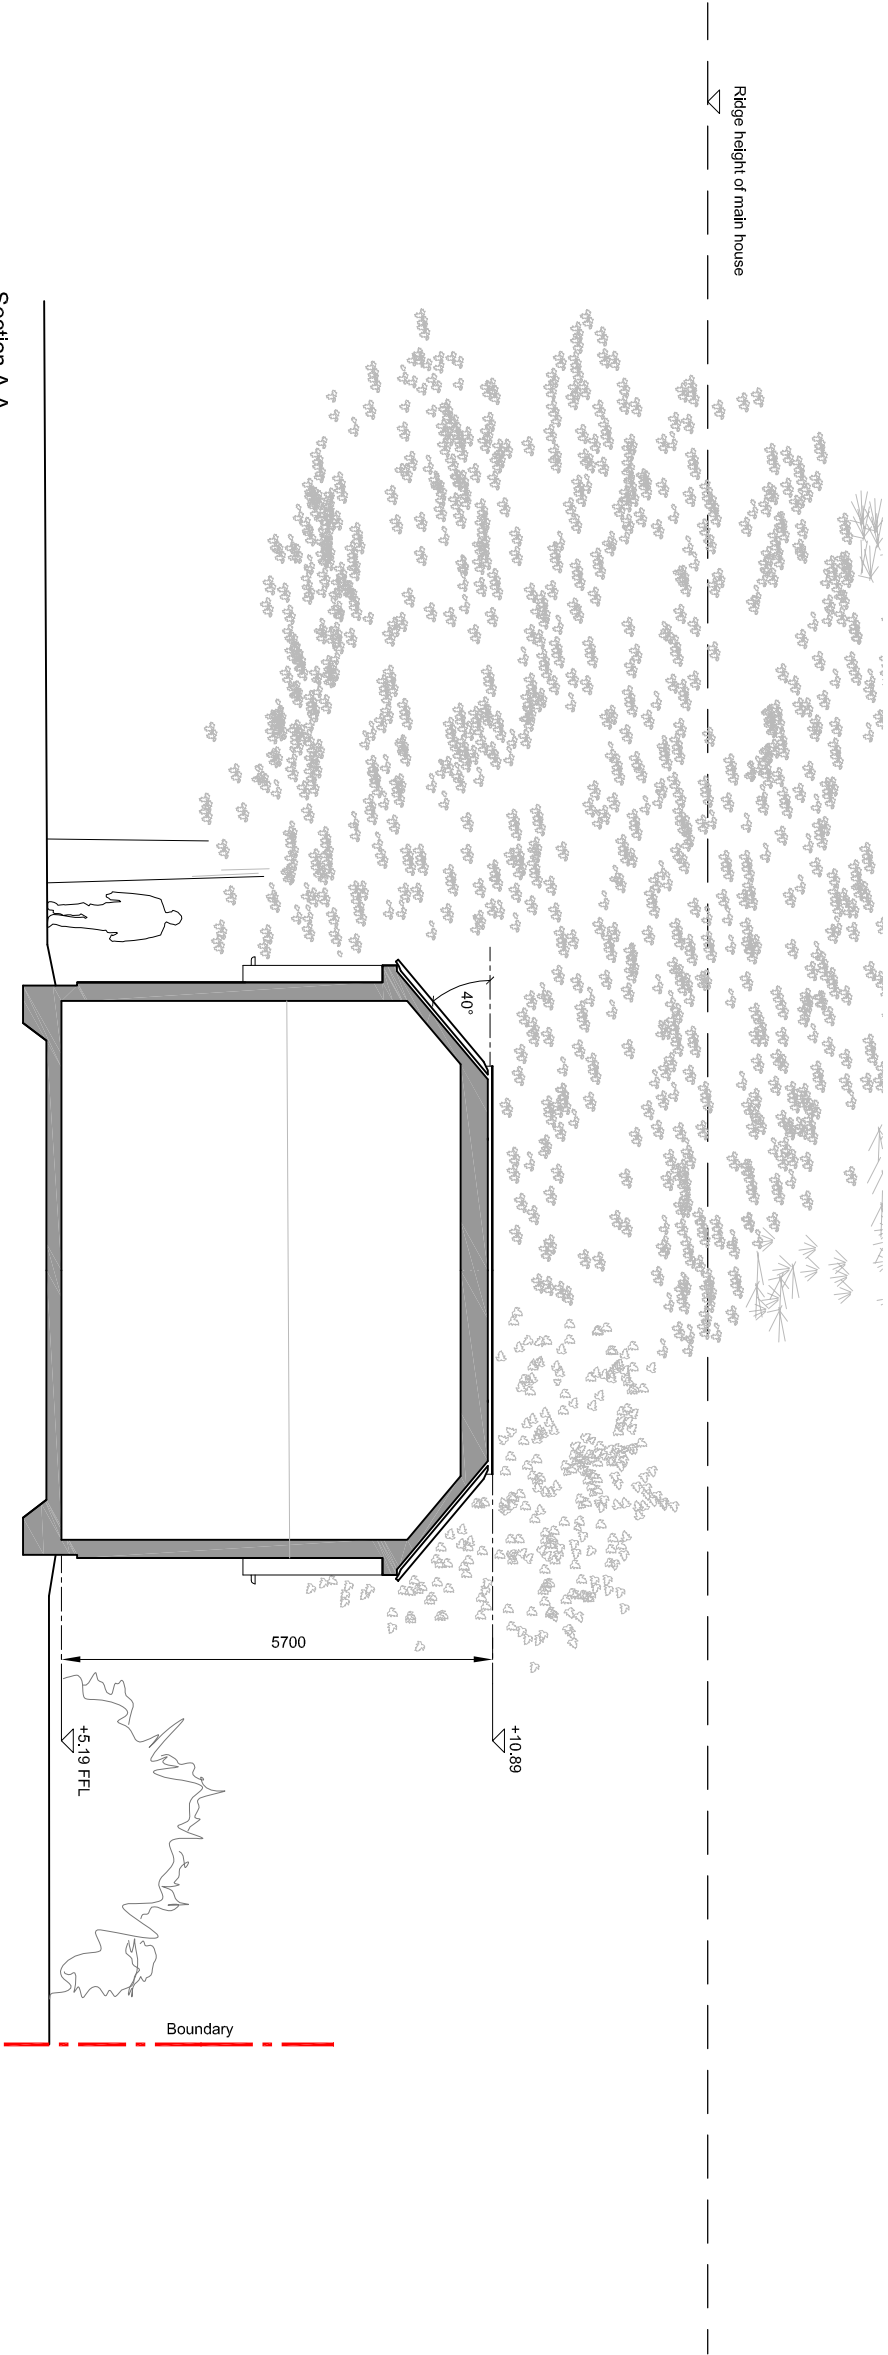

Section A-A

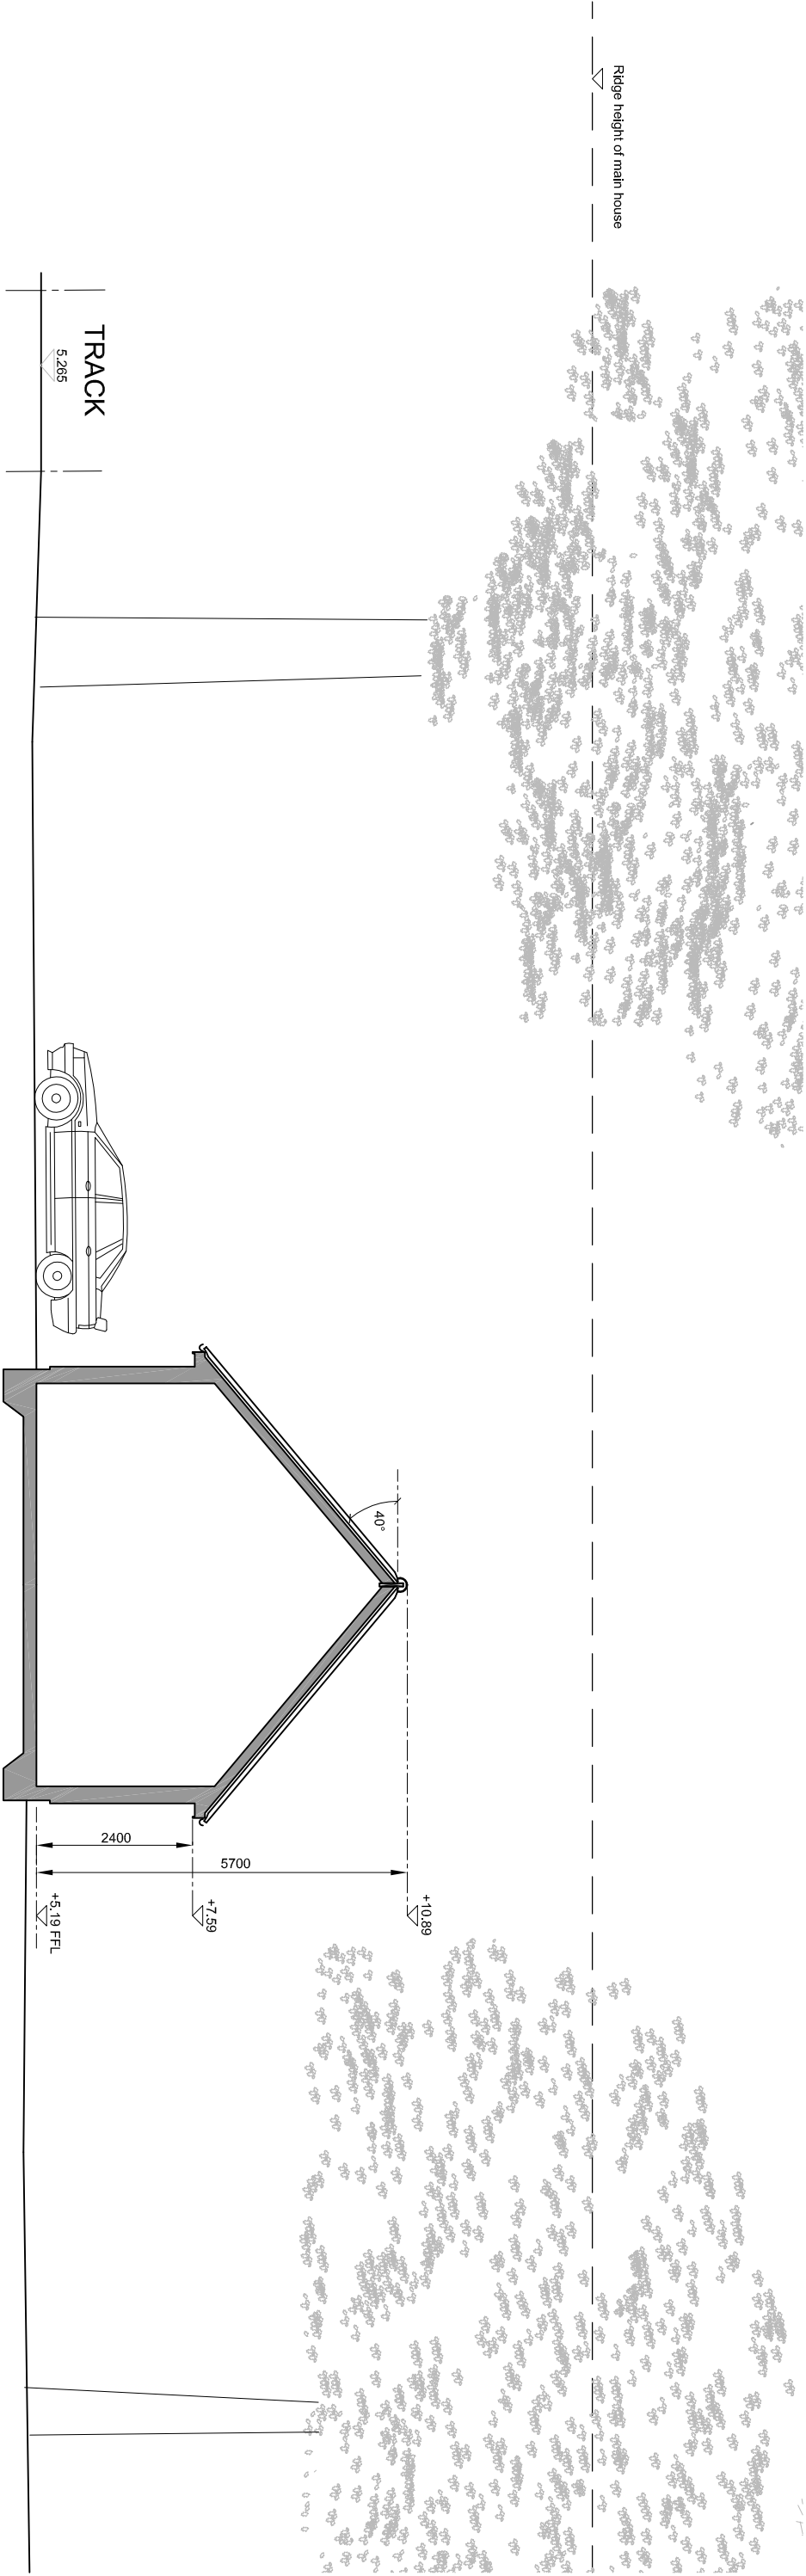

Section B-B

notes:

revisions:

revisions:

NOTE: The contractor is responsible for checking all site dimensions and levels. These should be checked prior to the ordering of any components and before the commencement of the works. **All** discrepancies should be brought to the attention of the Contract Administrator

100mm @ A3

Nick Danby

Garage

Littlemead, West Lane

drawing information

Proposed Sections

status: Planning
date: Oct 2015
scale: 1:100 @ A3
drawn: ML
chkd: JP

pwp architects

PWP Architects Ltd, 67 South Street, Havant, Hampshire PO9 1BZ
t: 02392 462464 f: 02392 481152
e: info@pwp-architects.com
w: www.pwp-architects.com

idw: 5147 dwg: 1410 rev: /