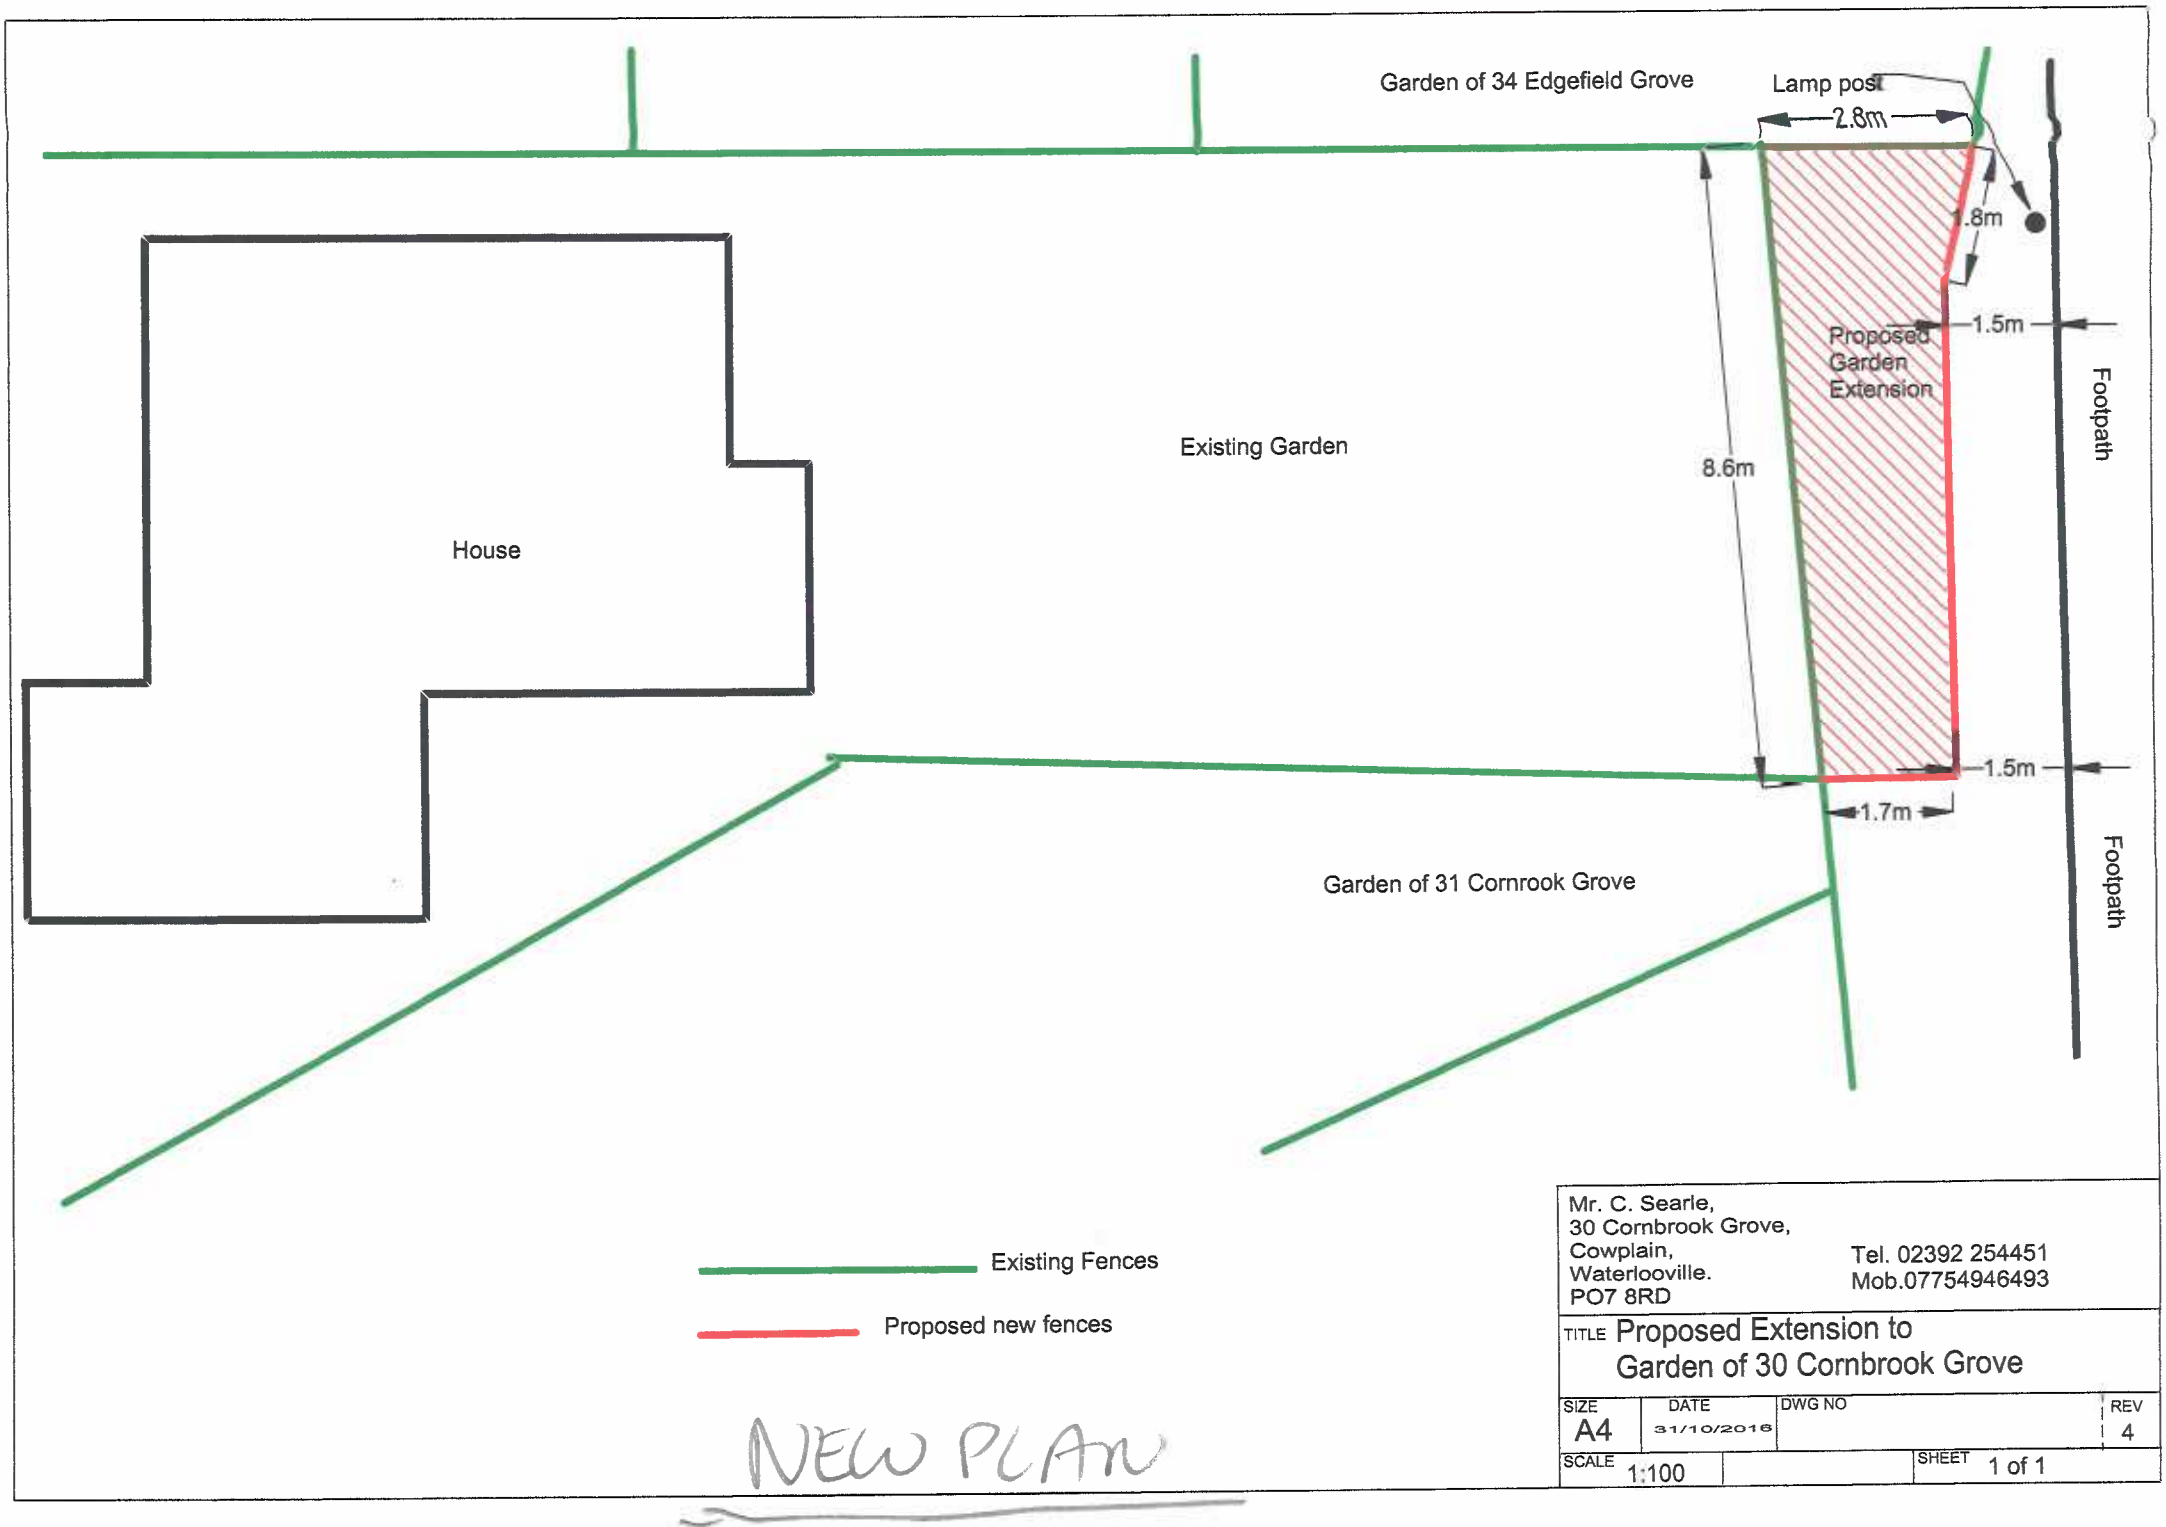


NEW PLAN

Mr. C. Searle,
30 Cornbrook Grove,
Cowplain,
Waterlooville.
PO7 8RD

Tel. 02392 254451
Mob.07754946493

TITLE Proposed Extension to Garden of 30 Cornbrook Grove

SIZE	DATE	DWG NO	REV
A4	31/10/2016		4

SCALE		SHEET
1:100		1 of 1