


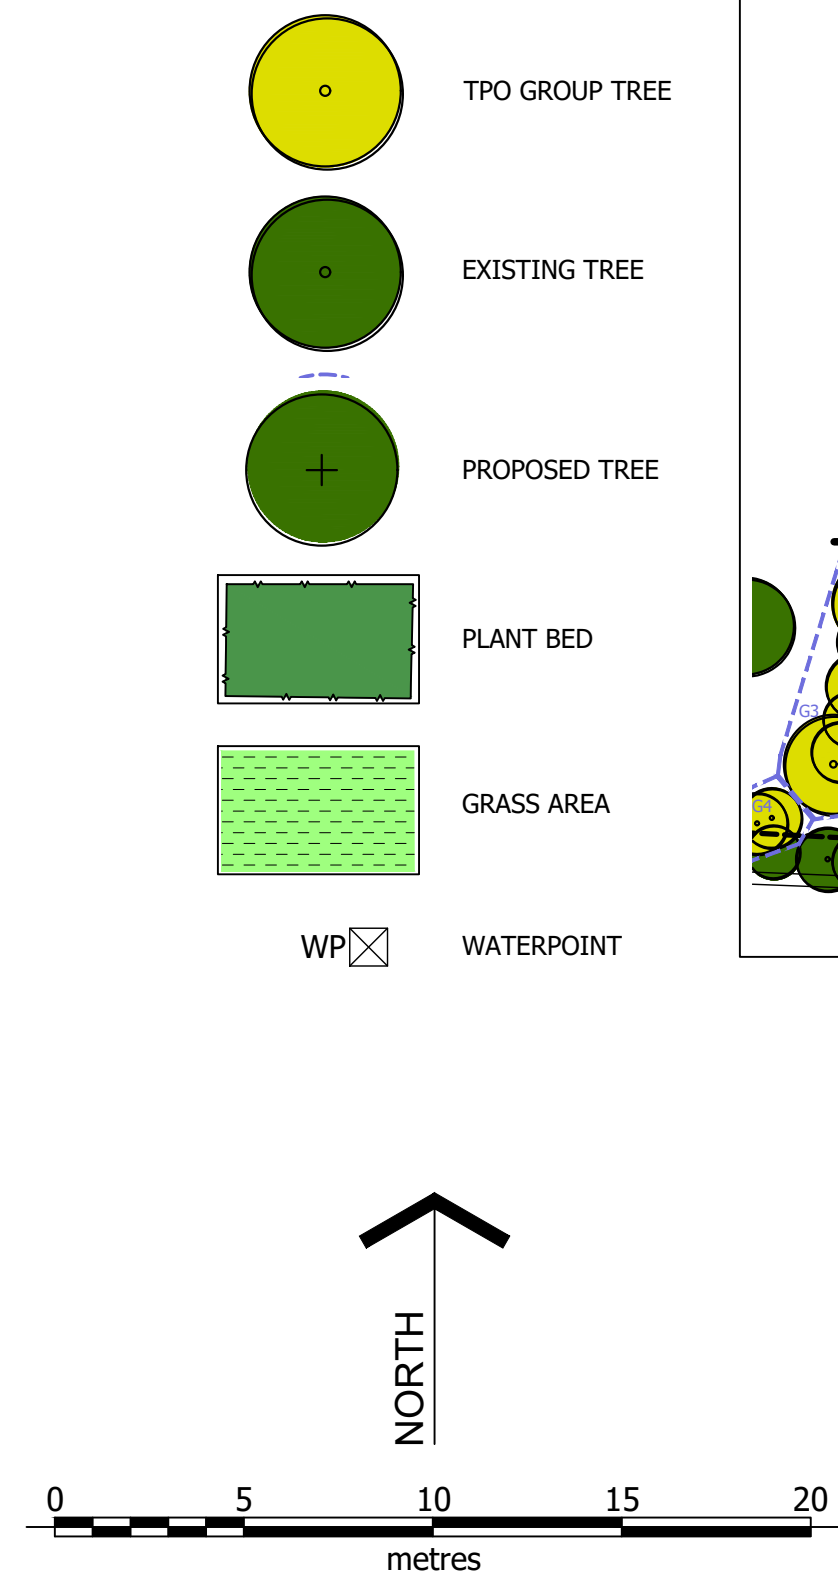

REFER TO LANDSCAPE LAYOUT: 829.10.03
FOR PLANT SCHEDULES AND SPECIFICATIONS

Chancerygate

SOLENT ROAD, HAVANT

PLANTING LAYOUT - WEST
Sheet 2 of 3

Scale 1:200 @ A1 Date APRIL 2021
Drawing Revision
829.29.03

TALA TERRY ANDERSON LANDSCAPE ARCHITECTS
54 Kenilworth Avenue . Wimbledon . London SW19 7LW Tel: 020-8947 6859
info@terryanderson.co.uk