


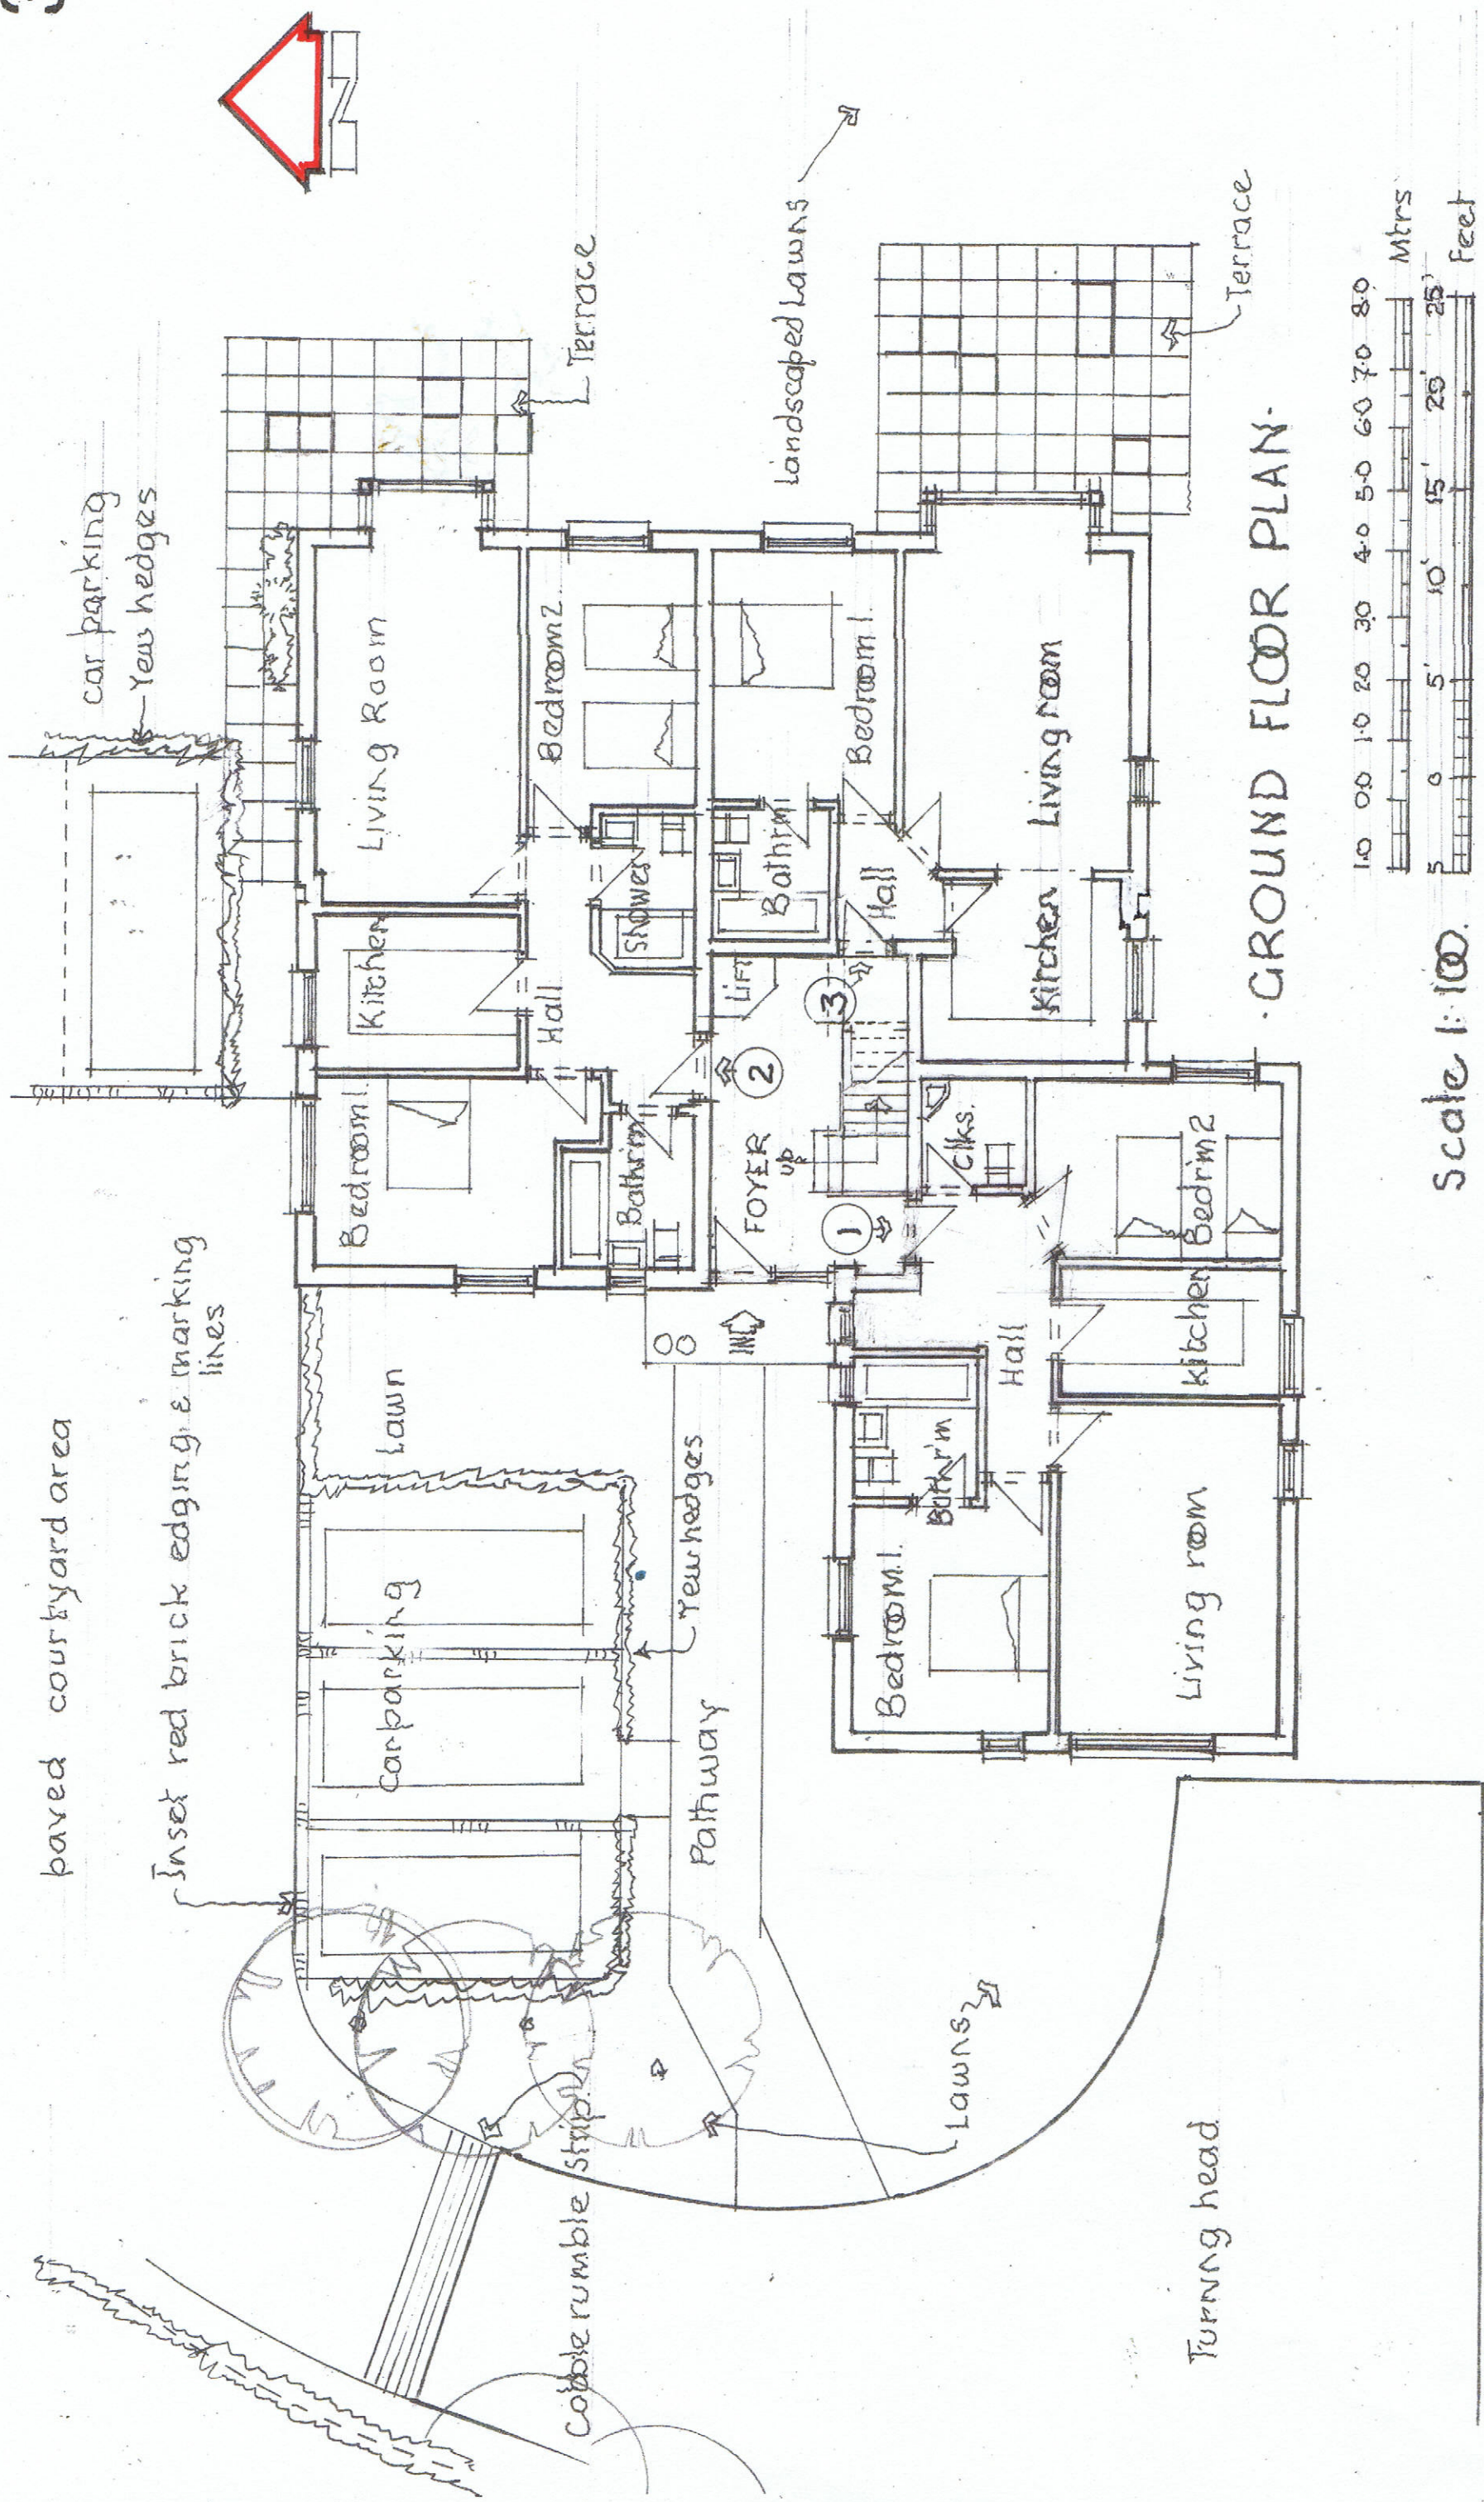

DEVELOPMENT at LANGSTONE ROAD HAVANT
For Phillips Build Ltd