


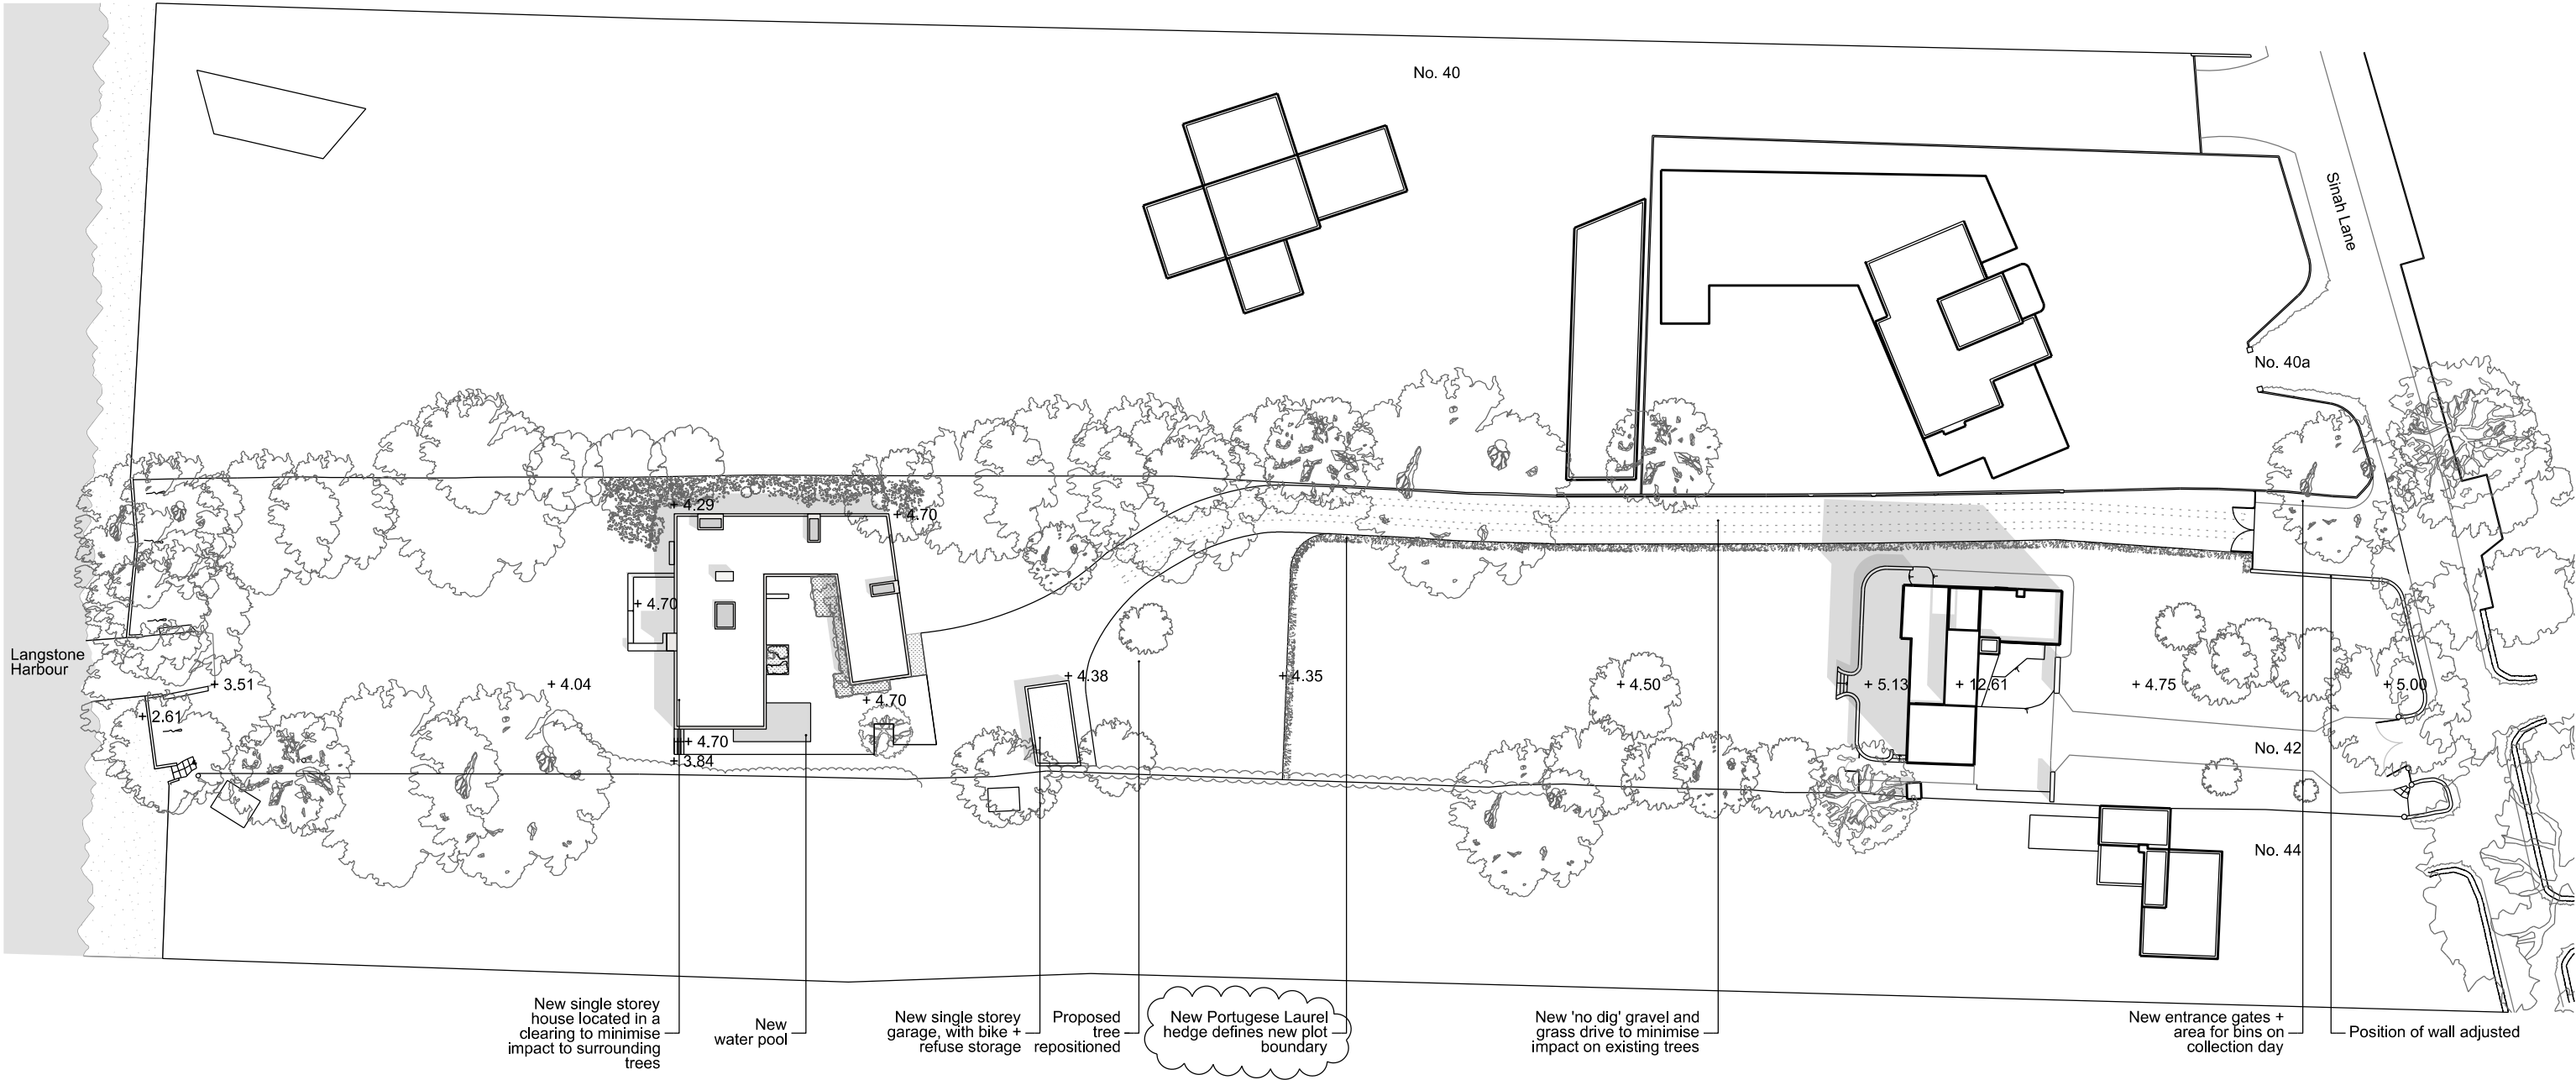


Notes
Contractor to check all dimensions on site.
Do not scale from this drawing.
Bocci Ghodke + Studio Pike to be advised of any variation between the drawings and site conditions.

© Bocci Ghodke + Studio Pike
All rights described in Chapter IV of the
Copyright, Designers and Patents Act 1998
have been asserted.

To be read in conjunction with the
specification and all relevant drawings.

Revision	Date	Description	Location
P1	08.06.16	Driveway entrance adjusted & proposed tree slightly repositioned to allow for fire engine access	
P2	27.07.16	Species of boundary hedge added	

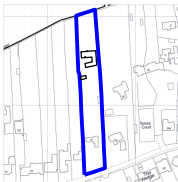

BOCCI + GHODKE

Bocci + Ghodke Architects
11 Brooklands Park
London SE3 9BN
M: +44 (0)781 5705155
M: +44 (0)777 1983510
E: mail@bocci-ghodke.com

studio pike
architecture & interior design

Studio Pike
3 - 5 Bleeding Heart Yard
London EC1N 8SJ
M: +44 (0)7881 921201
E: rebecca@studiopike.co.uk

Project
House on Hayling Island
Land to rear of 42 Sinah Lane
Hayling Island
Portsmouth, PO11 0HH

Drawing Title
Proposed Block Plan

Date	Scale @ A3	Status
13.04.2016	1:500	Planning

Project No.	Drawing No.	Revision
1517	PL_03	P2