





SIGNIFICANT RESIDUAL RISKS

- 2** **600Ø HP GAS MAIN**
- CONSULT WITH SGN
 - CROSSINGS MIN 600MM CLEARANCE
 - HAND DIG ONLY WITHIN EASEMENT
 - SEE ALSO DRAWING 50140

- 3** **33KV (3) 132KV (4) OVERHEAD LINES**
- CONSULT WITH SSE
 - PHYSICAL BARRIERS/BUNTING ETC ALONG EDGE OF SAFETY ZONES
 - MINIMISE CROSSING POINTS & PROVIDE GOAL POSTS ETC
 - DIVERT 33KV ASAP (PRIOR TO FUTURE PHASES)
 - SEE ALSO DRAWING 50140

- 5** **PUBLIC FOOTPATHS**
- CONSULT WITH LOCAL AUTHORITY
 - DETERMINE EXTENTS BY SURVEY
 - FINALISE POND DESIGN ASAP
 - PLAN CLOSURES/DIVERSIONS ETC
 - SEE ALSO DRAWING 50140

- 6** **PROVISION FOR TURNING**
- UNDERTAKE DETAILED ANALYSIS TO DEFINE SAFE TURNING AREA AND IMPLEMENT ON SITE
 - SEE ALSO DRAWING 50140

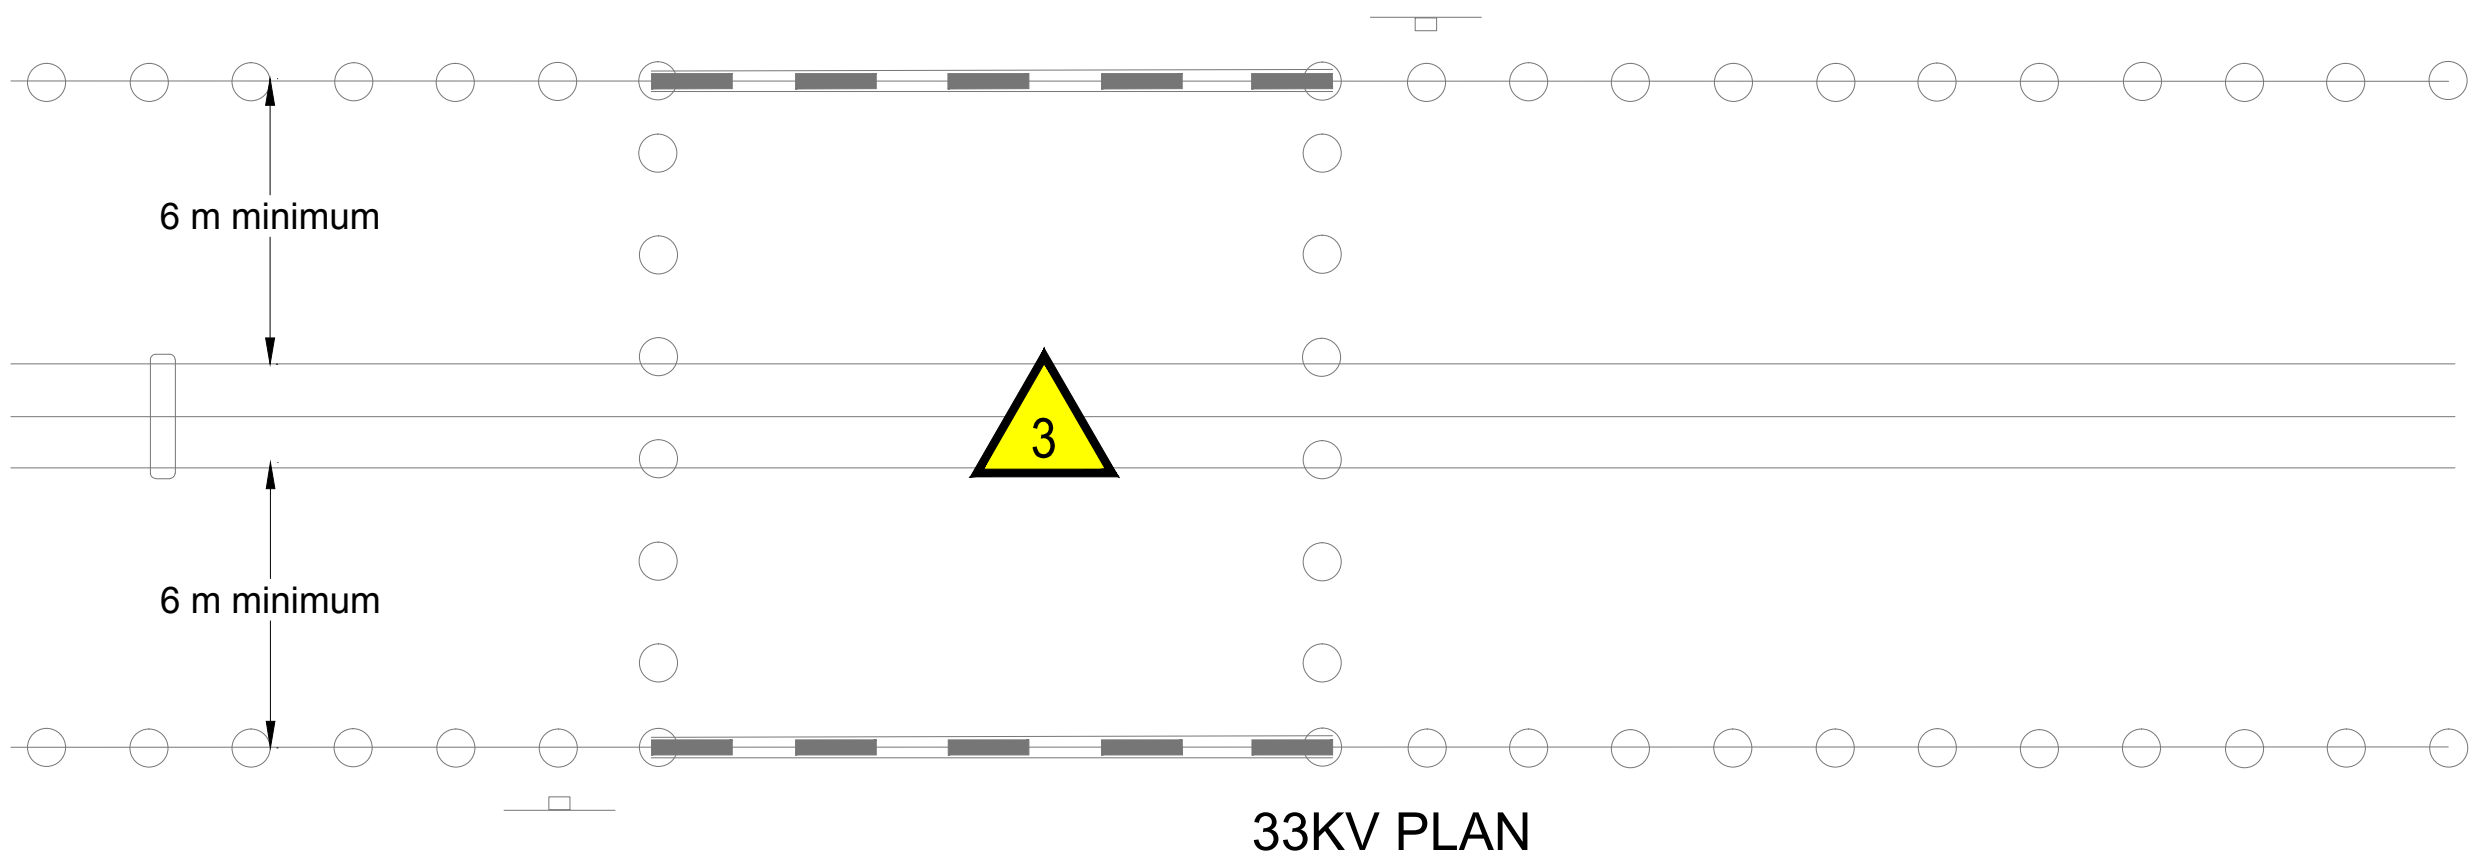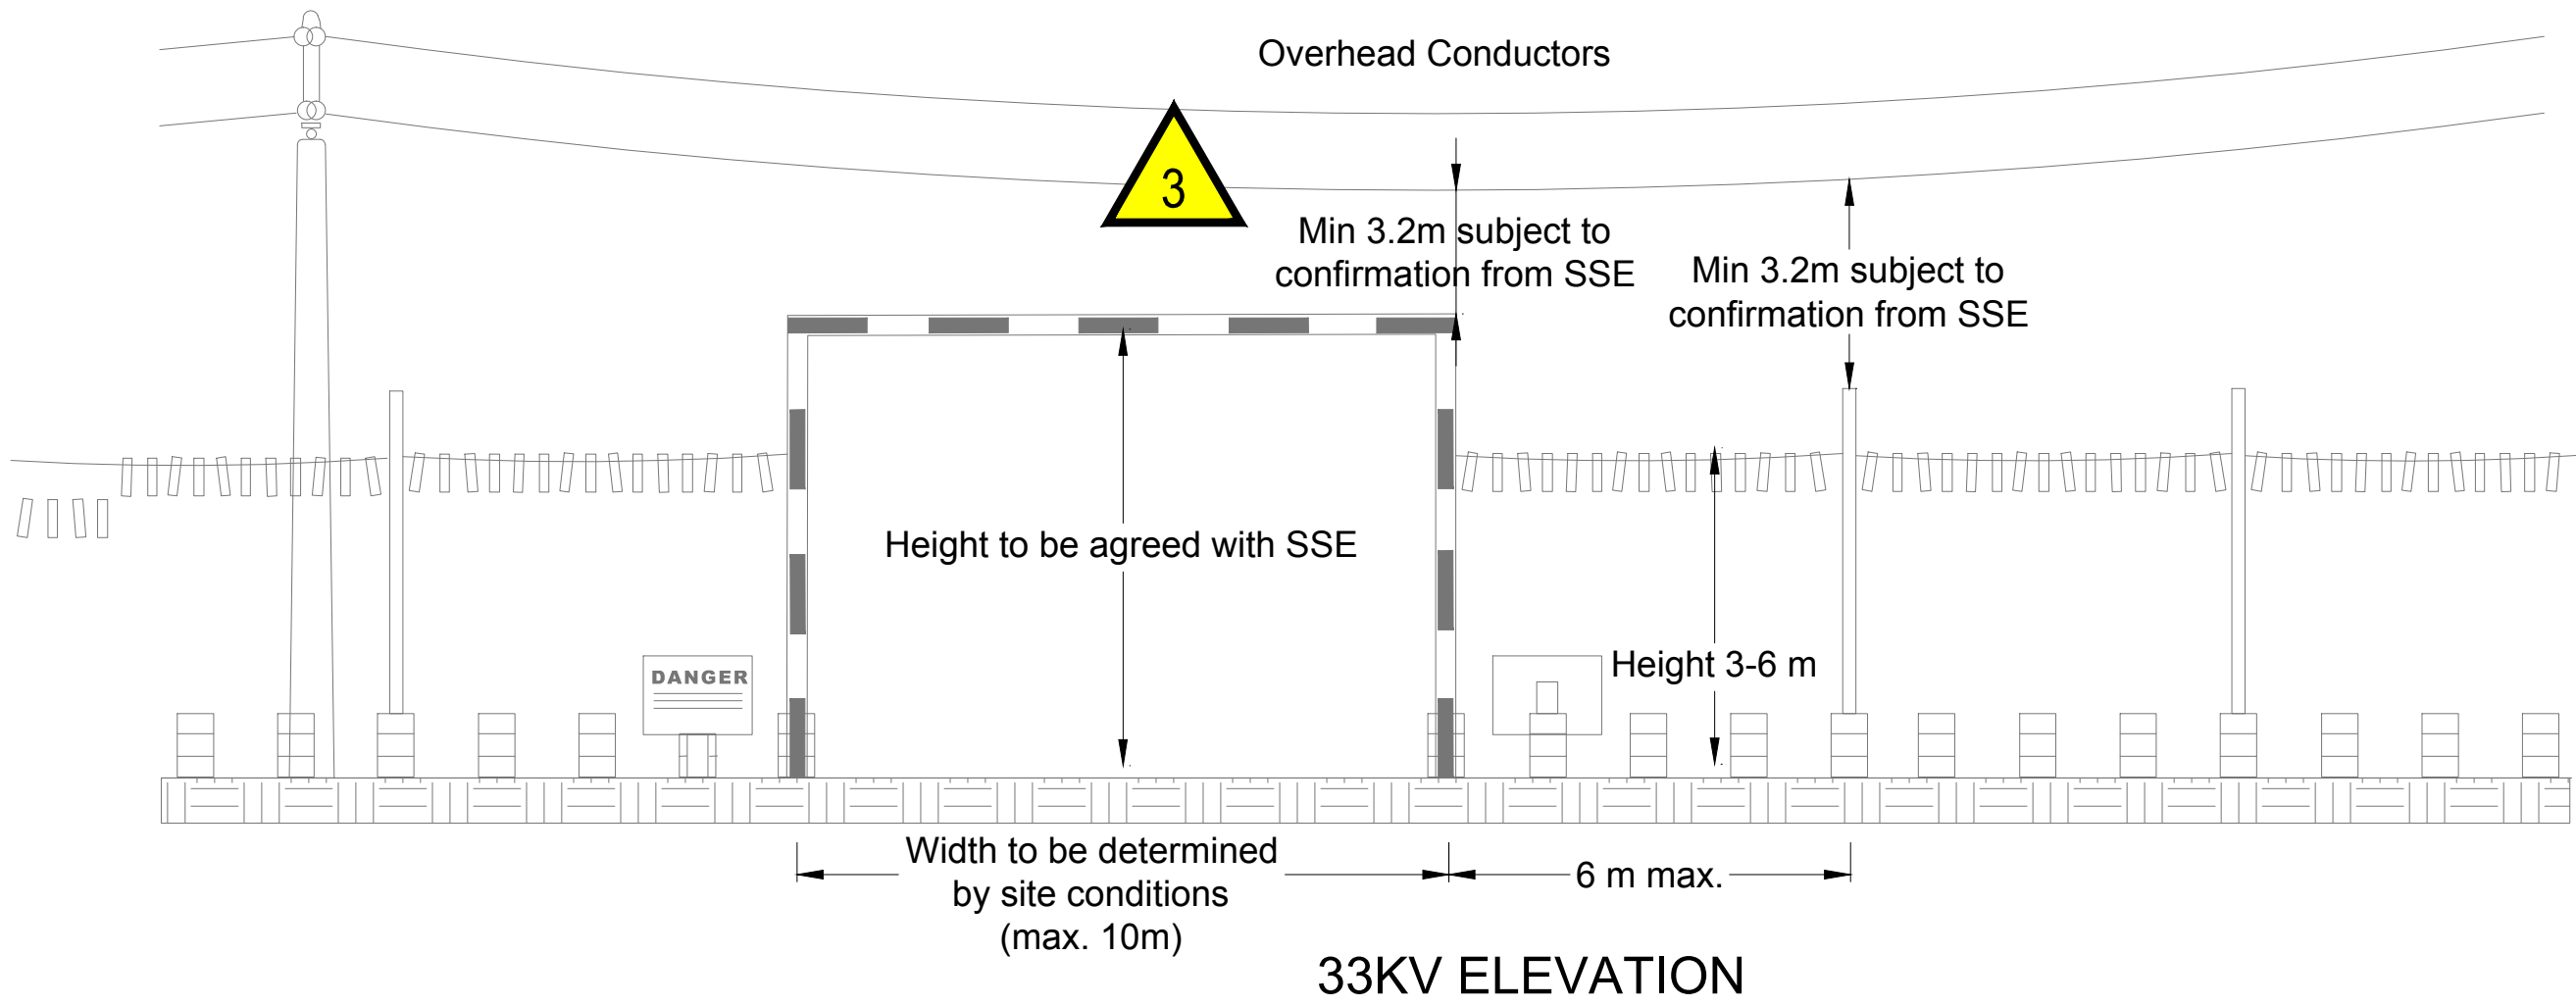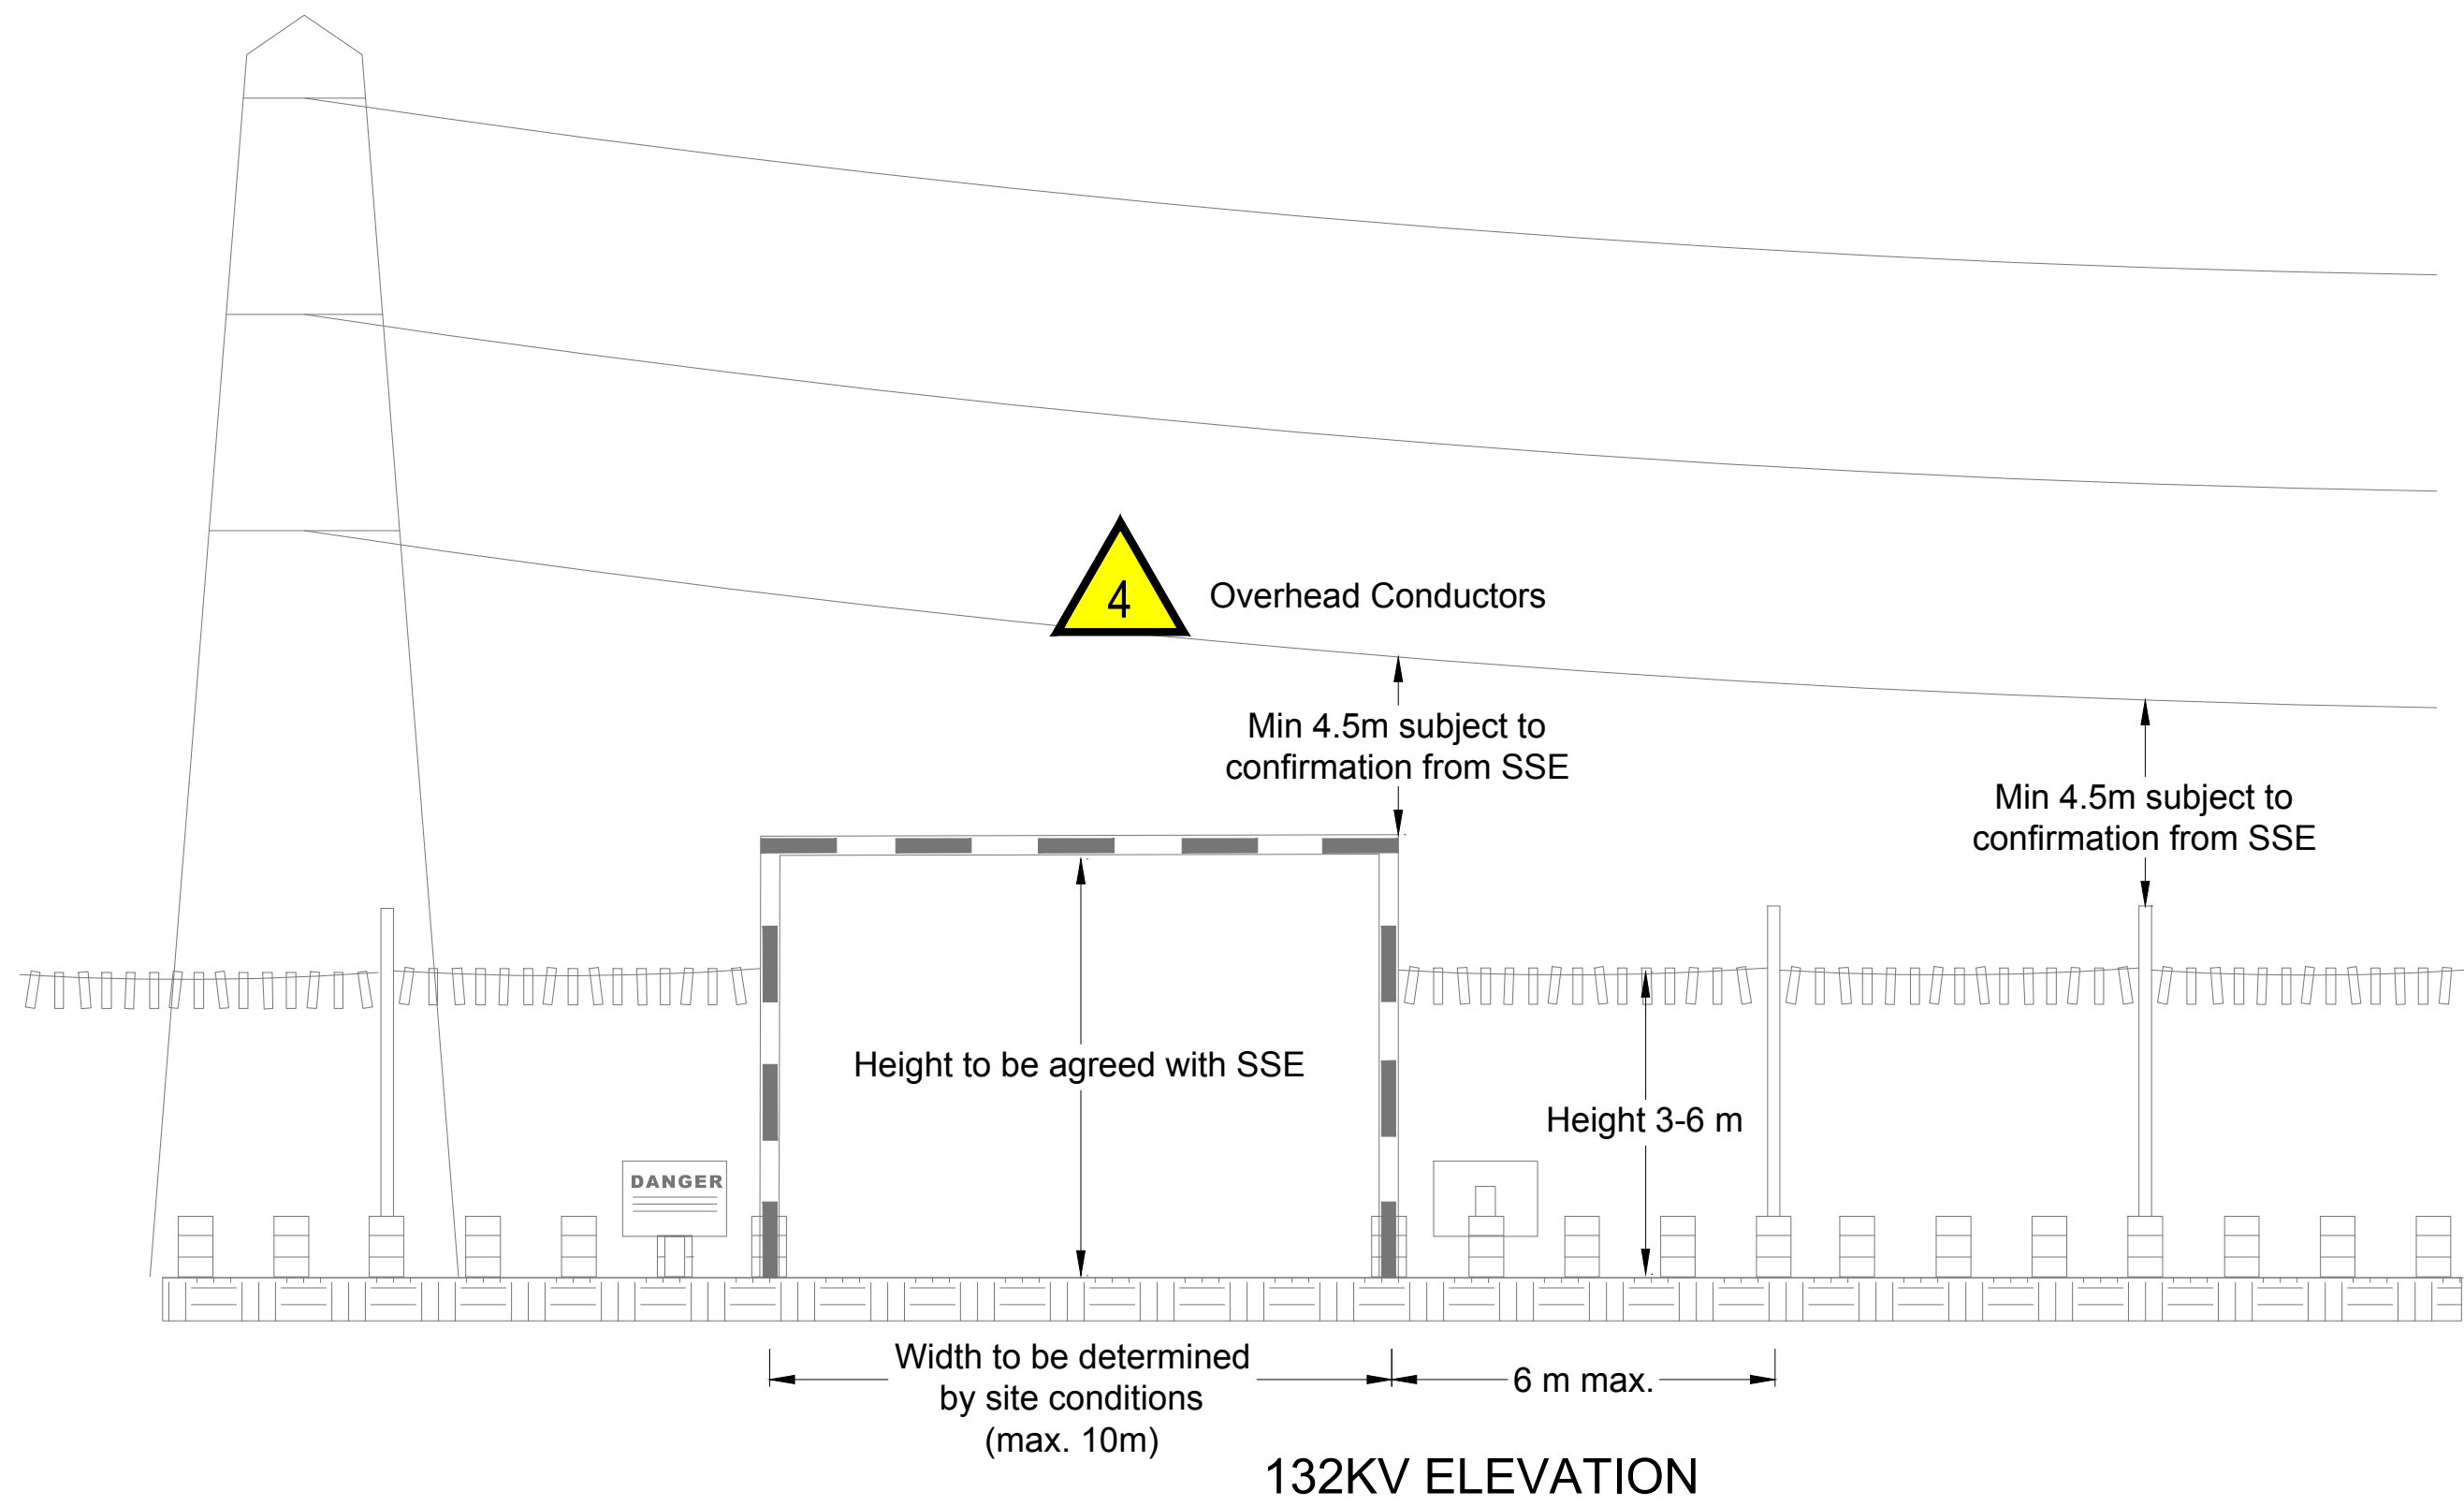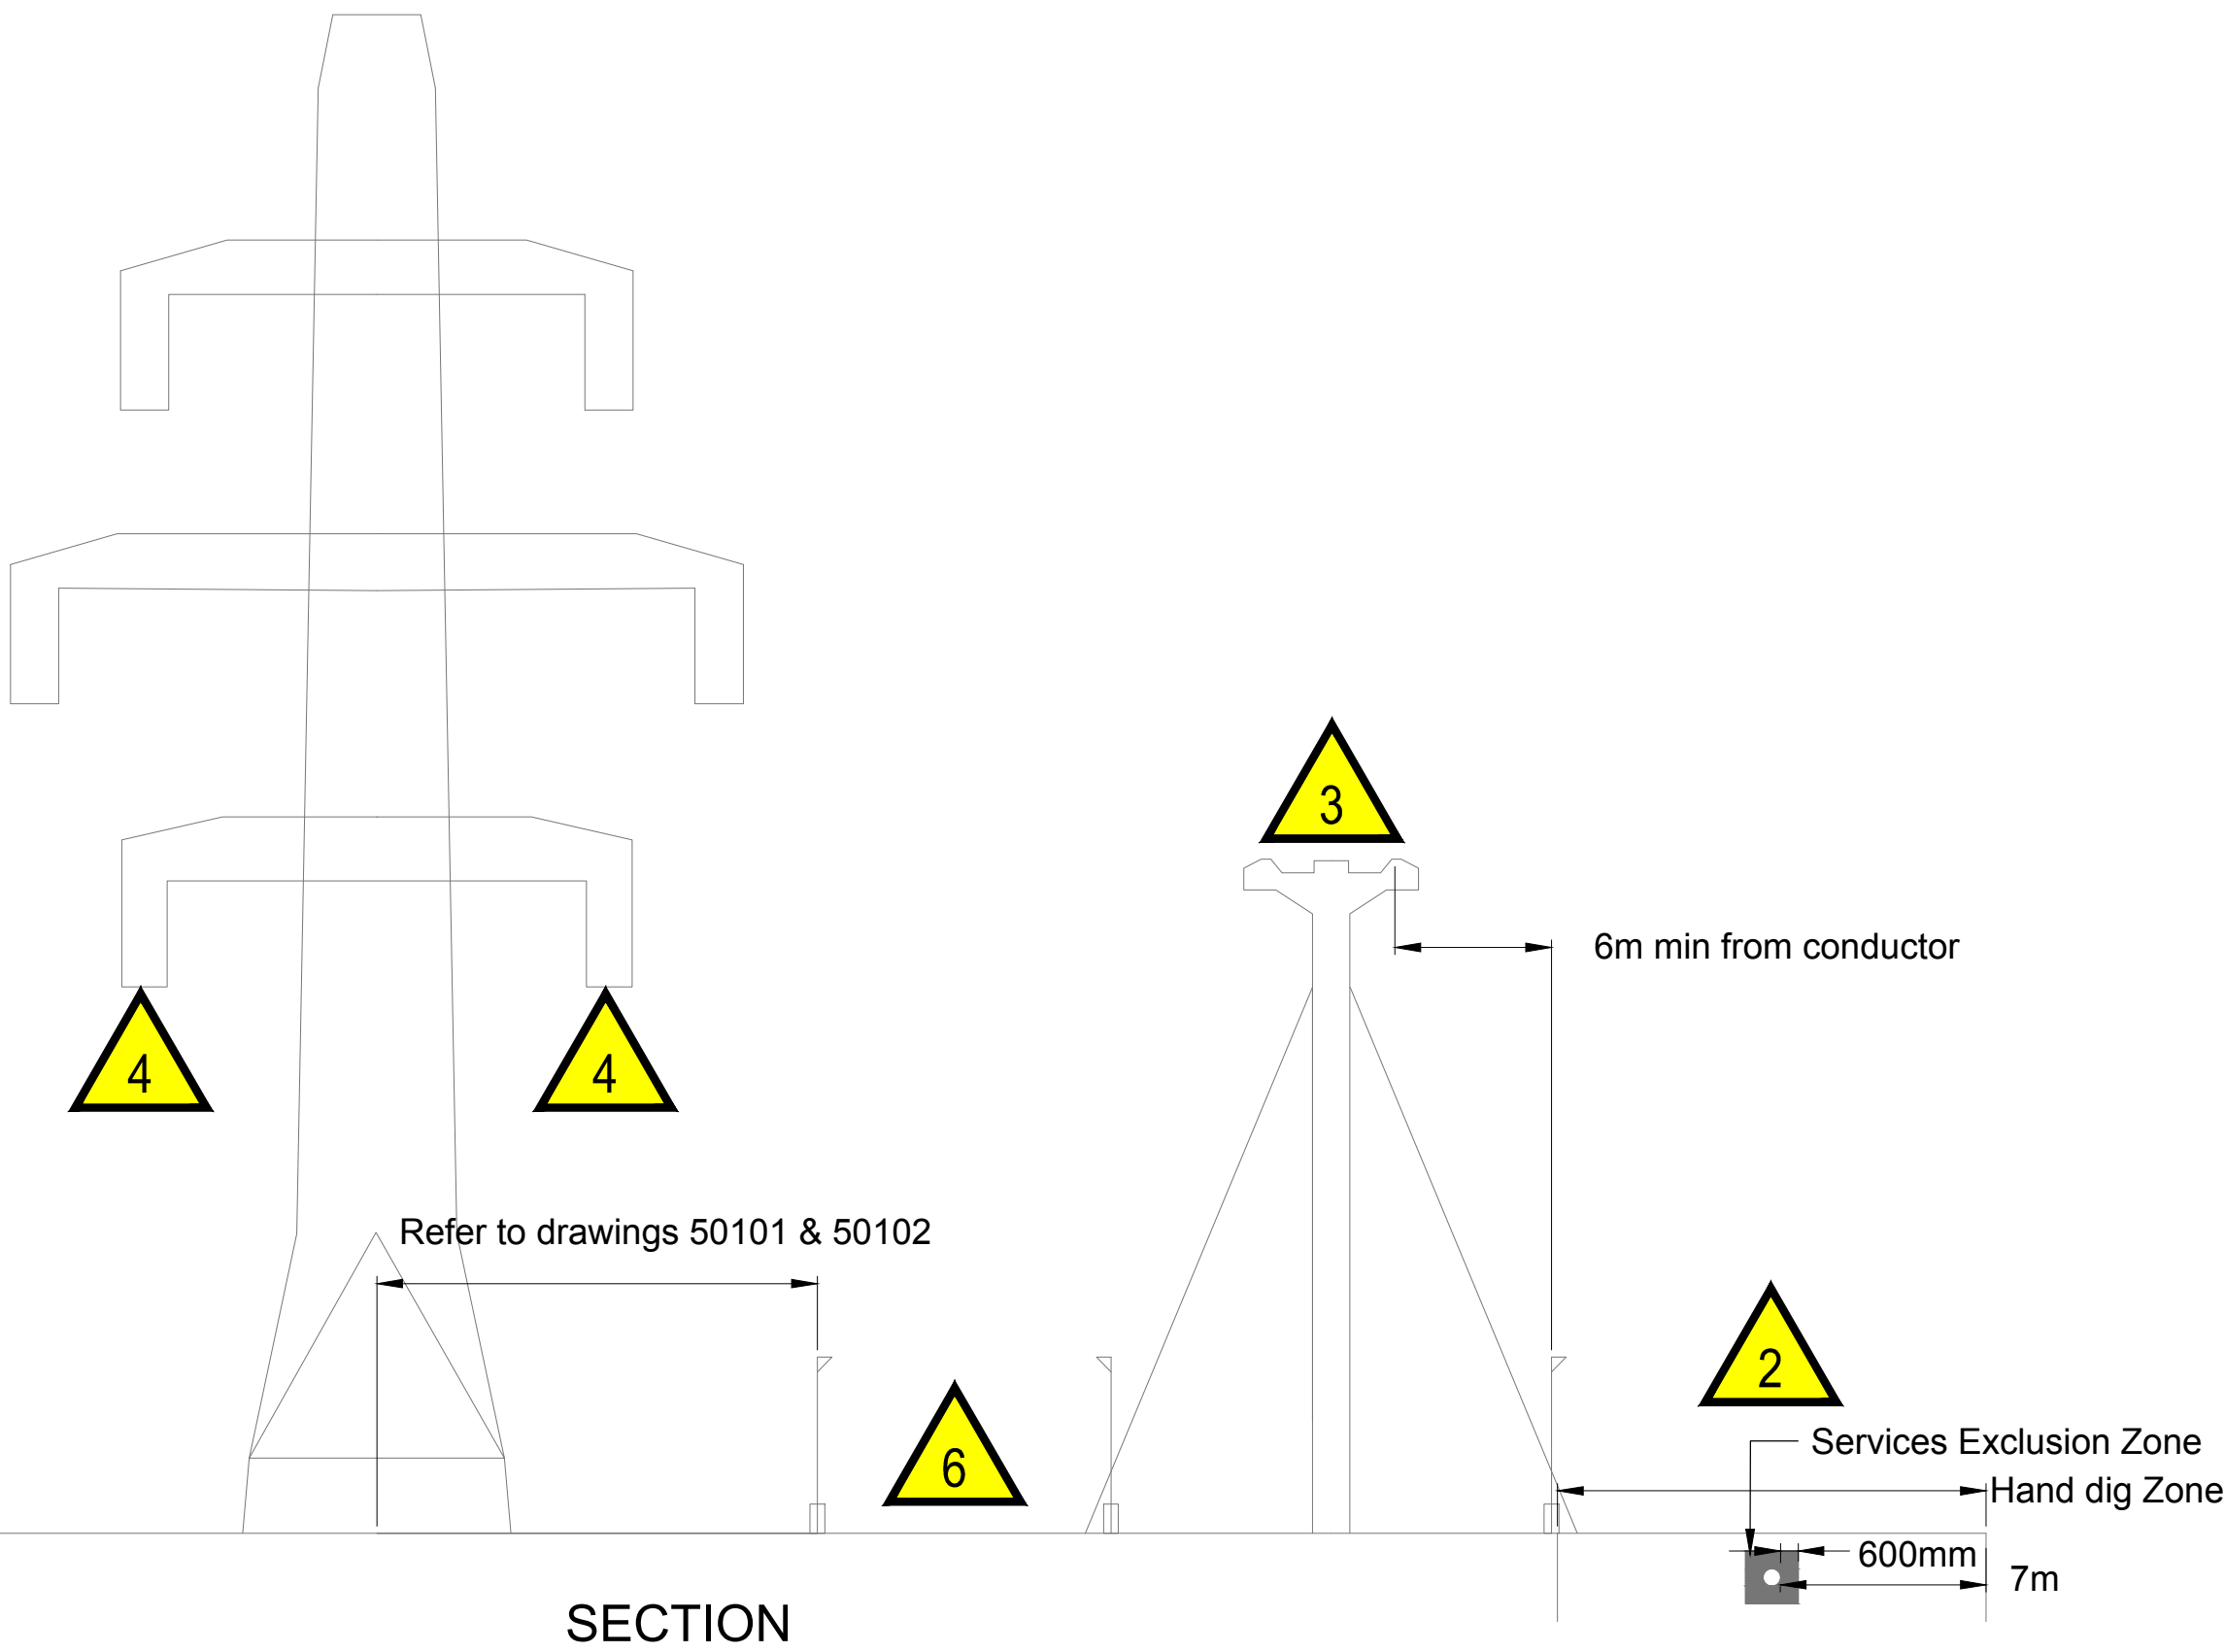

DO NOT SCALE FROM THIS DRAWING.
ALL DIMENSIONS TO BE CHECKED ON SITE.
FOR REFERENCED VIEWS REFER TO XXX
SERIES OF DRAWINGS

Status Code (as defined in BS1192)
Work In Progress (WIP)
S0 - Initial Status or WIP
Shared
S1 - Issued for co-ordination
S2 - Issued for information
S3 - Issued for internal review
S4 - Issued for construction approval
Documentation (Pre-construction)
D1 - Issued for costing
D2 - Issued for tender

D3 - Issued for contractor design
D4 - Issued for manufacture/procurement
Documentation (Contractual)
A - Issued for construction
B - Issued for construction but with comments
C - Comprehensive revision required
Archive
AB - Record Drawing

P1 WGO 21/10/15 Issued for Information



bam
BAM Design
An operating company of
BAM Construct UK Ltd
Architecture
Interior Design
3D Visualisation
Feasibility Studies
Structural Engineering
Environmental Services
Building Information Modelling
Centrum Business Park
Gifford Way, St Albans
Hertfordshire, AL1 2RD
01727 864200
design@bam.co.uk
www.bam.co.uk

project Dunsbury Hill Farm

title BELOW GROUND DRAINAGE
RESIDUAL RISK SECTIONS

scale NTS @ A1 drawn WGO BAM job no. S2
date October 2015 checked SB 4330
project code originator zone level type role number rev
drg / doc ref 4330-DHF-BMD-00-00-50140-P1