
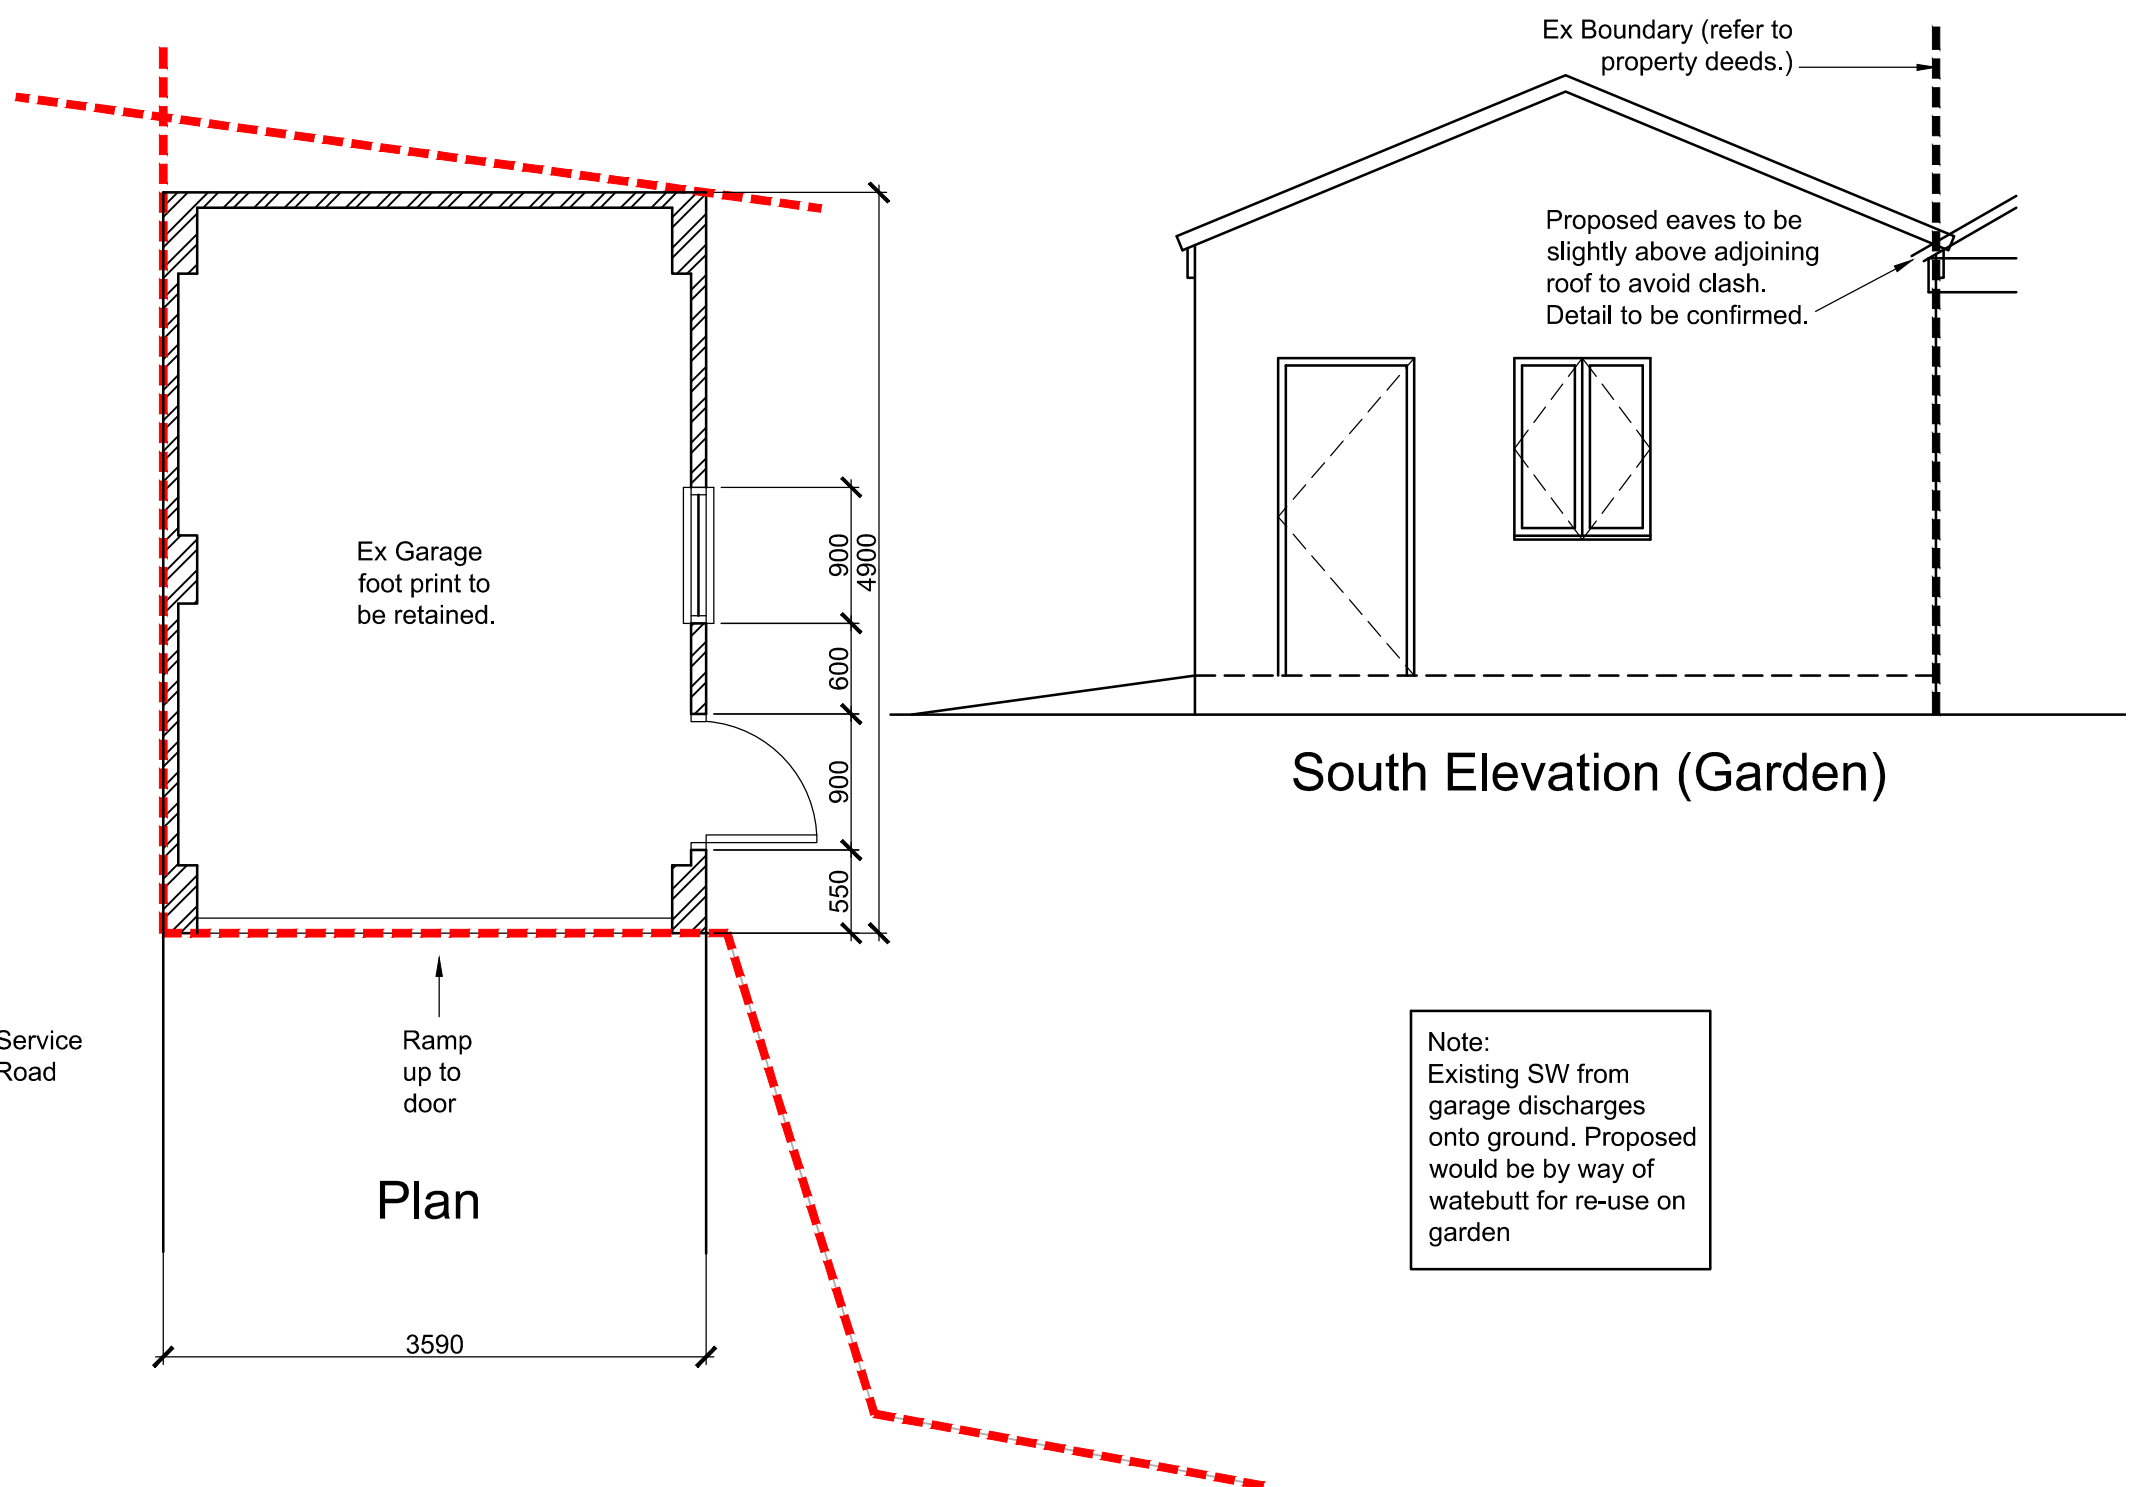


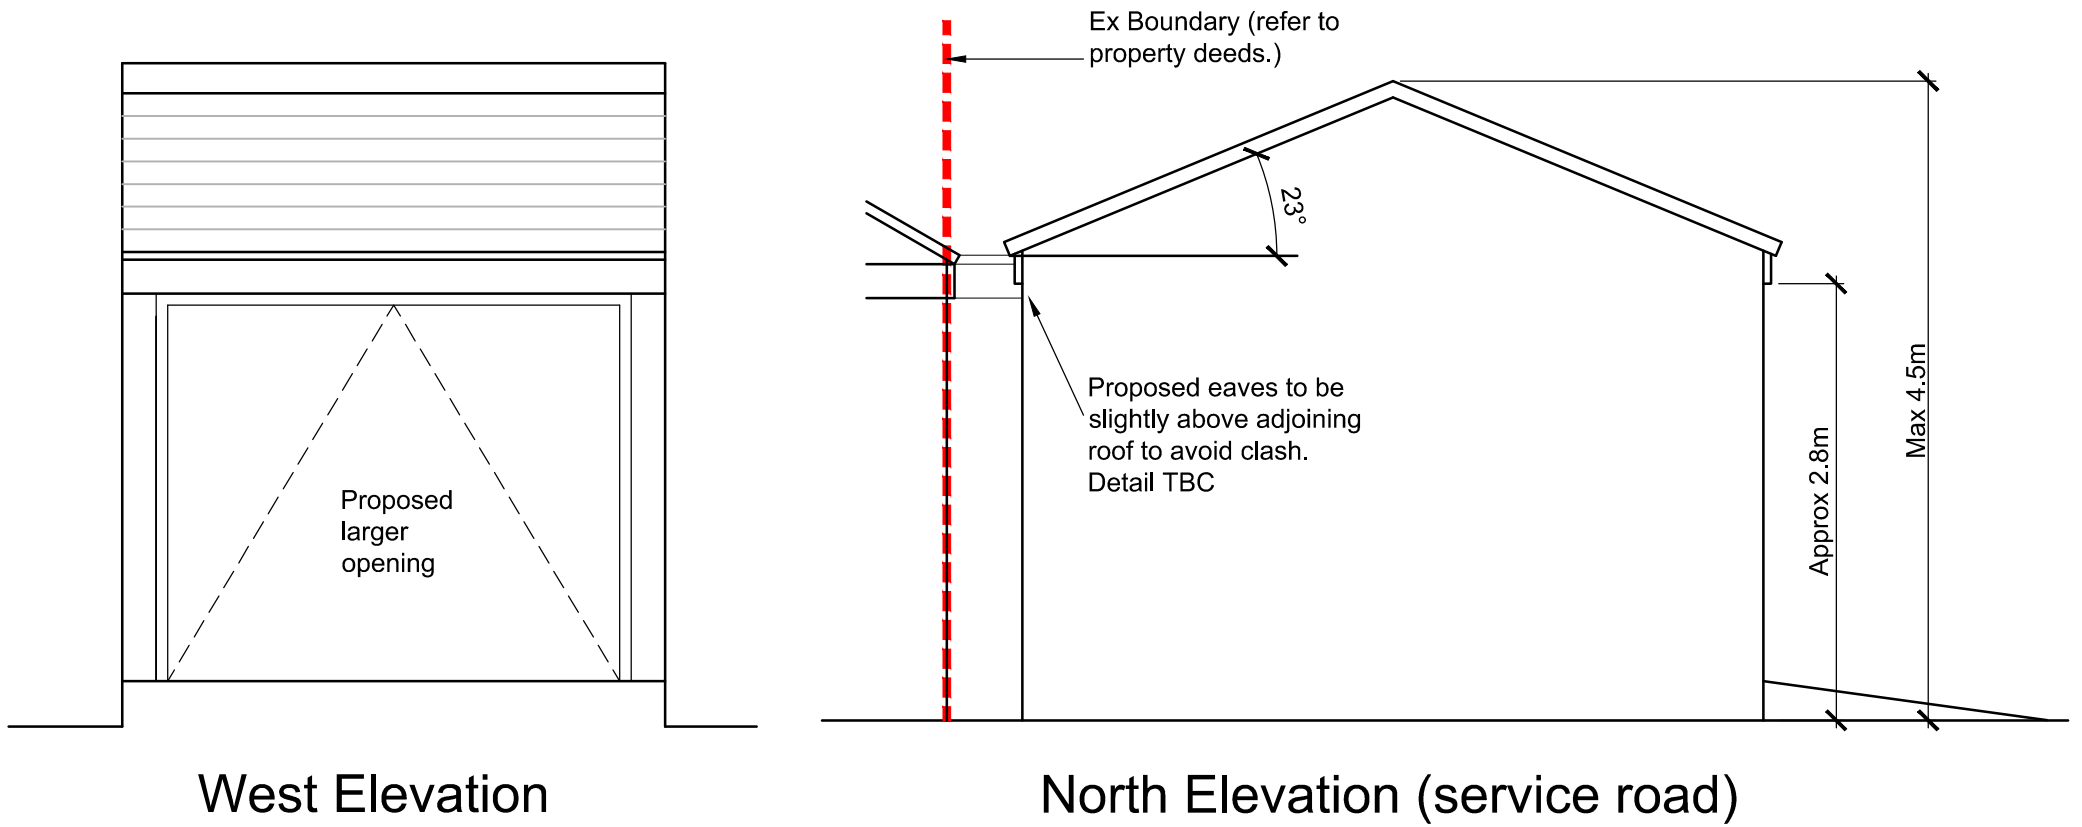

ProposedGarage plans and Elevations