


Do not scale except for planning purposes. If in doubt - ASK.
 All dimensions to be confirmed by site measurement and any
 discrepancies noted with Architect / Client.
 © This drawing and the information therein is the property of the
 Architect and may not be copied without written permission.

Rev: Date: Amendment:

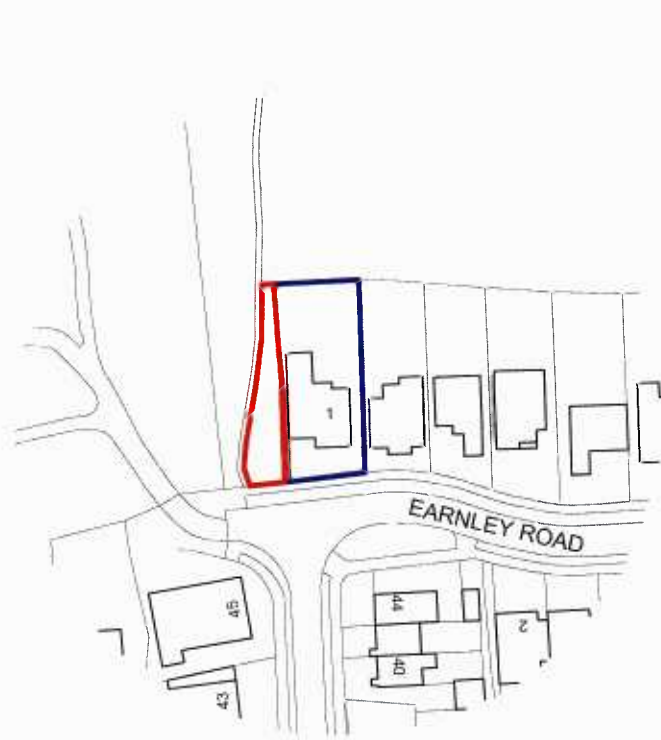

Ordnance Survey (c) Crown Copyright 2014.
 All rights reserved. Licence number 100022432

SITE LOCATION PLAN

1:1250



BLOCK PLAN

1:500



Project
 1 Earnley Road
 Hayling Island
 PO11 9SU

Client
 Mrs G Browning

Drawing
 Plans and Elevations: as proposed

Scale: 1:500/1:1250 @ A4 Date: Mar 2015 Drawn: RMB

Drawing No: PA14-150:03 Rev: -

A: 1 Victoria Square Lee-on-the-Solent Hants PO13 9NB
 T: 02392 55 66 40
 E: studio@plumarchitects.co.uk

plum
 architects