



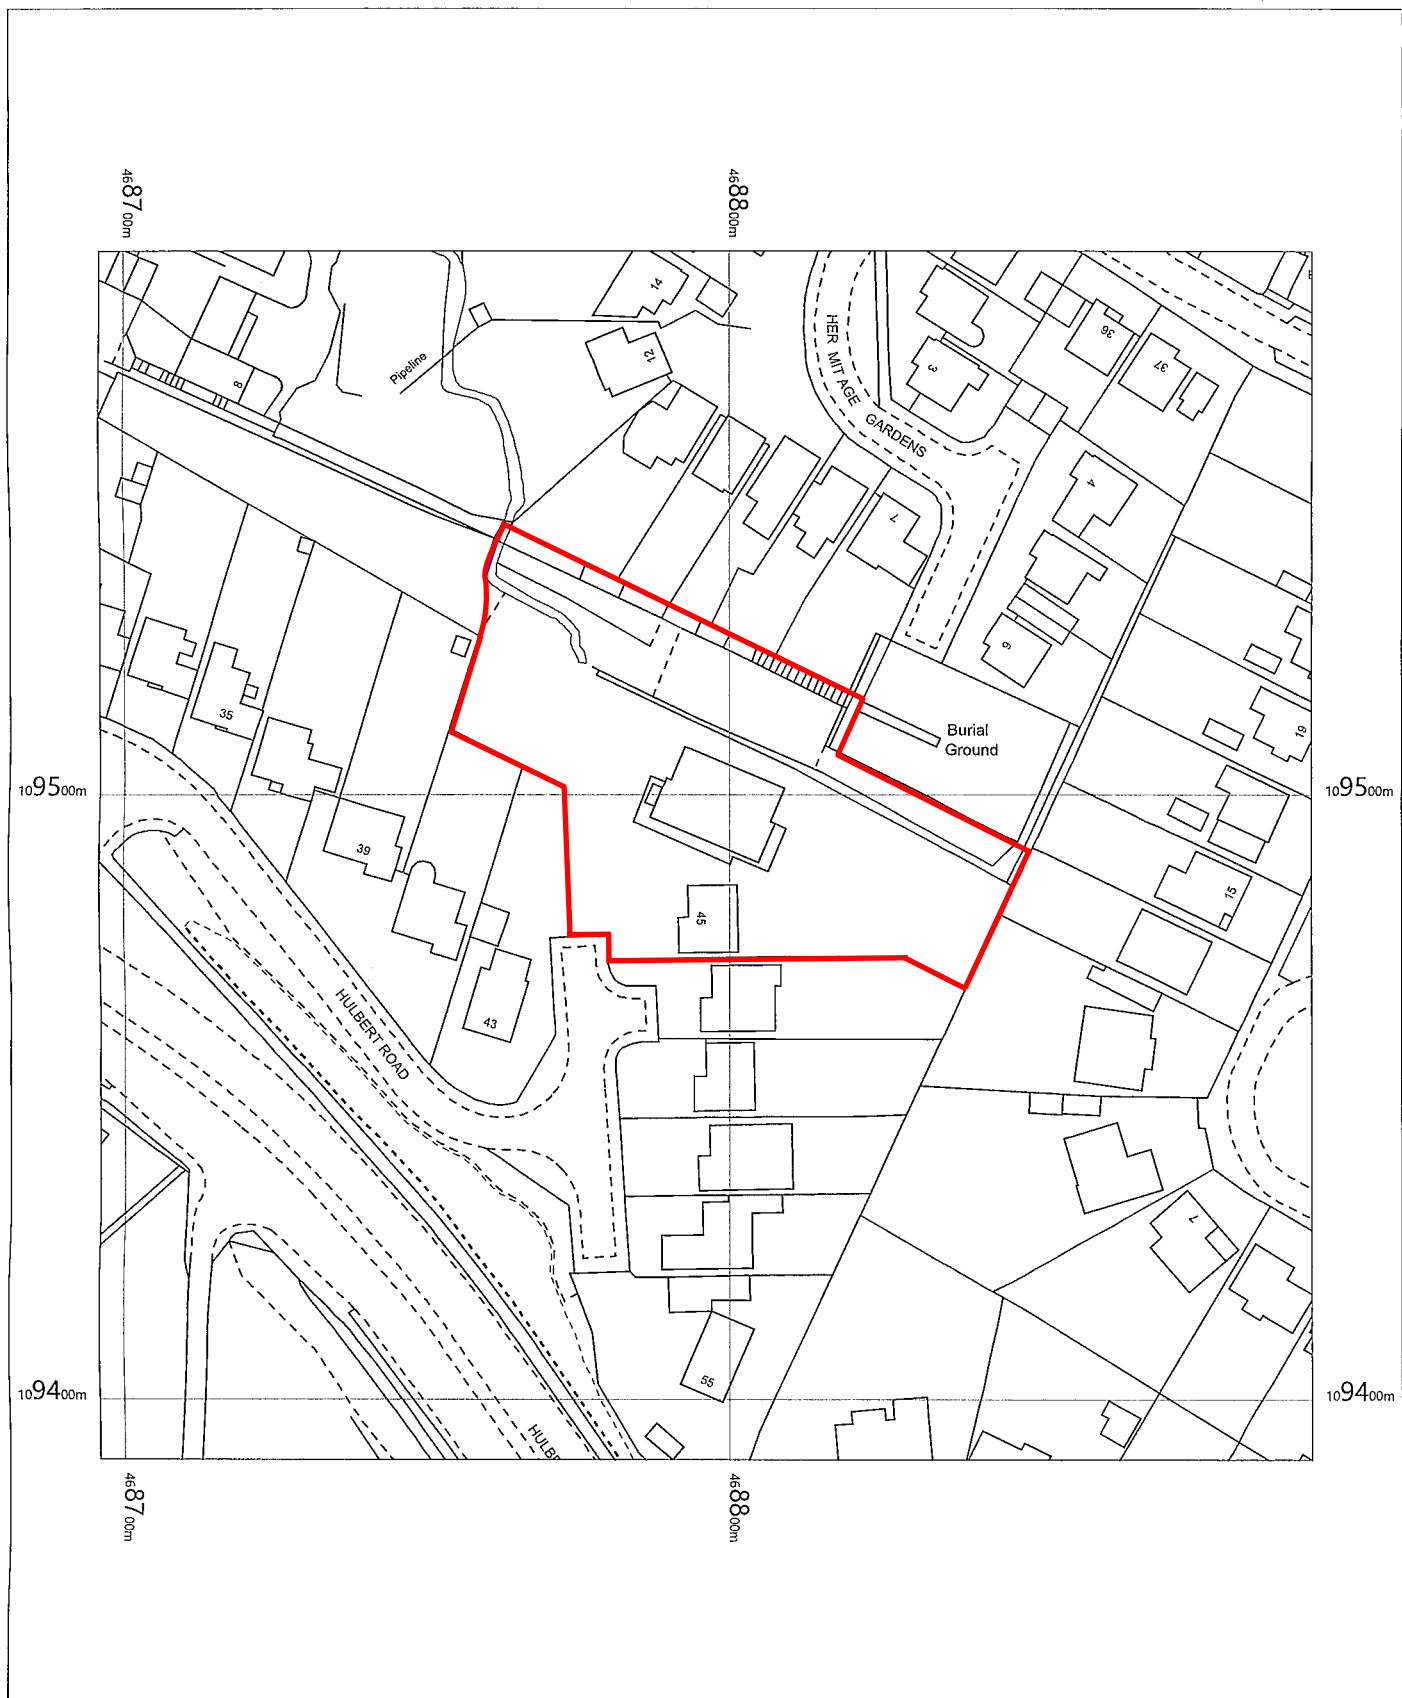

45 Hulbert Road,
Waterlooville,
Hampshire
PO7 7NX

OS MasterMap 1250/2500/10000 scale
Thursday, May 20, 2021, ID: MPMBW-00963798
www.blackwellmapping.co.uk

1:1250 scale print at A4, Centre: 468796 E, 109490 N
©Crown Copyright Ordnance Survey. Licence no. 100041041

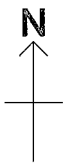

BLACKWELL'S
MAPPING SERVICES
PERSONAL & PROFESSIONAL MAPPING
www.blackwellmapping.co.uk

TEL: 0800 151 2612
maps@blackwell.co.uk