



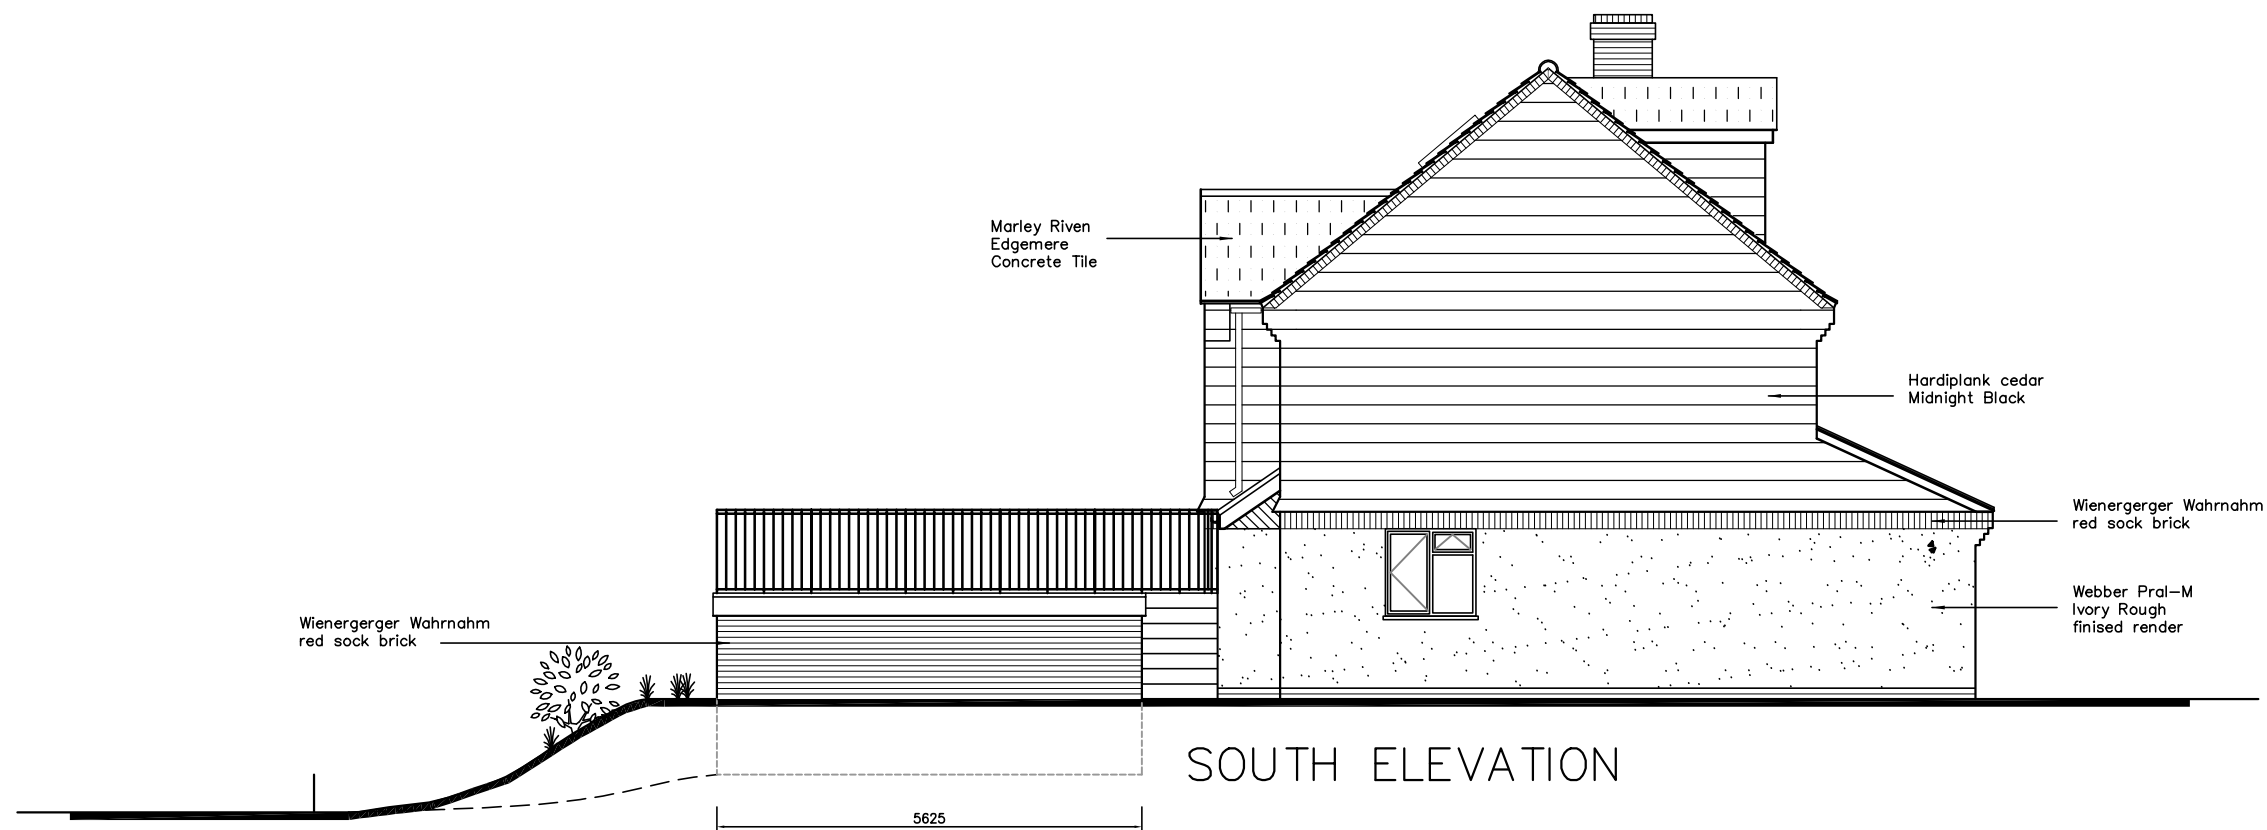

26, Leigh Road
Havant

PROPOSAL ELEVATIONS

Revisions
A.

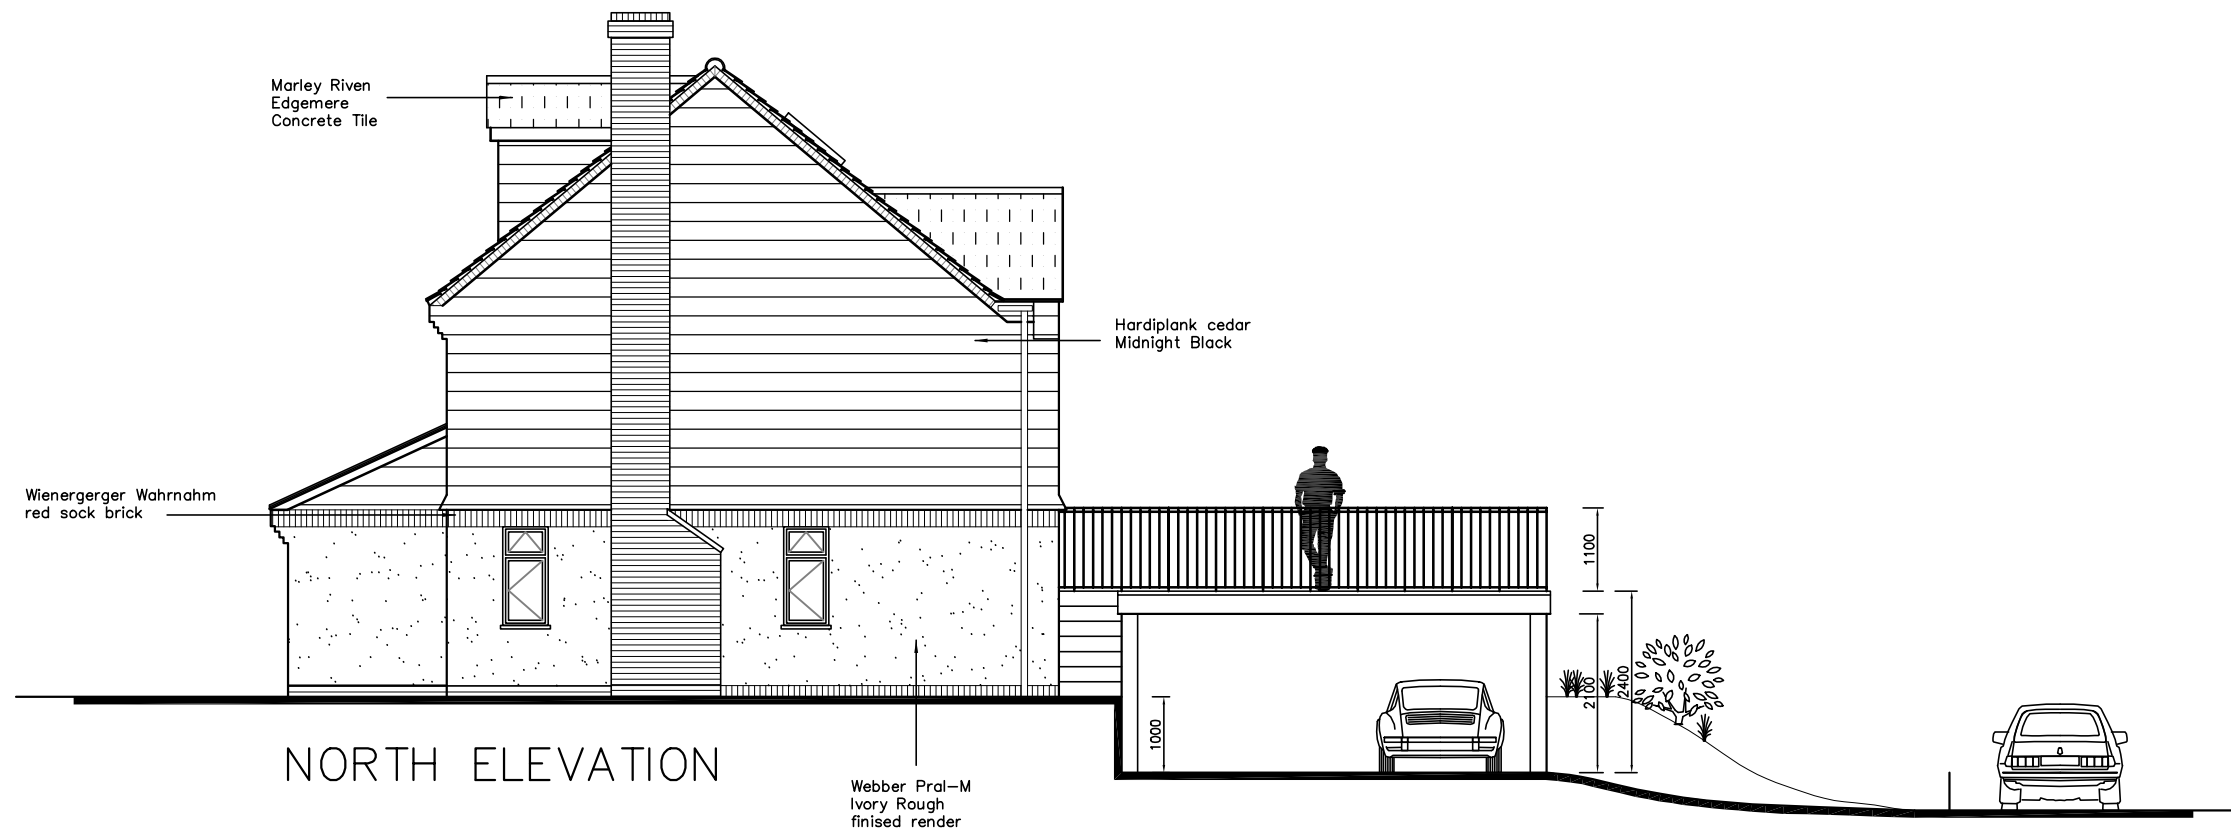

Scale A3 = 1:100
Drawn NKM/BLB
Date 13/07/16

metres

10

20

30

1645-501⁰