


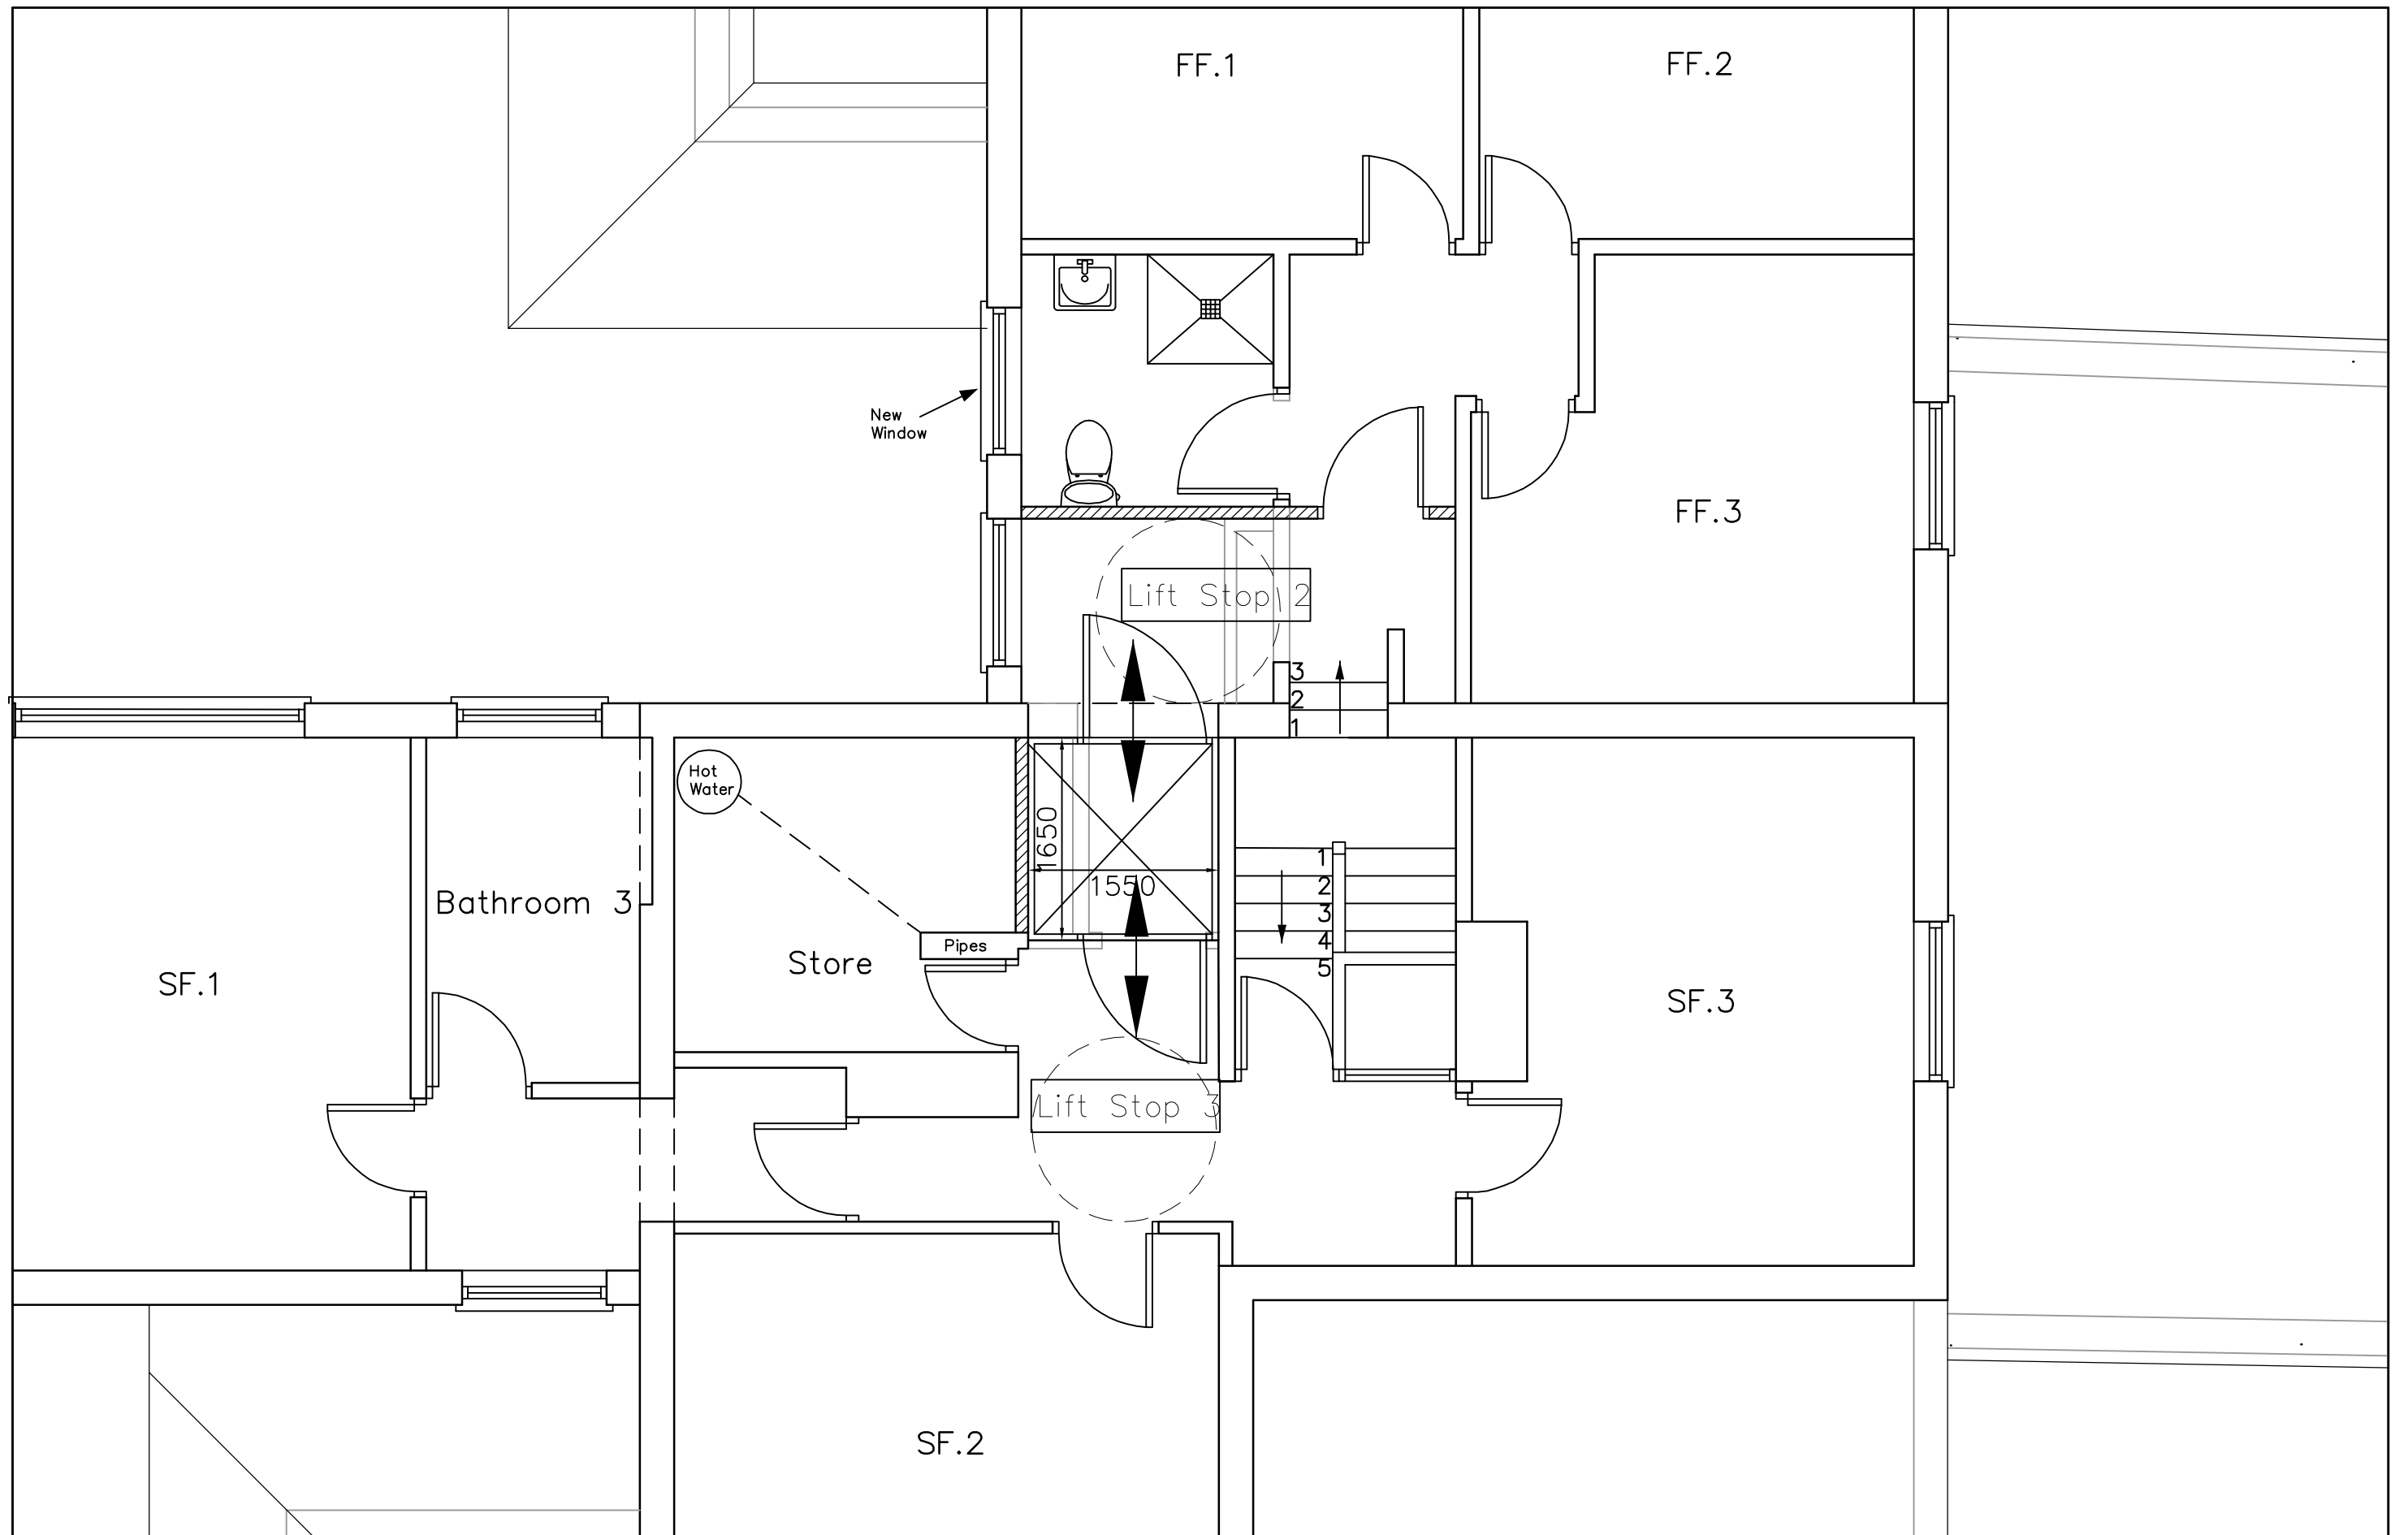


Blossom House
Beech Grove
Hayling Island
P011 9DP
metres

Proposed Lift: First/Second Floor

Revisions
A.

10

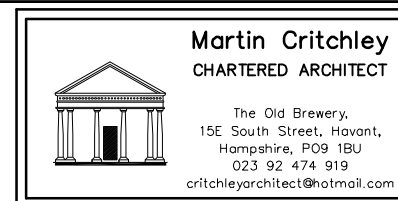

Scale A3 = 1:50
Drawn SAR
Date 27/05/16

1618-406⁰