



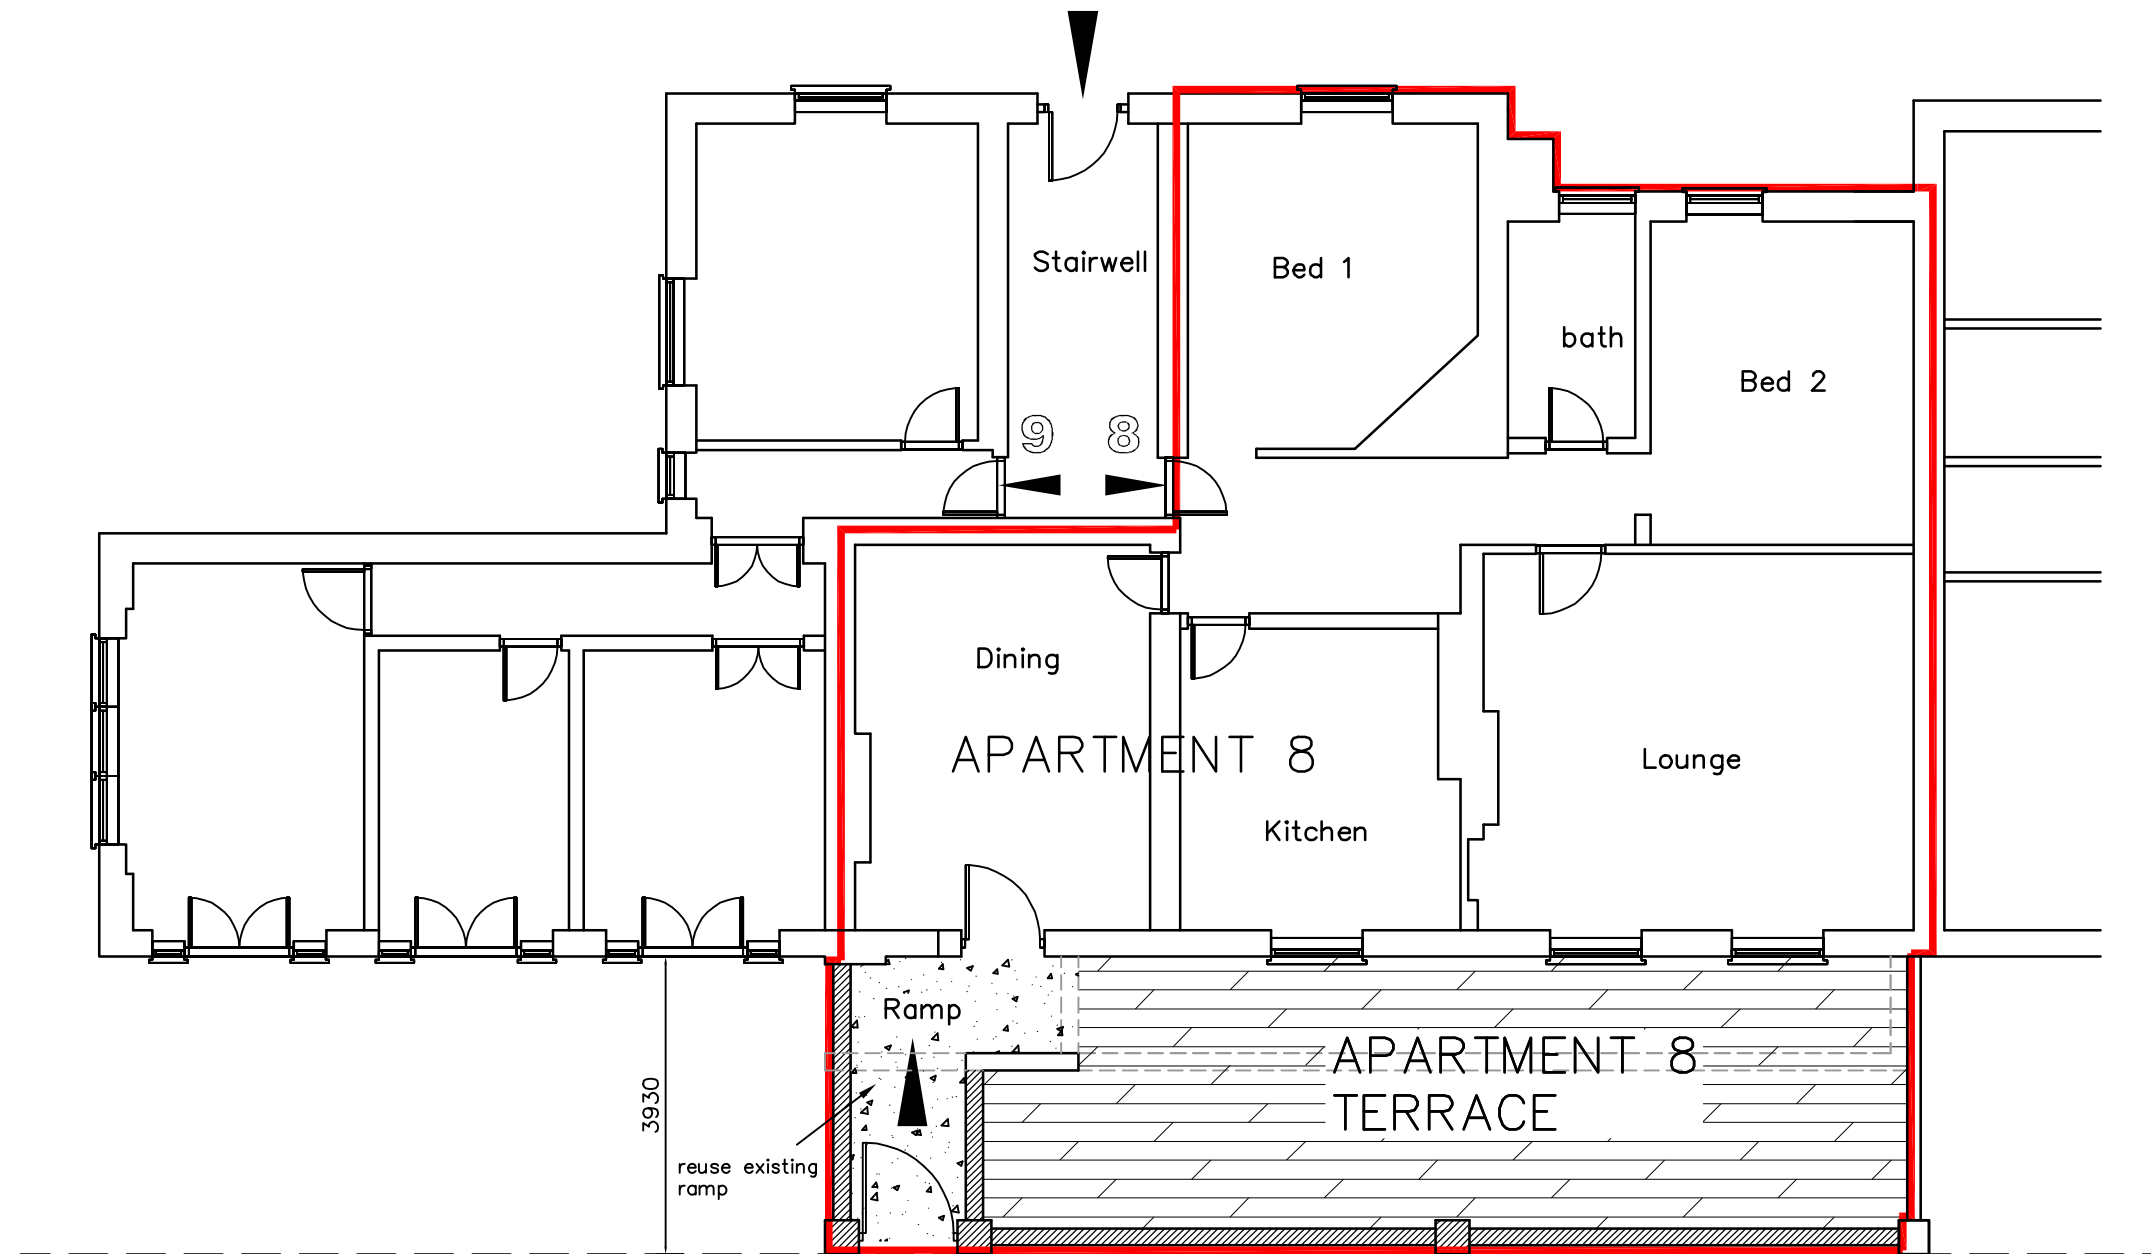


Apartment 8
The Royal
Hayling Island

PROPOSED
FLOOR PLAN

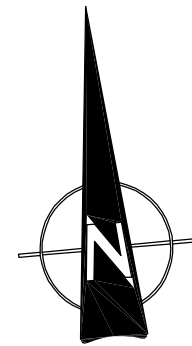

Scale A3=1:100
Date 19/09/11
Drawn JSC/ BLB

Revisions
A. Clients Revisions 06/01/16
B.
C.

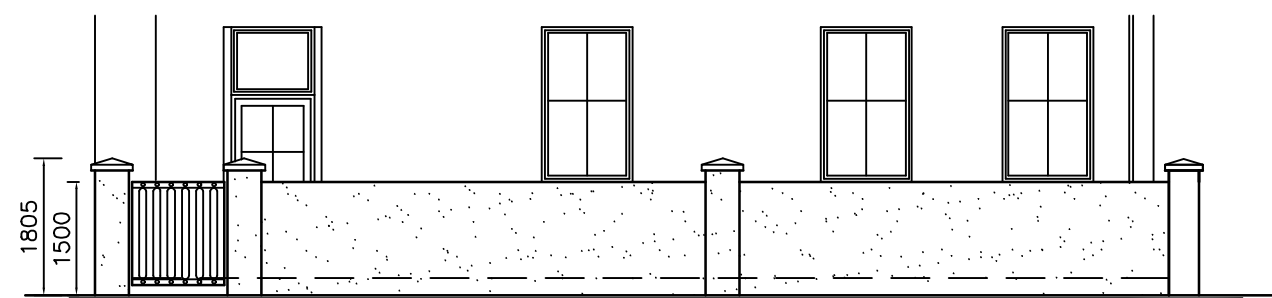

SOUTH ELEVATION