

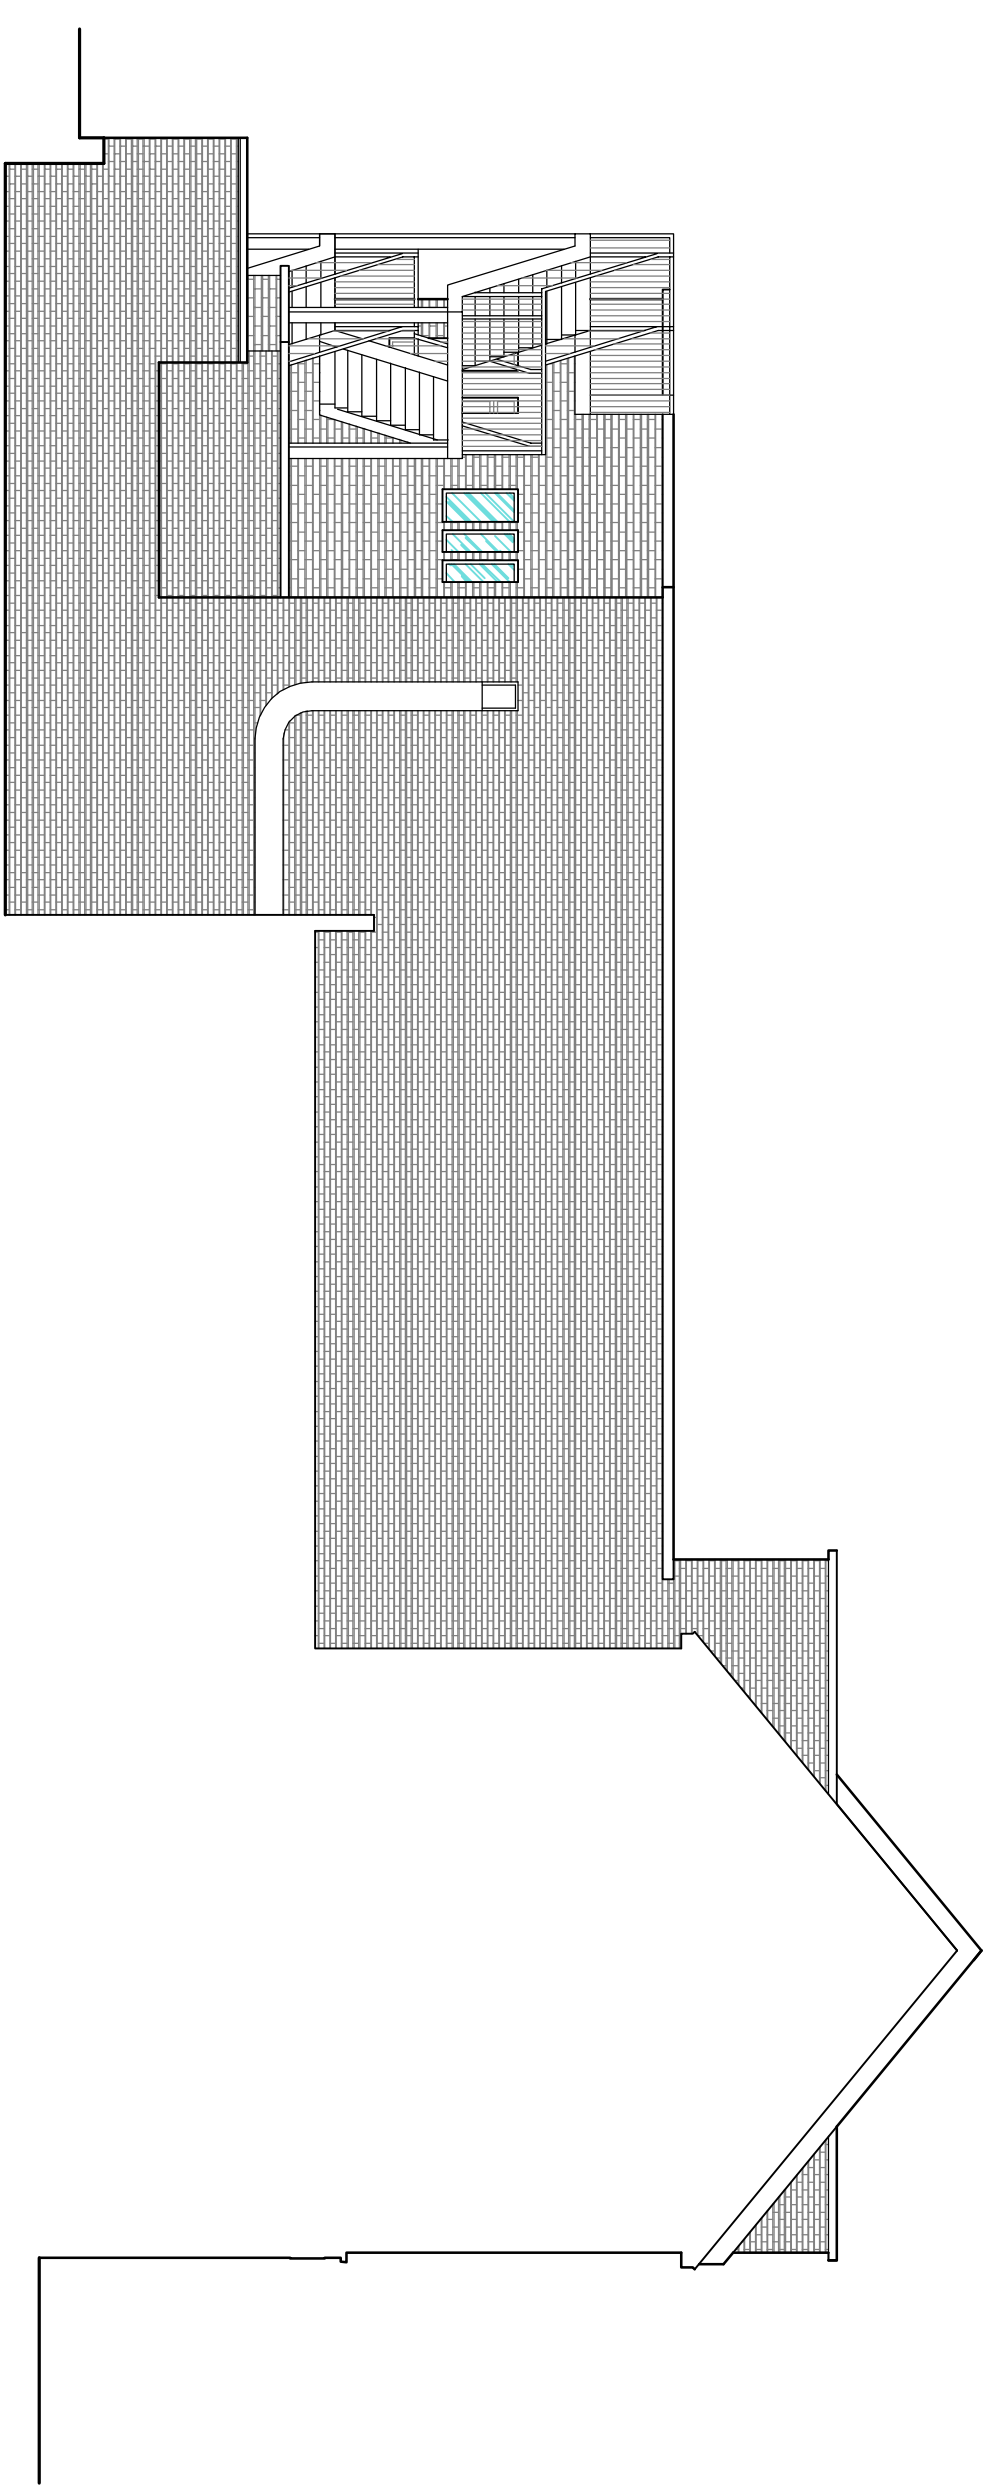
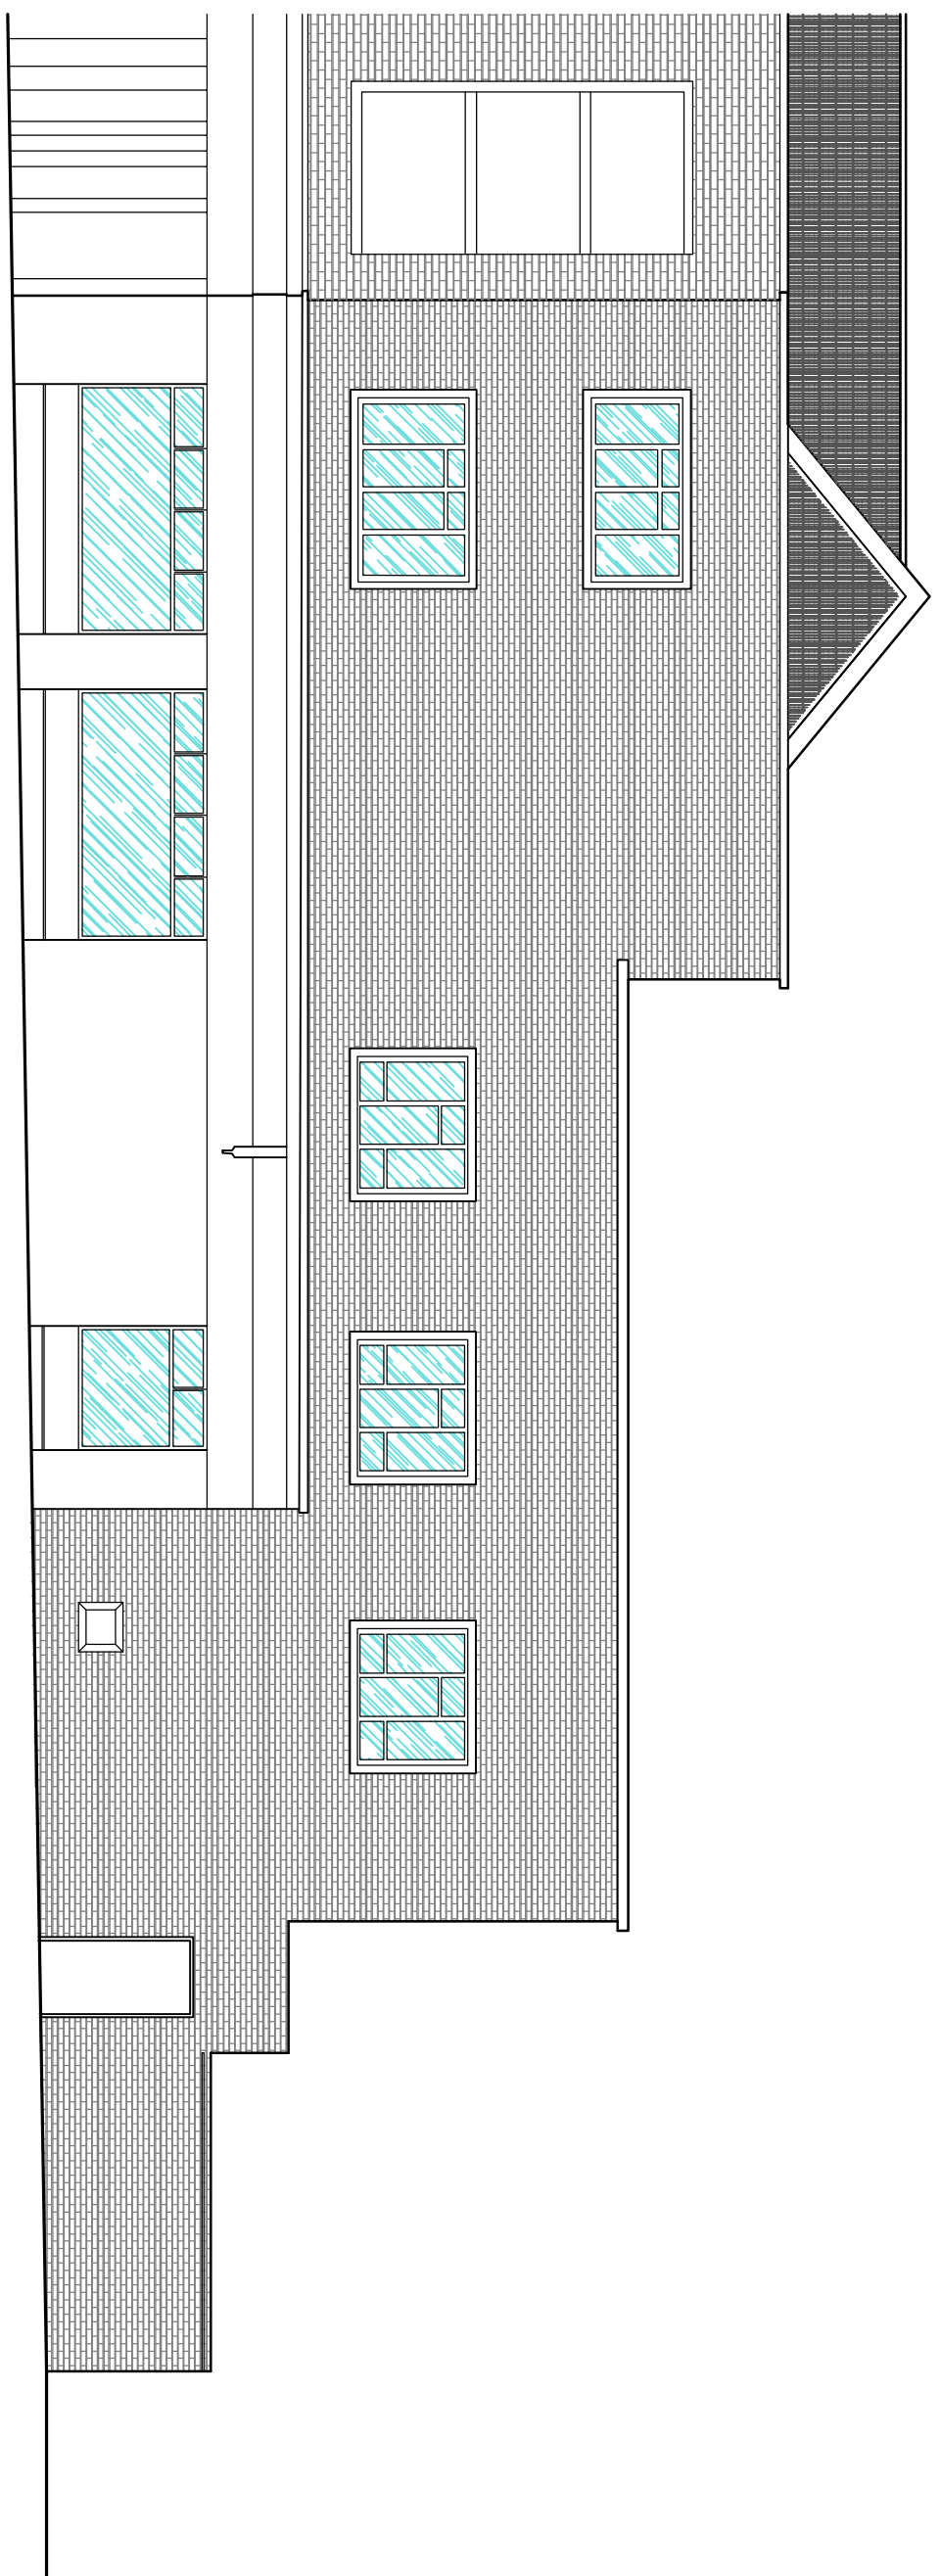
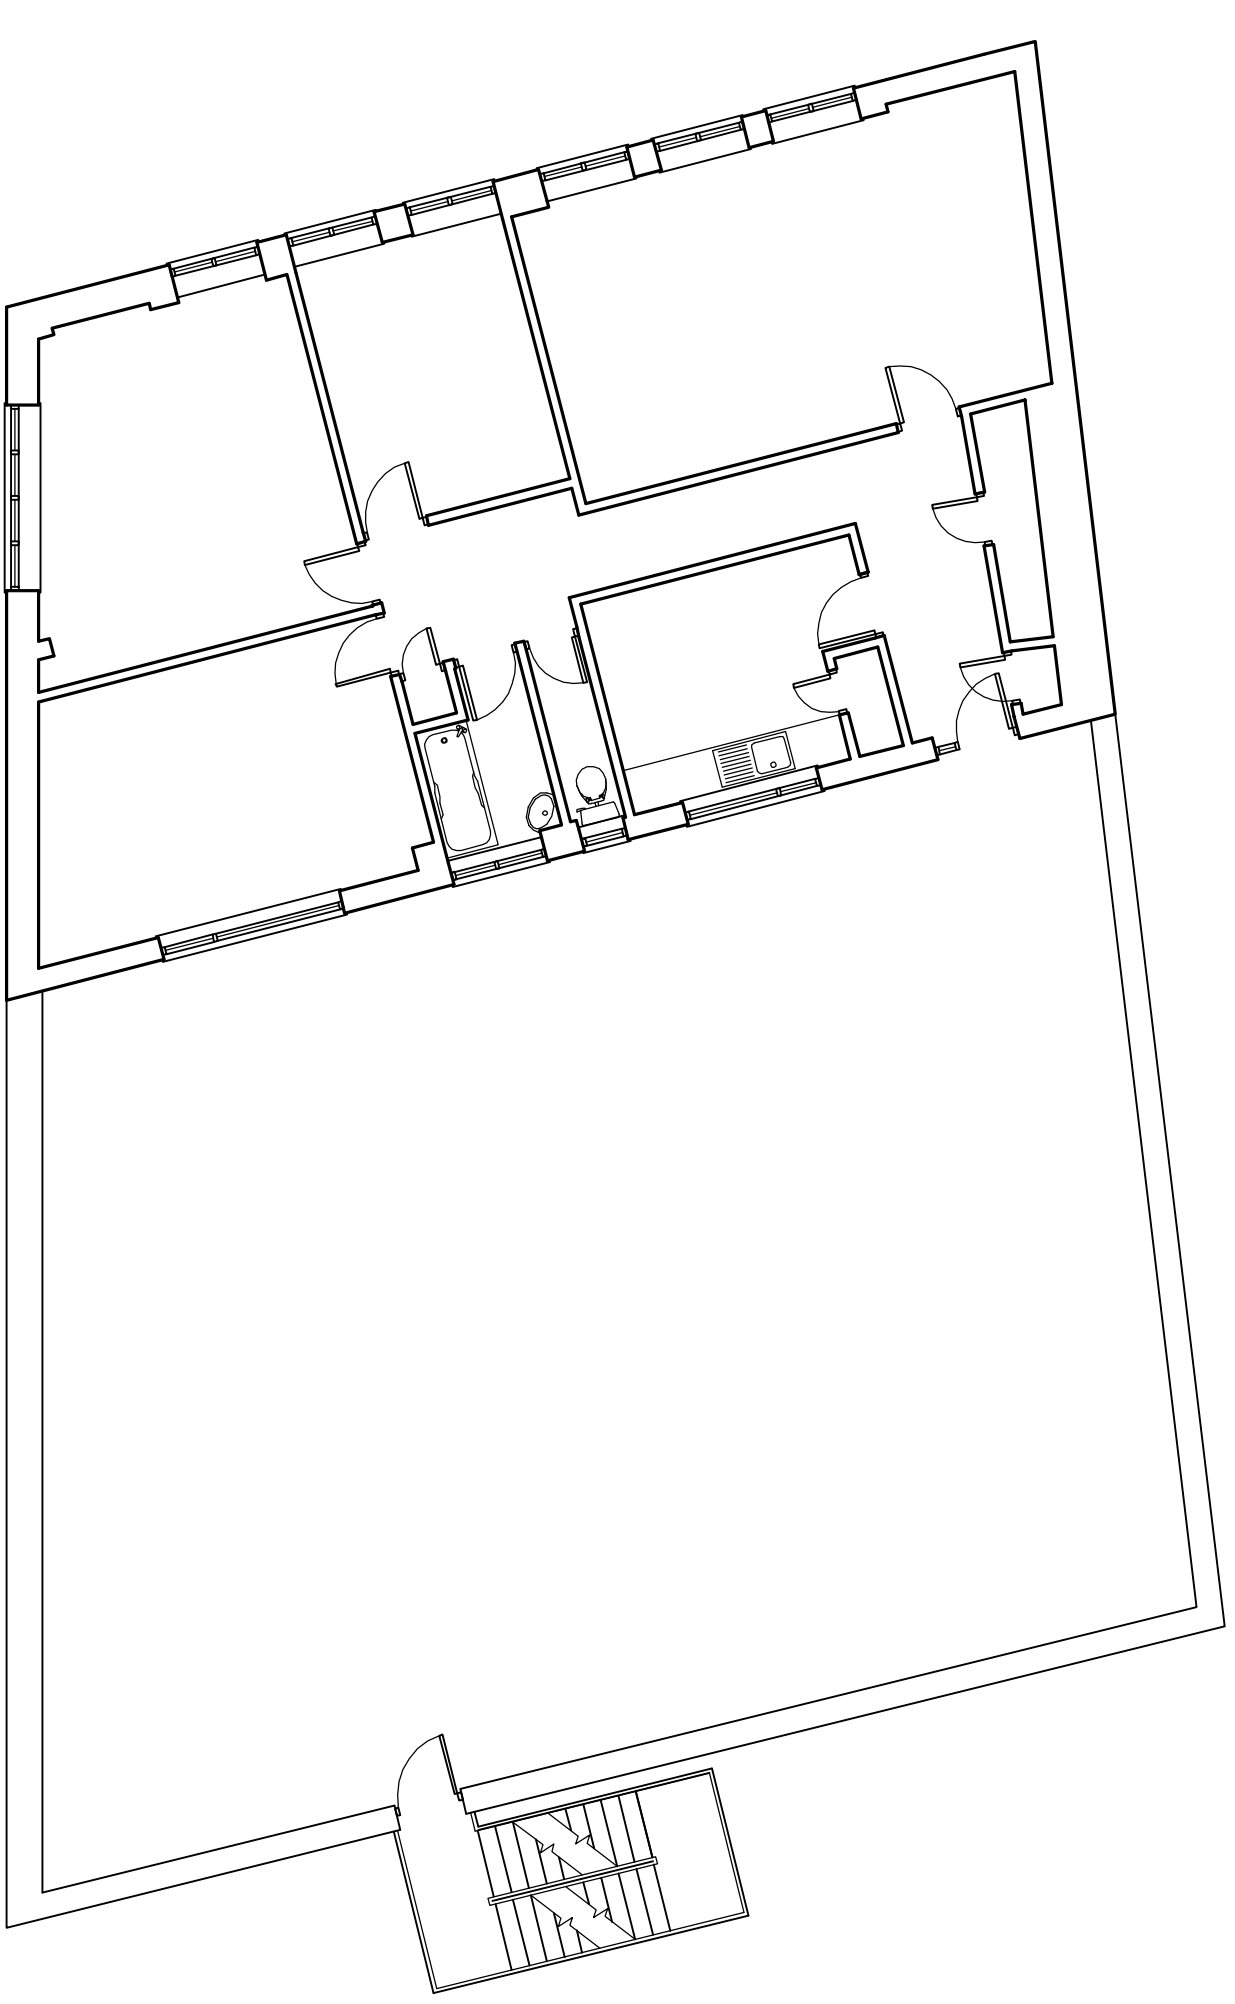


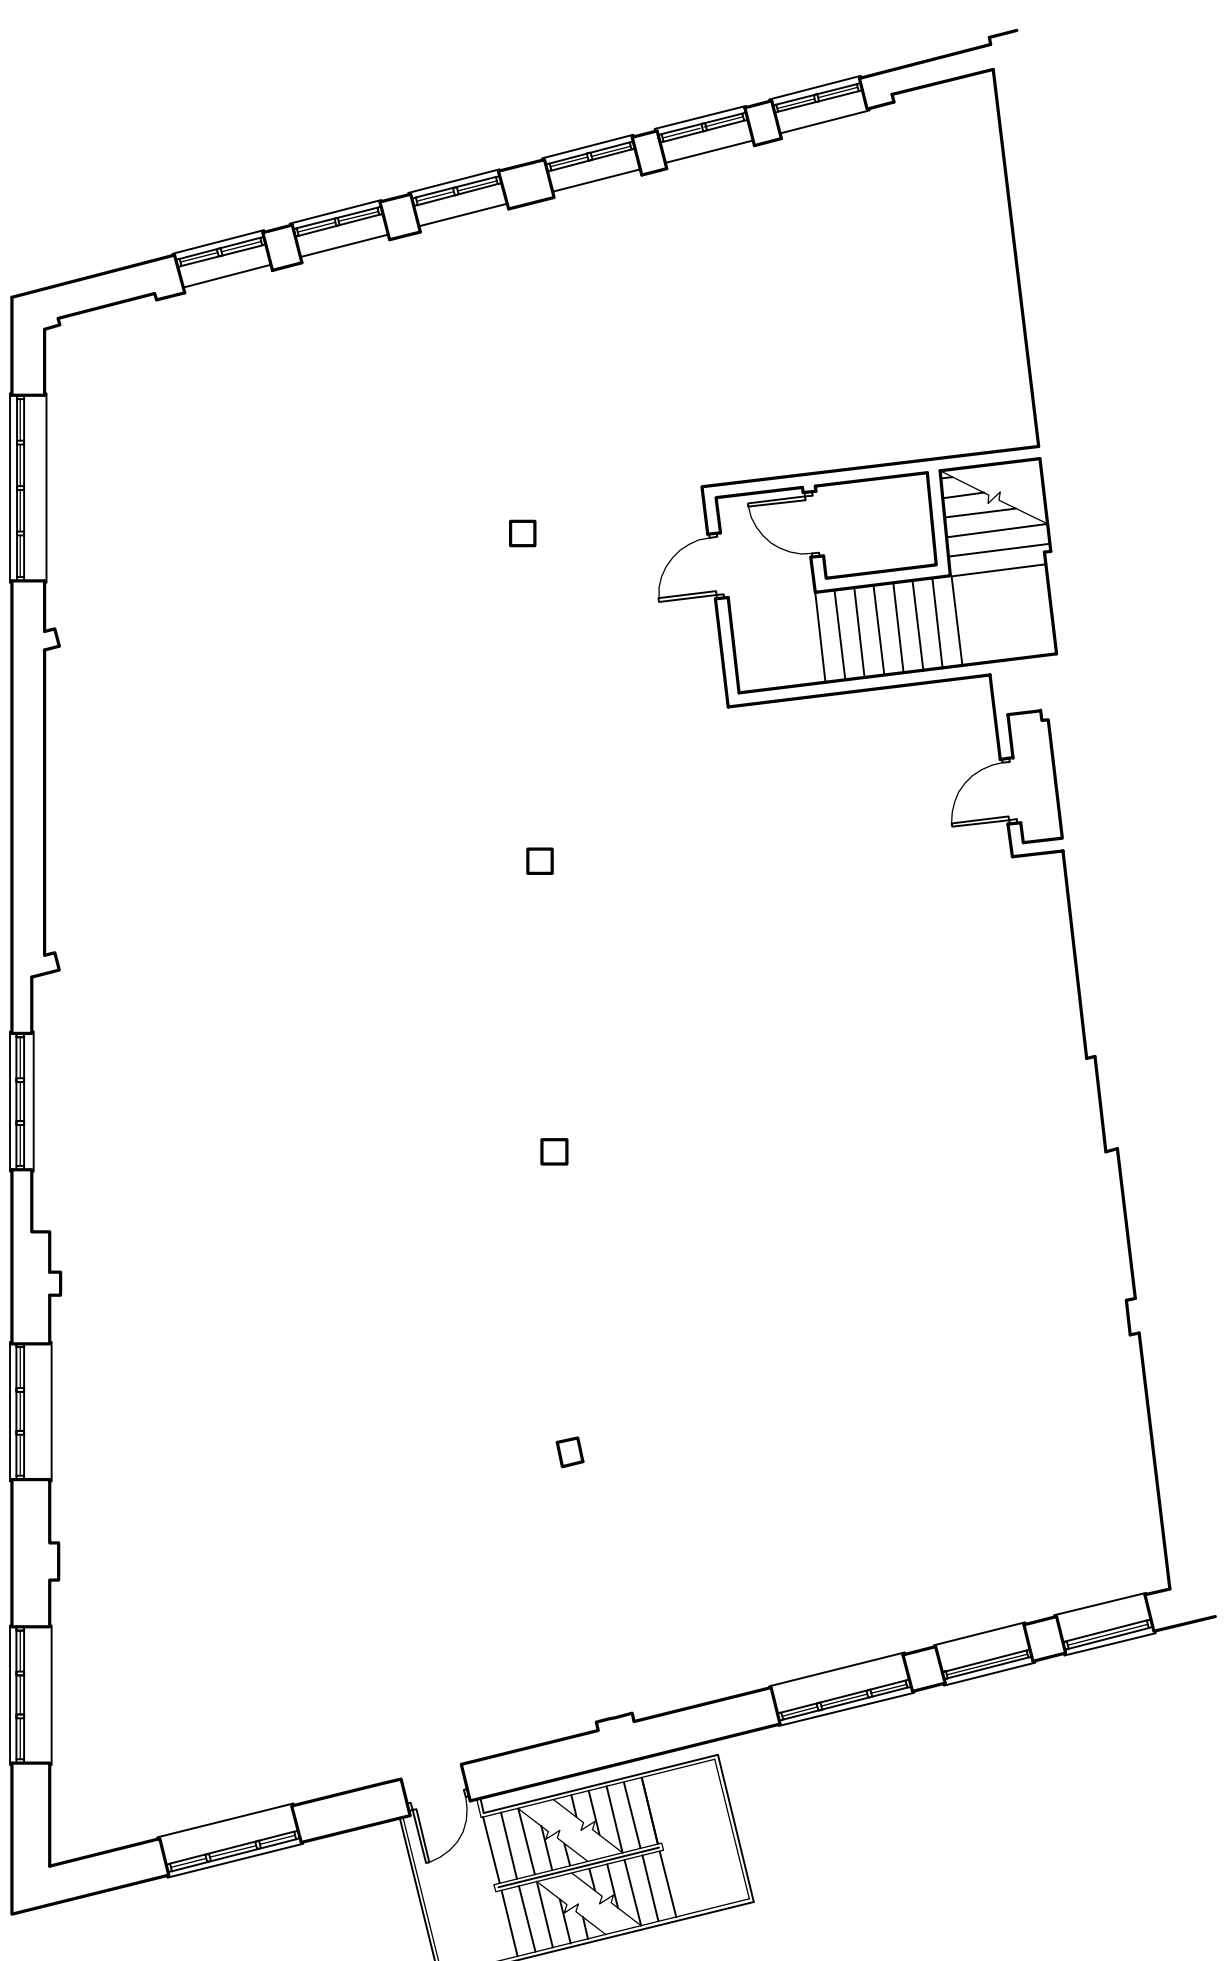

Eastern elevation



Western elevation

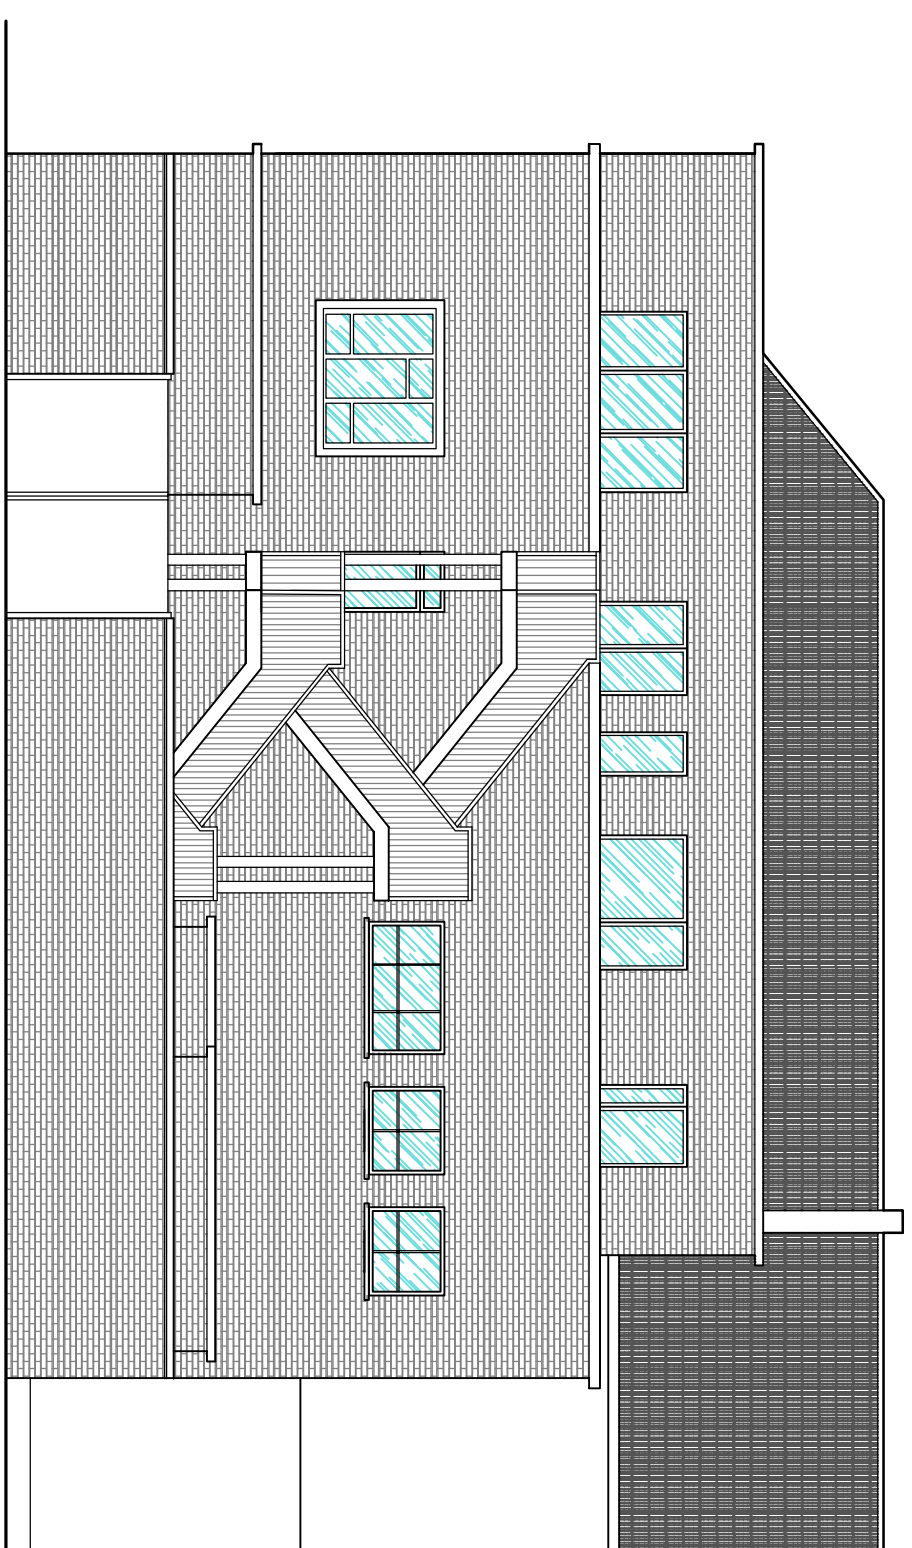

Rear elevation

First Floor Plan.

Second Floor Plan.

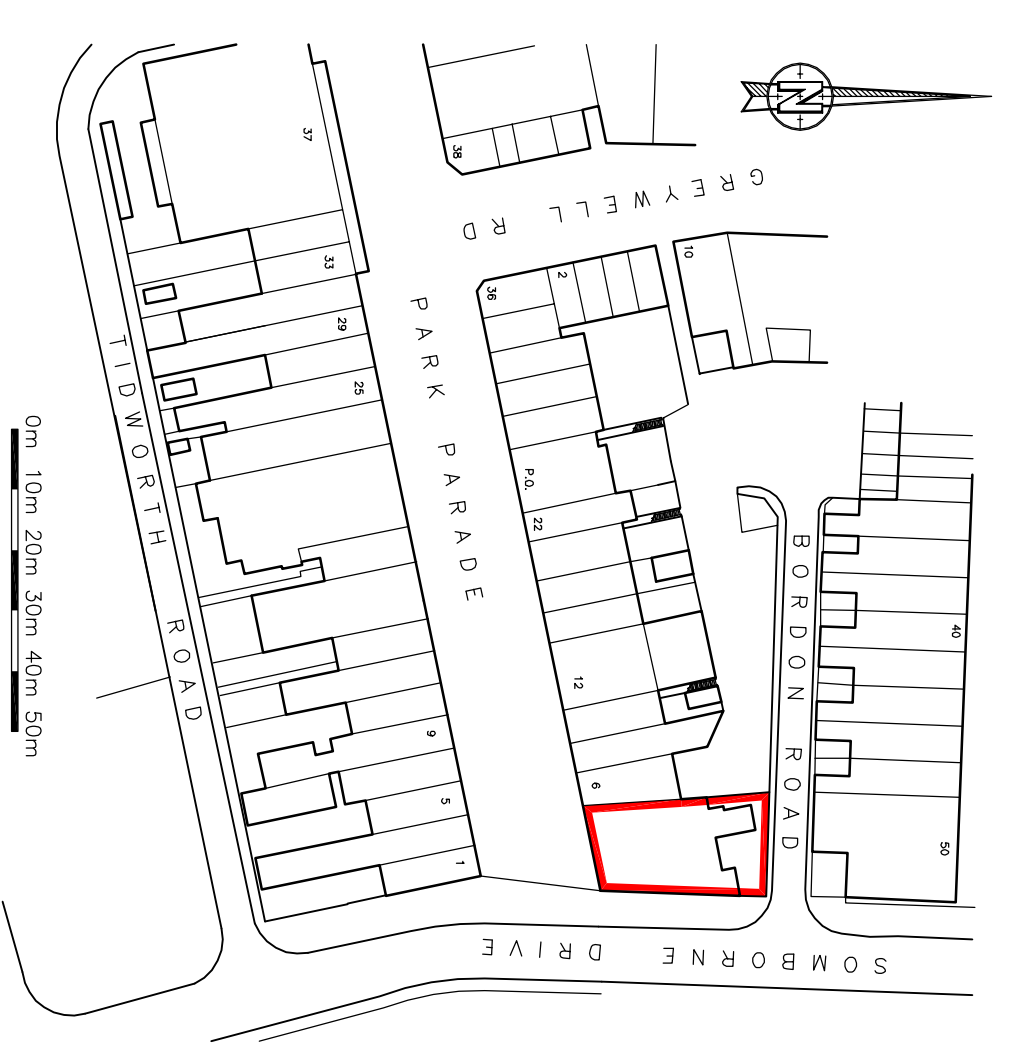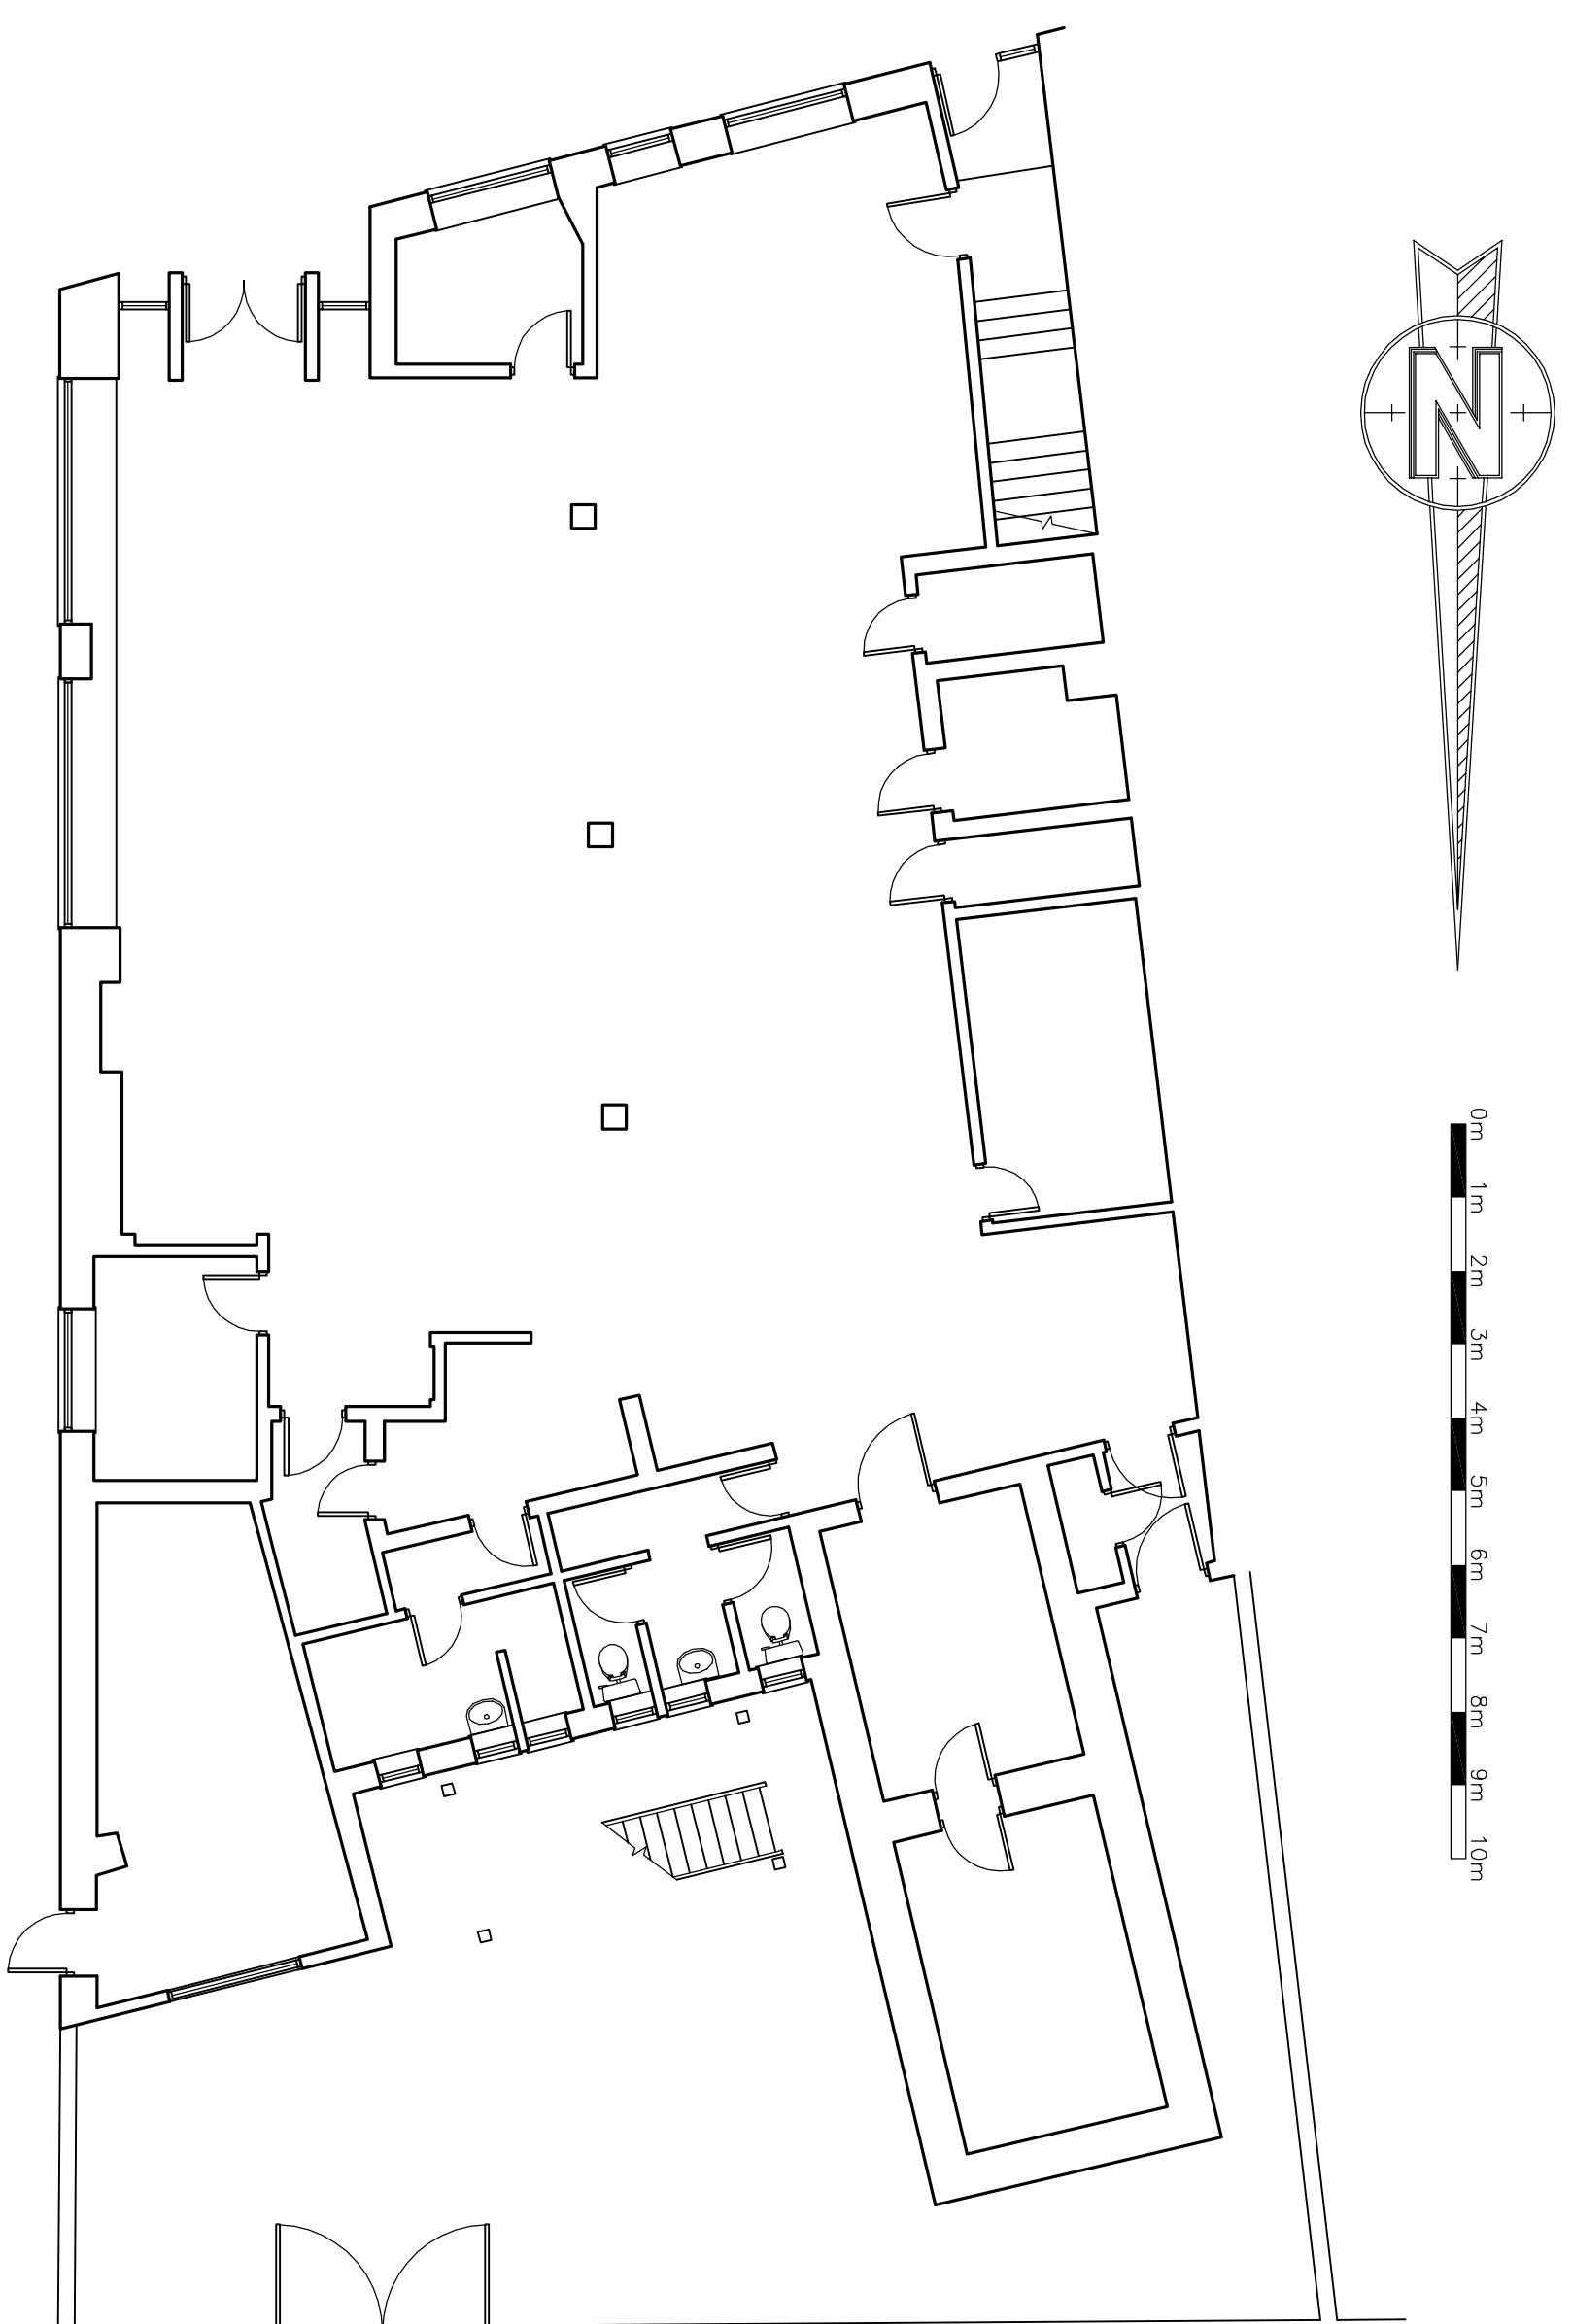

Location Plan 1:1250@A1

KAD NIGHT ARCHITECTURAL DESIGN				
The Gatehouse, Admirals Wood 7 Coldest Way Sunderby Green Sunderland m: 07901 346 479 t: 01489 660 194 e: info@k-a-d.co.uk				
K.A.D. Ltd.				
Project				
Former Natwest 2-4 Park Parade, Havant				
Scale	Date			
1:100@A1	Aug 2016.			
Project no.	Sequential	Bldg/Floor	Detail	Rev
KAD	01	A	EX	A