


- GENERAL NOTES:
1. This drawing is to be read in conjunction with all relevant architects, structural engineers, mechanical & electrical engineers and specialists drawings / specifications.
 2. Any discrepancies in dimensions or details between the various drawings should be reported immediately.
 3. All dimensions are in millimetres and all levels are in metres.
 4. Do not scale from this drawing, if in doubt ASK

Rev.	Description	Date	Dn	Ch'd
A	3D Updated	19.04.16	RJL	DRK

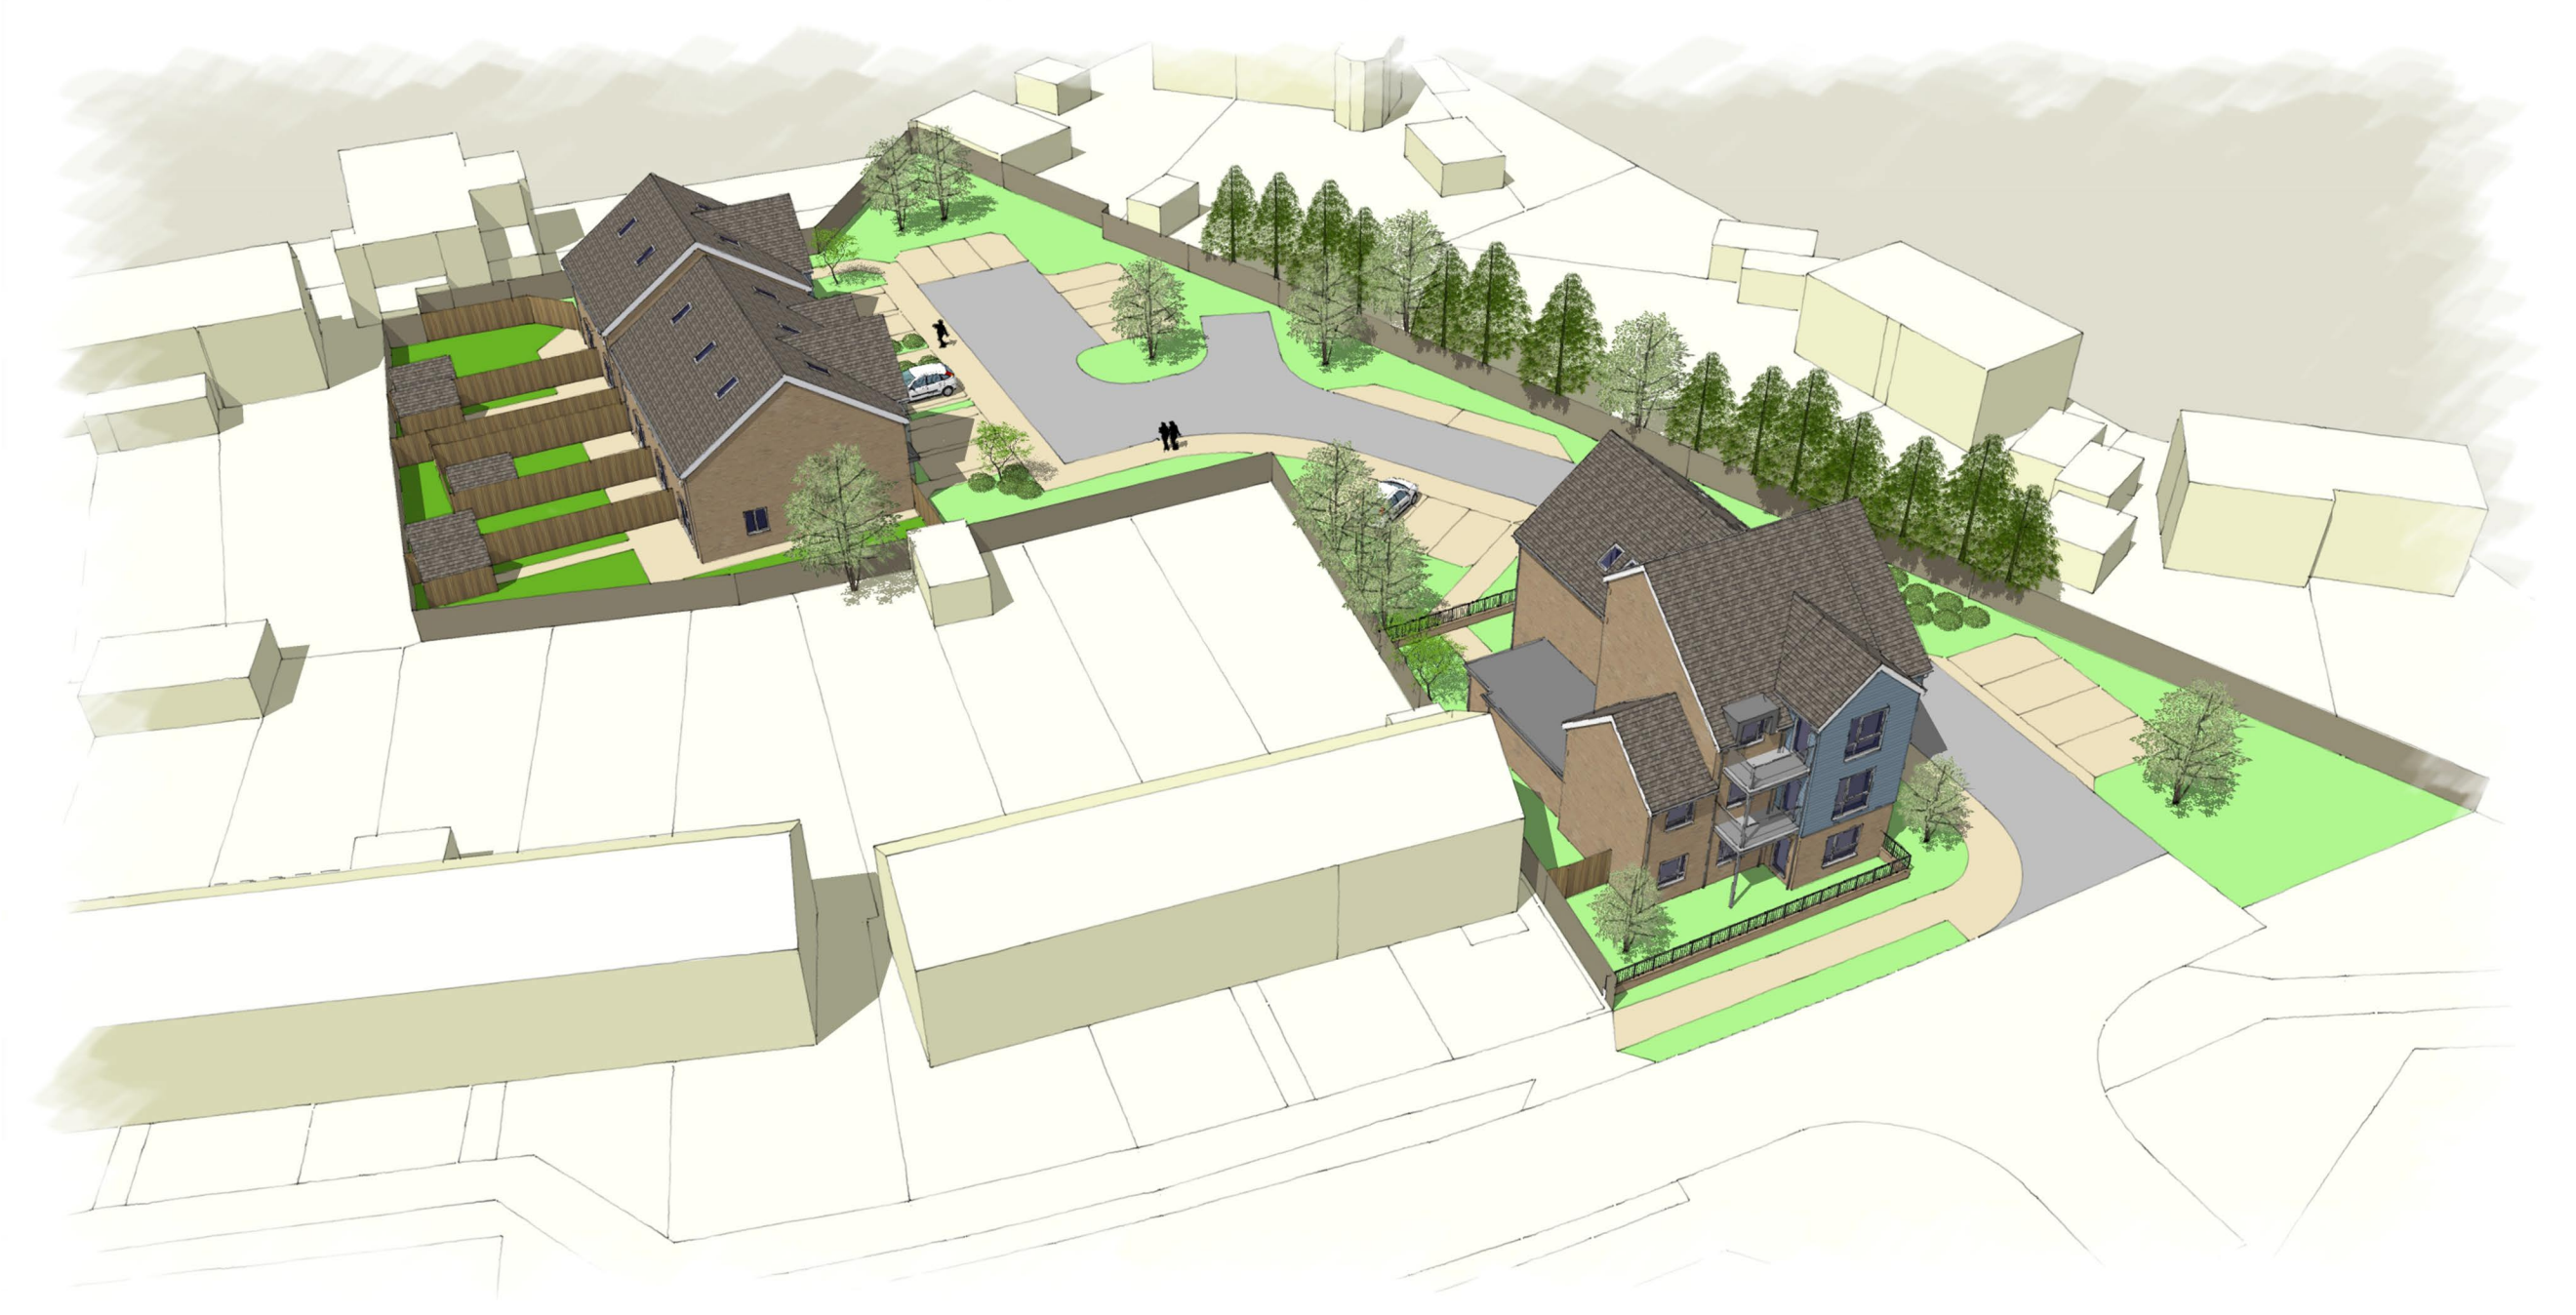

kenn scaddan
associates
architects

CONCEPT HOUSE, 35 KINGSTON CRESCENT, NORTH END, PORTSMOUTH, HAMPSHIRE, PO2 8AA
T - 023 9267 3618 F - 023 9267 9819 www.ksaia.co.uk info@ksaia.co.uk

PROJECT
HOLYBOURNE ROAD

DRAWING TITLE
PROPOSED 3D VIEWS

Date	Drawn by	Scale	Drawing No.	Rev.
JAN. 15	RJL	nts	1103-PD130	A
architecture	planning	design	project management	