

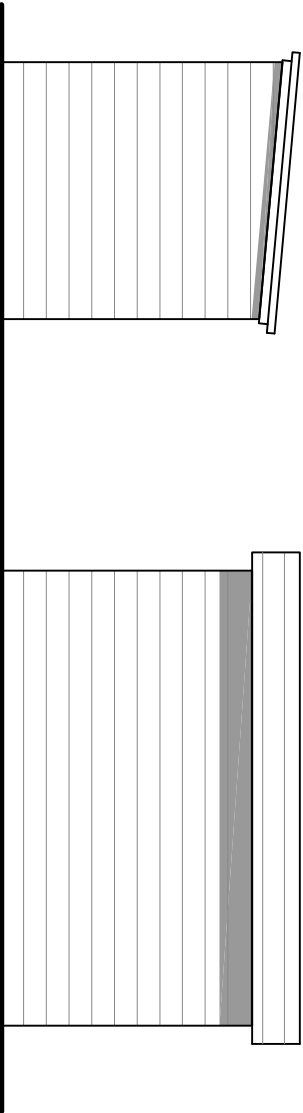


roof - tiled
walls - weatherboarding

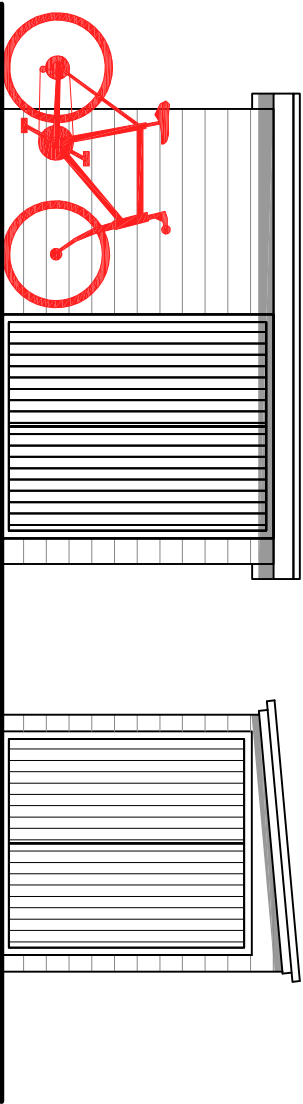

TYPICAL ELEVATIONS

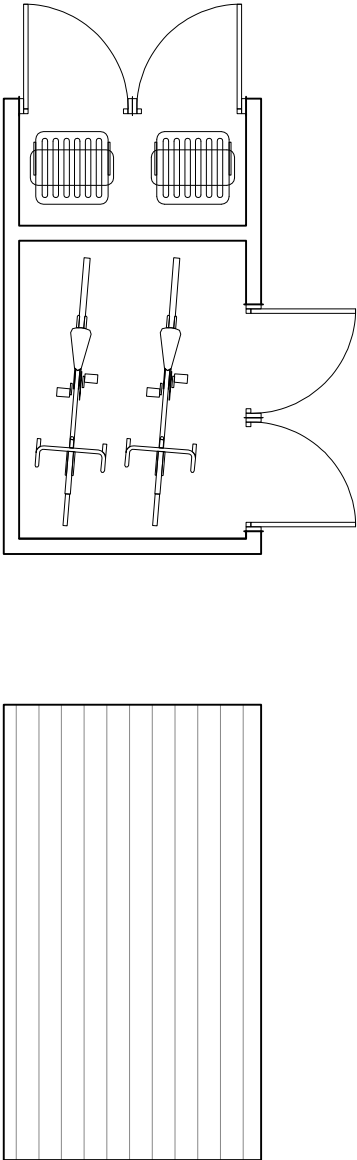

PLAN

ROOF

CYCLE & REFUSE PLANS SCALE 1:50



The drawing is the copyright of CMCDesign and may not be copied, altered or reproduced in any form without the written consent of CMCDesign.
It is the sole responsibility of the building owner to draw up all legal agreements with adjoining property owners to cover the over hanging of any fascia, guttering, balconies or any part of the building. CMCDesign cannot be held responsible in any way, whatsoever for any legal costs or other costs incurred through any neighbouring disputes.
It is the sole responsibility of the building owner to comply with the party wall act 1996. CMCDesign cannot be held responsible in any way if non compliance is adopted.
Use figured dimensions only. In all instances only as indicated otherwise.
all plans and sections to check all drawings and to verify all dimensions on the plan to works commencing any discrepancies in dimensions or boundary locations are to be brought to the attention of CMCDesign immediately before any other work takes place on the

revision

client
mtr eridowns
stage
planning
date
oct 2015
scale
1:50 @ A3

address
ford to door of
35 blackburn drive
hempstead
pott 11 9pa
drawing no.
254/10/26
drawing
cycle & refuse
plans and elevations

CMC DESIGN architectural services



11a studio 22 horton road
higfield, southampton, so17 1ny
t 0768 997454
e studio@cmc-design.co.uk
w www.cmc-design.co.uk