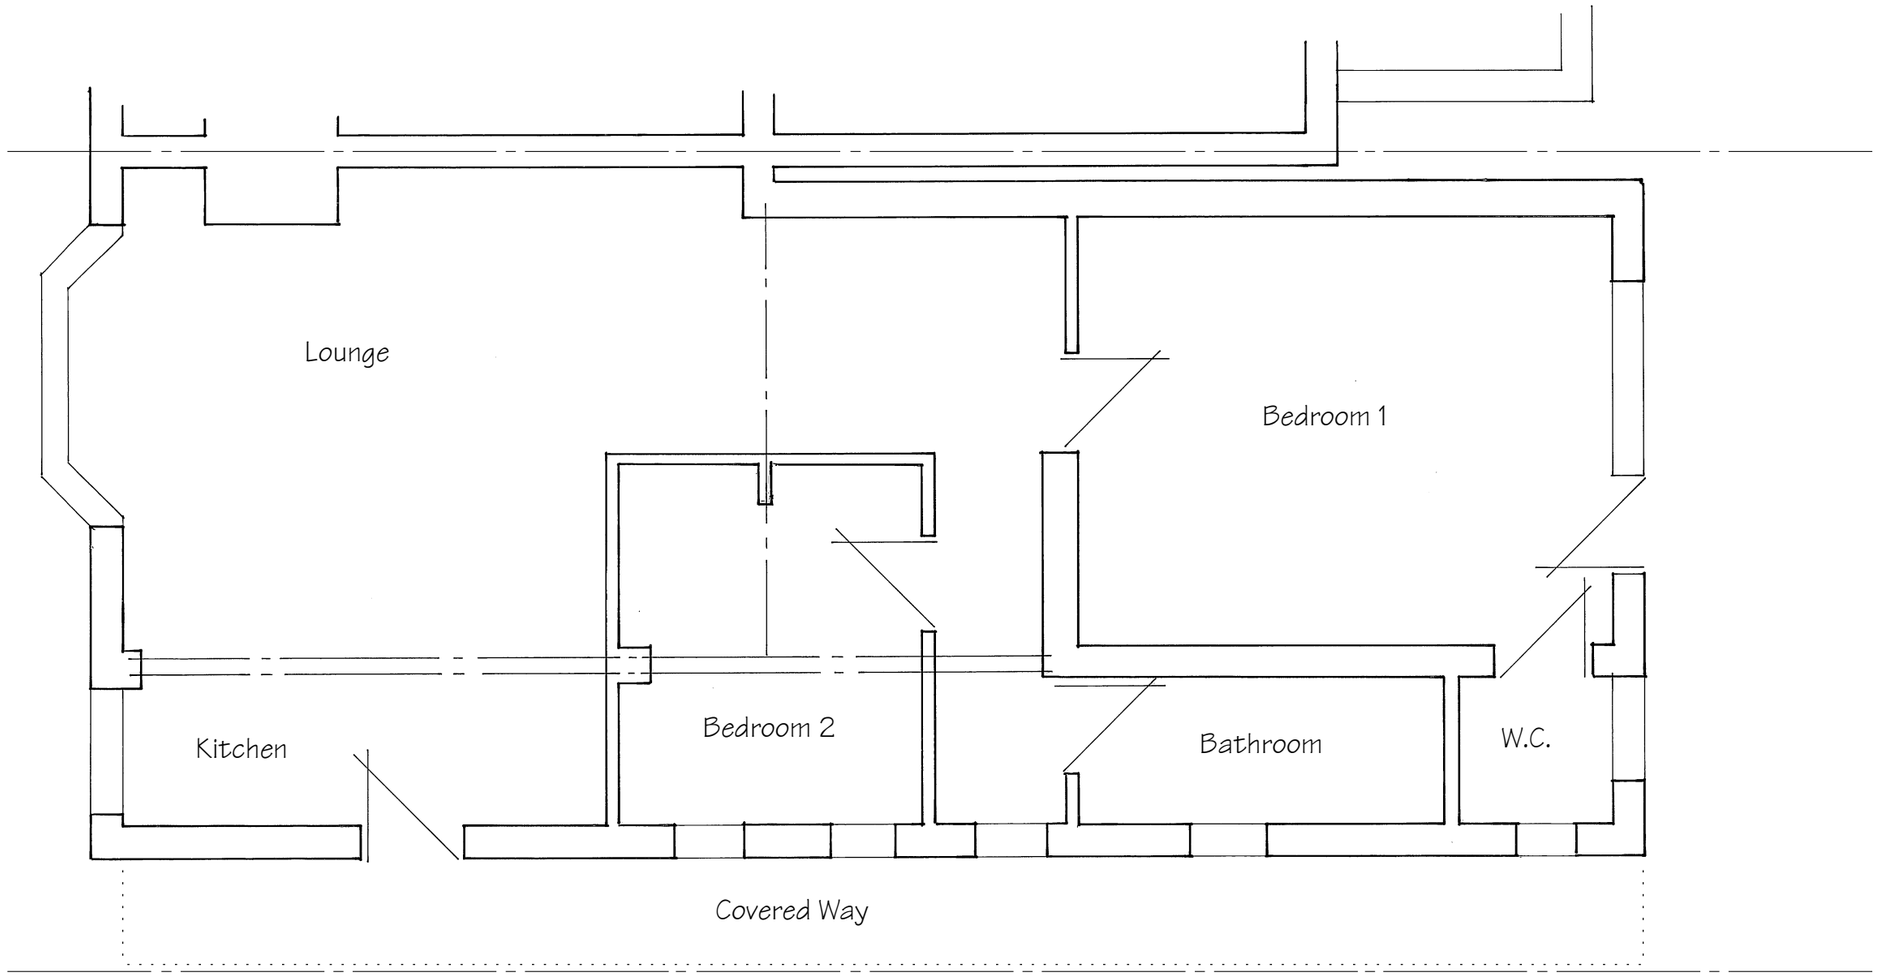

Existing Ground Floor Plan

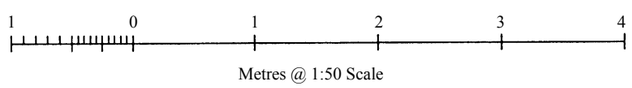

Proposed Alterations & Extension

8 Seafront Estate
Hayling Island

For Mrs N Barton

Scale - 1:50 at Page Size A3
Date - September 2015

Drawing No. 4355/1

These Plans have been prepared for the purpose of obtaining Planning Permission and/or Building Regulation Approval for the work shown thereon only and should not be used for any other purpose.

© These Plans remain the copyright of the architect and must not be copied or reproduced in any way without written permission with the exception of Local Authorities for Planning Purposes

Andrew R Dunks
BSc(Hons) MRICS CBuildE MCABE
Chartered Surveyor and Building Engineer
Unit 1, Basepoint, Waterberry Drive
Waterlooville, Hants, PO7 7TH
Tel: (023) 9225 3034
e-mail: plans@dunks.freeserve.co.uk

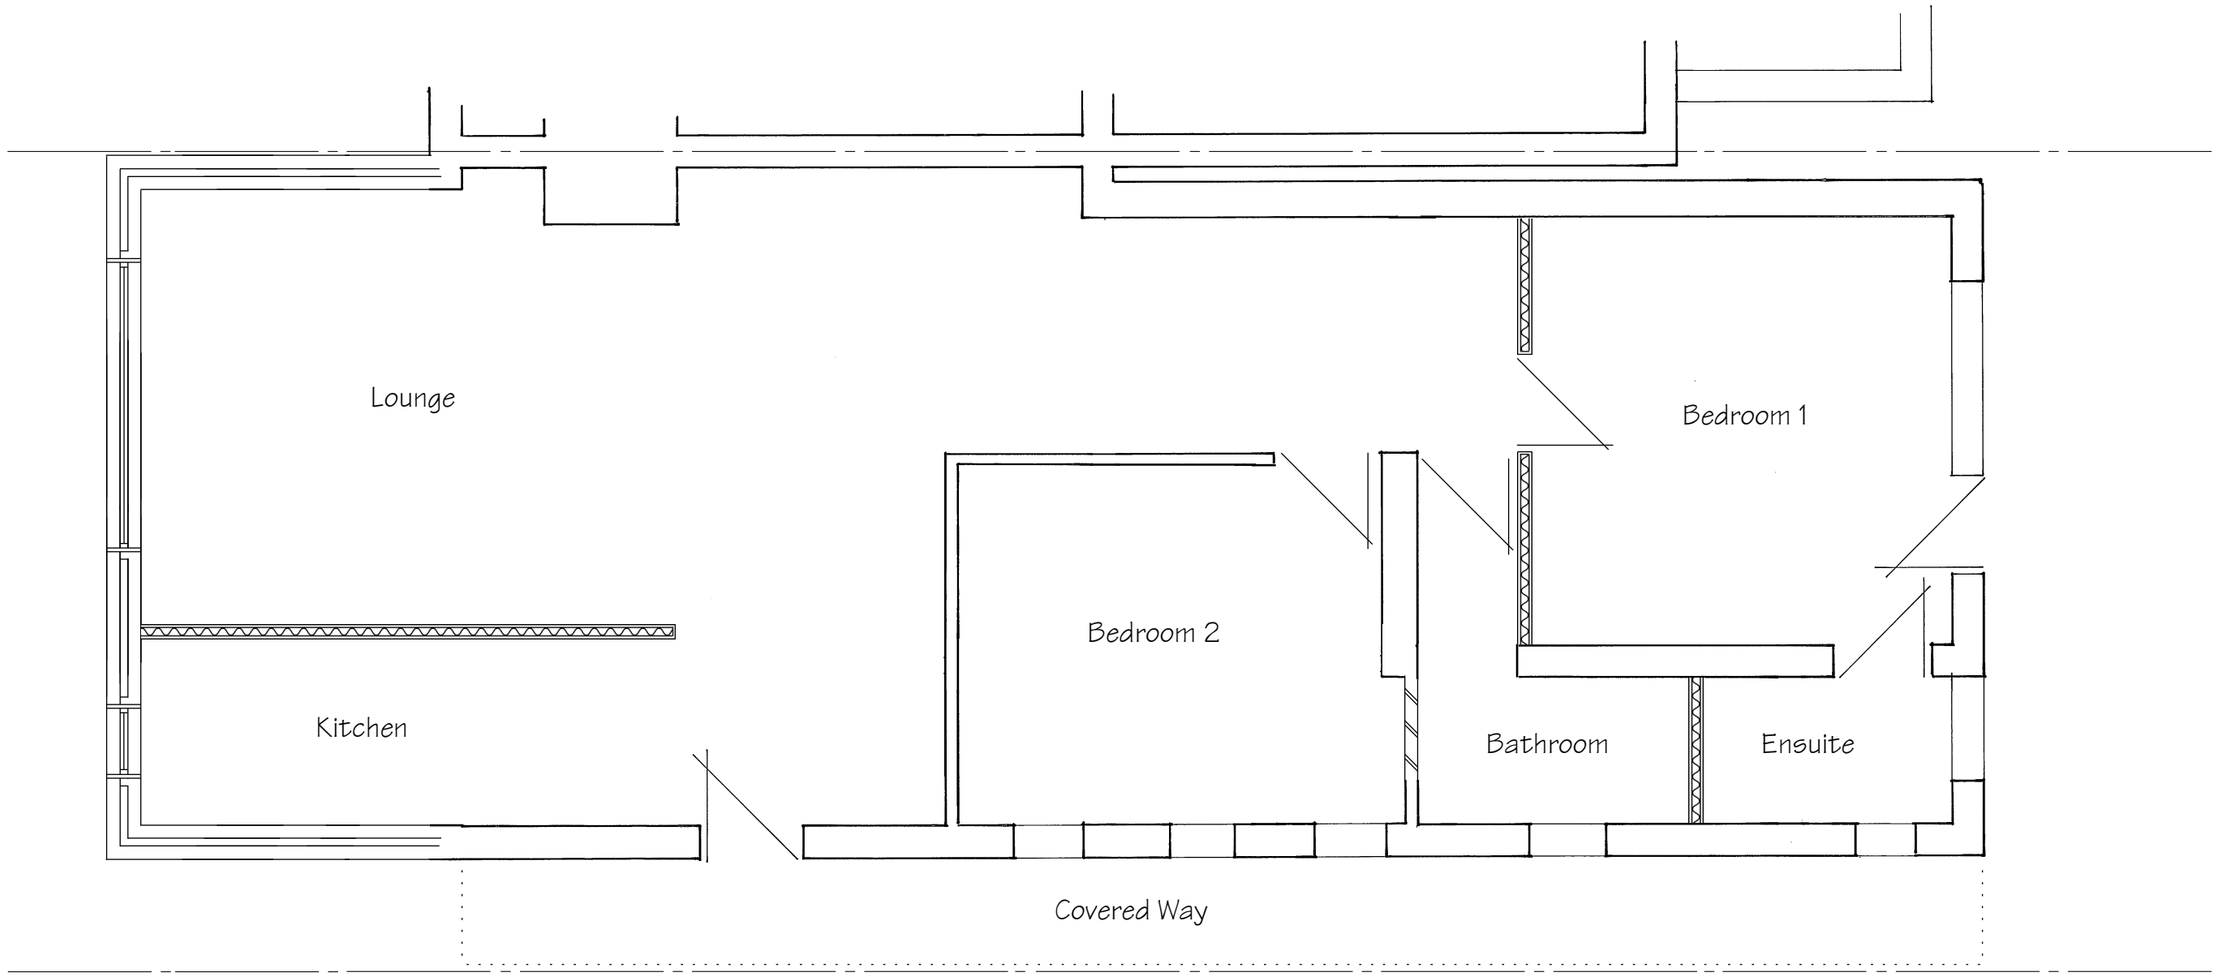

Proposed Ground Floor Plan

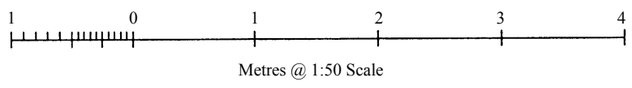

Proposed Alterations & Extension

8 Seafront Estate
Hayling Island

For Mrs N Barton

Scale - 1:50 at Page Size A3
Date - September 2015

Drawing No. 4355/2 - Rev A

These Plans have been prepared for the purpose of obtaining Planning Permission and/or Building Regulation Approval for the work shown thereon only and should not be used for any other purpose.

© These Plans remain the copyright of the architect and must not be copied or reproduced in any way without written permission with the exception of Local Authorities for Planning Purposes

Andrew R Dunks
BSc(Hons) MRICS CBuildE MCABE
Chartered Surveyor and Building Engineer
Unit 1, Basepoint, Waterberry Drive
Waterlooville, Hants, PO7 7TH
Tel: (023) 9225 3034
e-mail: plans@dunks.freeserve.co.uk

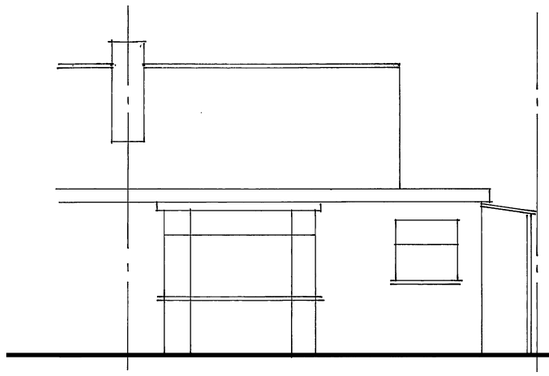

Existing East/Front Elevation

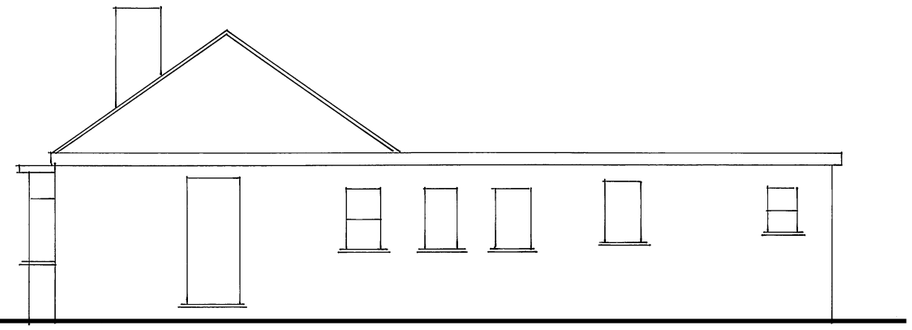

Existing North/Side Elevation

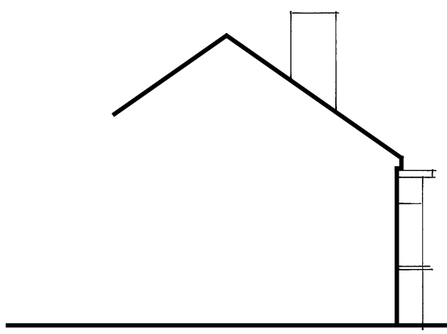

Existing South/Side Elevation

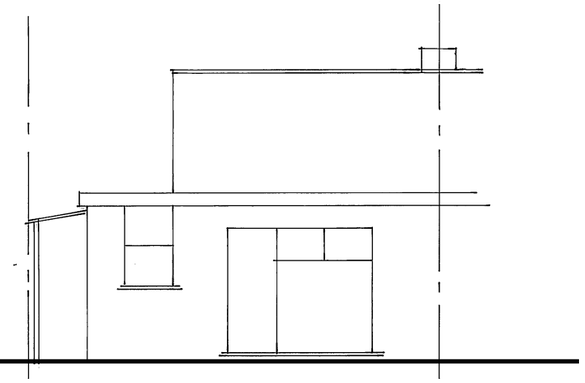

Existing West/Rear Elevation

These Plans have been prepared for the purpose of obtaining Planning Permission and/or Building Regulation Approval for the work shown thereon only and should not be used for any other purpose.

© These Plans remain the copyright of the architect and must not be copied or reproduced in any way without written permission with the exception of Local Authorities for Planning Purposes

Andrew R Dunks
BSc(Hons) MRICS CBuildE MCABE
Chartered Surveyor and Building Engineer
Unit 1, Basepoint, Waterberry Drive
Waterlooville, Hants, PO7 7TH
Tel: (023) 9225 3034
e-mail: plans@dunks.freeserve.co.uk

Proposed Alterations & Extension

8 Seafront Estate
Hayling Island

For Mrs N Barton

Scale - 1:100 at Page Size A3
Date - September 2015

Drawing No. 4355/3

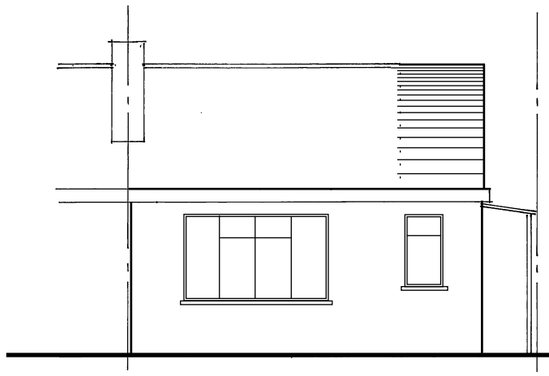

Proposed East/Front Elevation

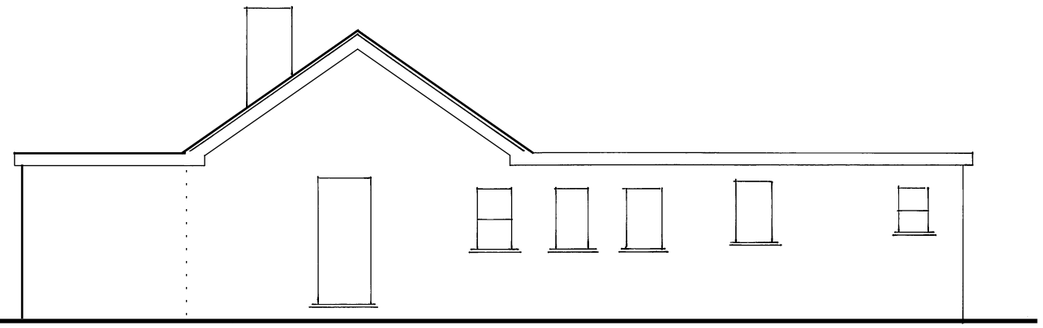

Proposed North/Side Elevation

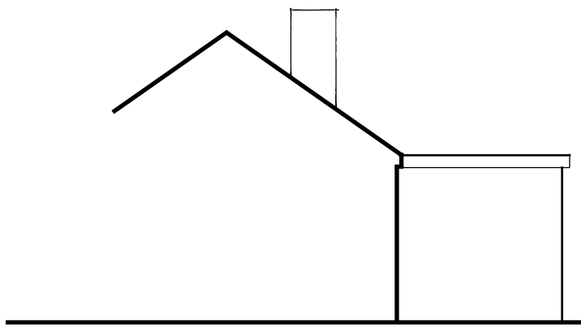

Proposed South/Side Elevation

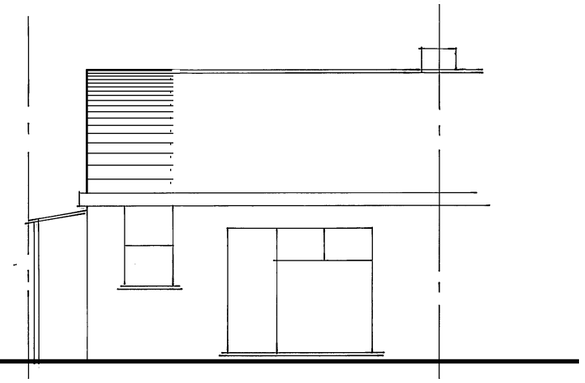

Proposed West/Rear Elevation

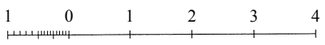

These Plans have been prepared for the purpose of obtaining Planning Permission and/or Building Regulation Approval for the work shown thereon only and should not be used for any other purpose.

© These Plans remain the copyright of the architect and must not be copied or reproduced in any way without written permission with the exception of Local Authorities for Planning Purposes

Andrew R Dunks
BSc(Hons) MRICS CBuildE MCABE
Chartered Surveyor and Building Engineer
Unit 1, Basepoint, Waterberry Drive
Waterlooville, Hants, PO7 7TH
Tel: (023) 9225 3034
e-mail: plans@dunks.freeserve.co.uk

Proposed Alterations & Extension

8 Seafront Estate
Hayling Island

For Mrs N Barton

Scale - 1:100 at Page Size A3
Date - September 2015

Drawing No. 4355/4

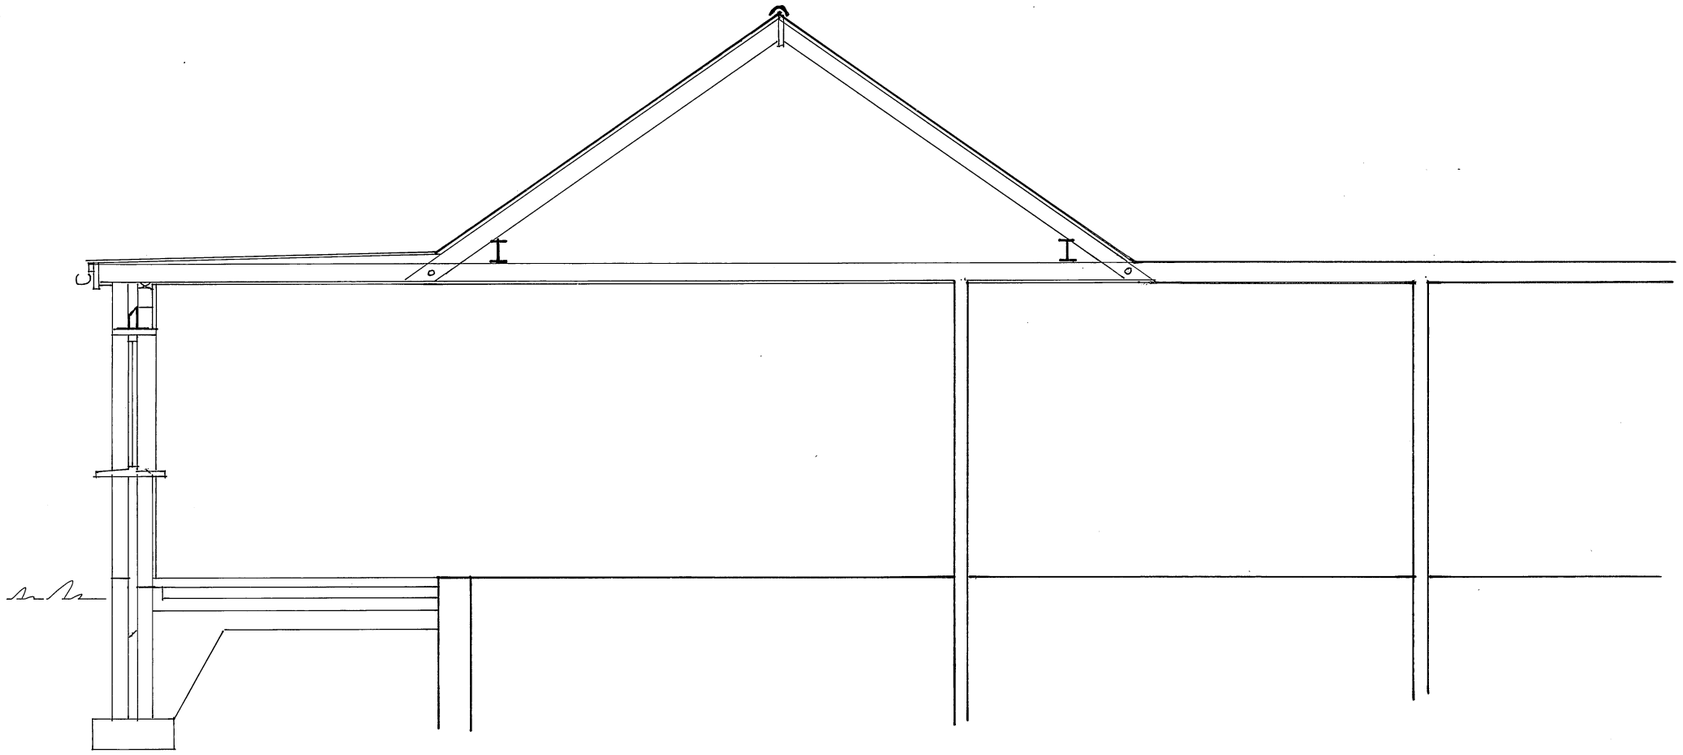

Cross-Section

These Plans have been prepared for the purpose of obtaining Planning Permission and/or Building Regulation Approval for the work shown thereon only and should not be used for any other purpose.

© These Plans remain the copyright of the architect and must not be copied or reproduced in any way without written permission with the exception of Local Authorities for Planning Purposes

Andrew R Dunks
BSc(Hons) MRICS CBuildE MCABE
Chartered Surveyor and Building Engineer
Unit 1, Basepoint, Waterberry Drive
Waterlooville, Hants, PO7 7TH
Tel: (023) 9225 3034
e-mail: plans@dunks.freeserve.co.uk

1 0 1 2 3 4
Metres @ 1:50 Scale

Proposed Alterations & Extension
8 Seafront Estate
Hayling Island
For Mrs N Barton
Scale - 1:50 at Page Size A3
Date - September 2015

Drawing No. 4355/5