


PROPOSED SIDE EXTENSION
20A ASTON ROAD
WATERLOOVILLE 1/100 @ A3

PROPOSED G FLOOR

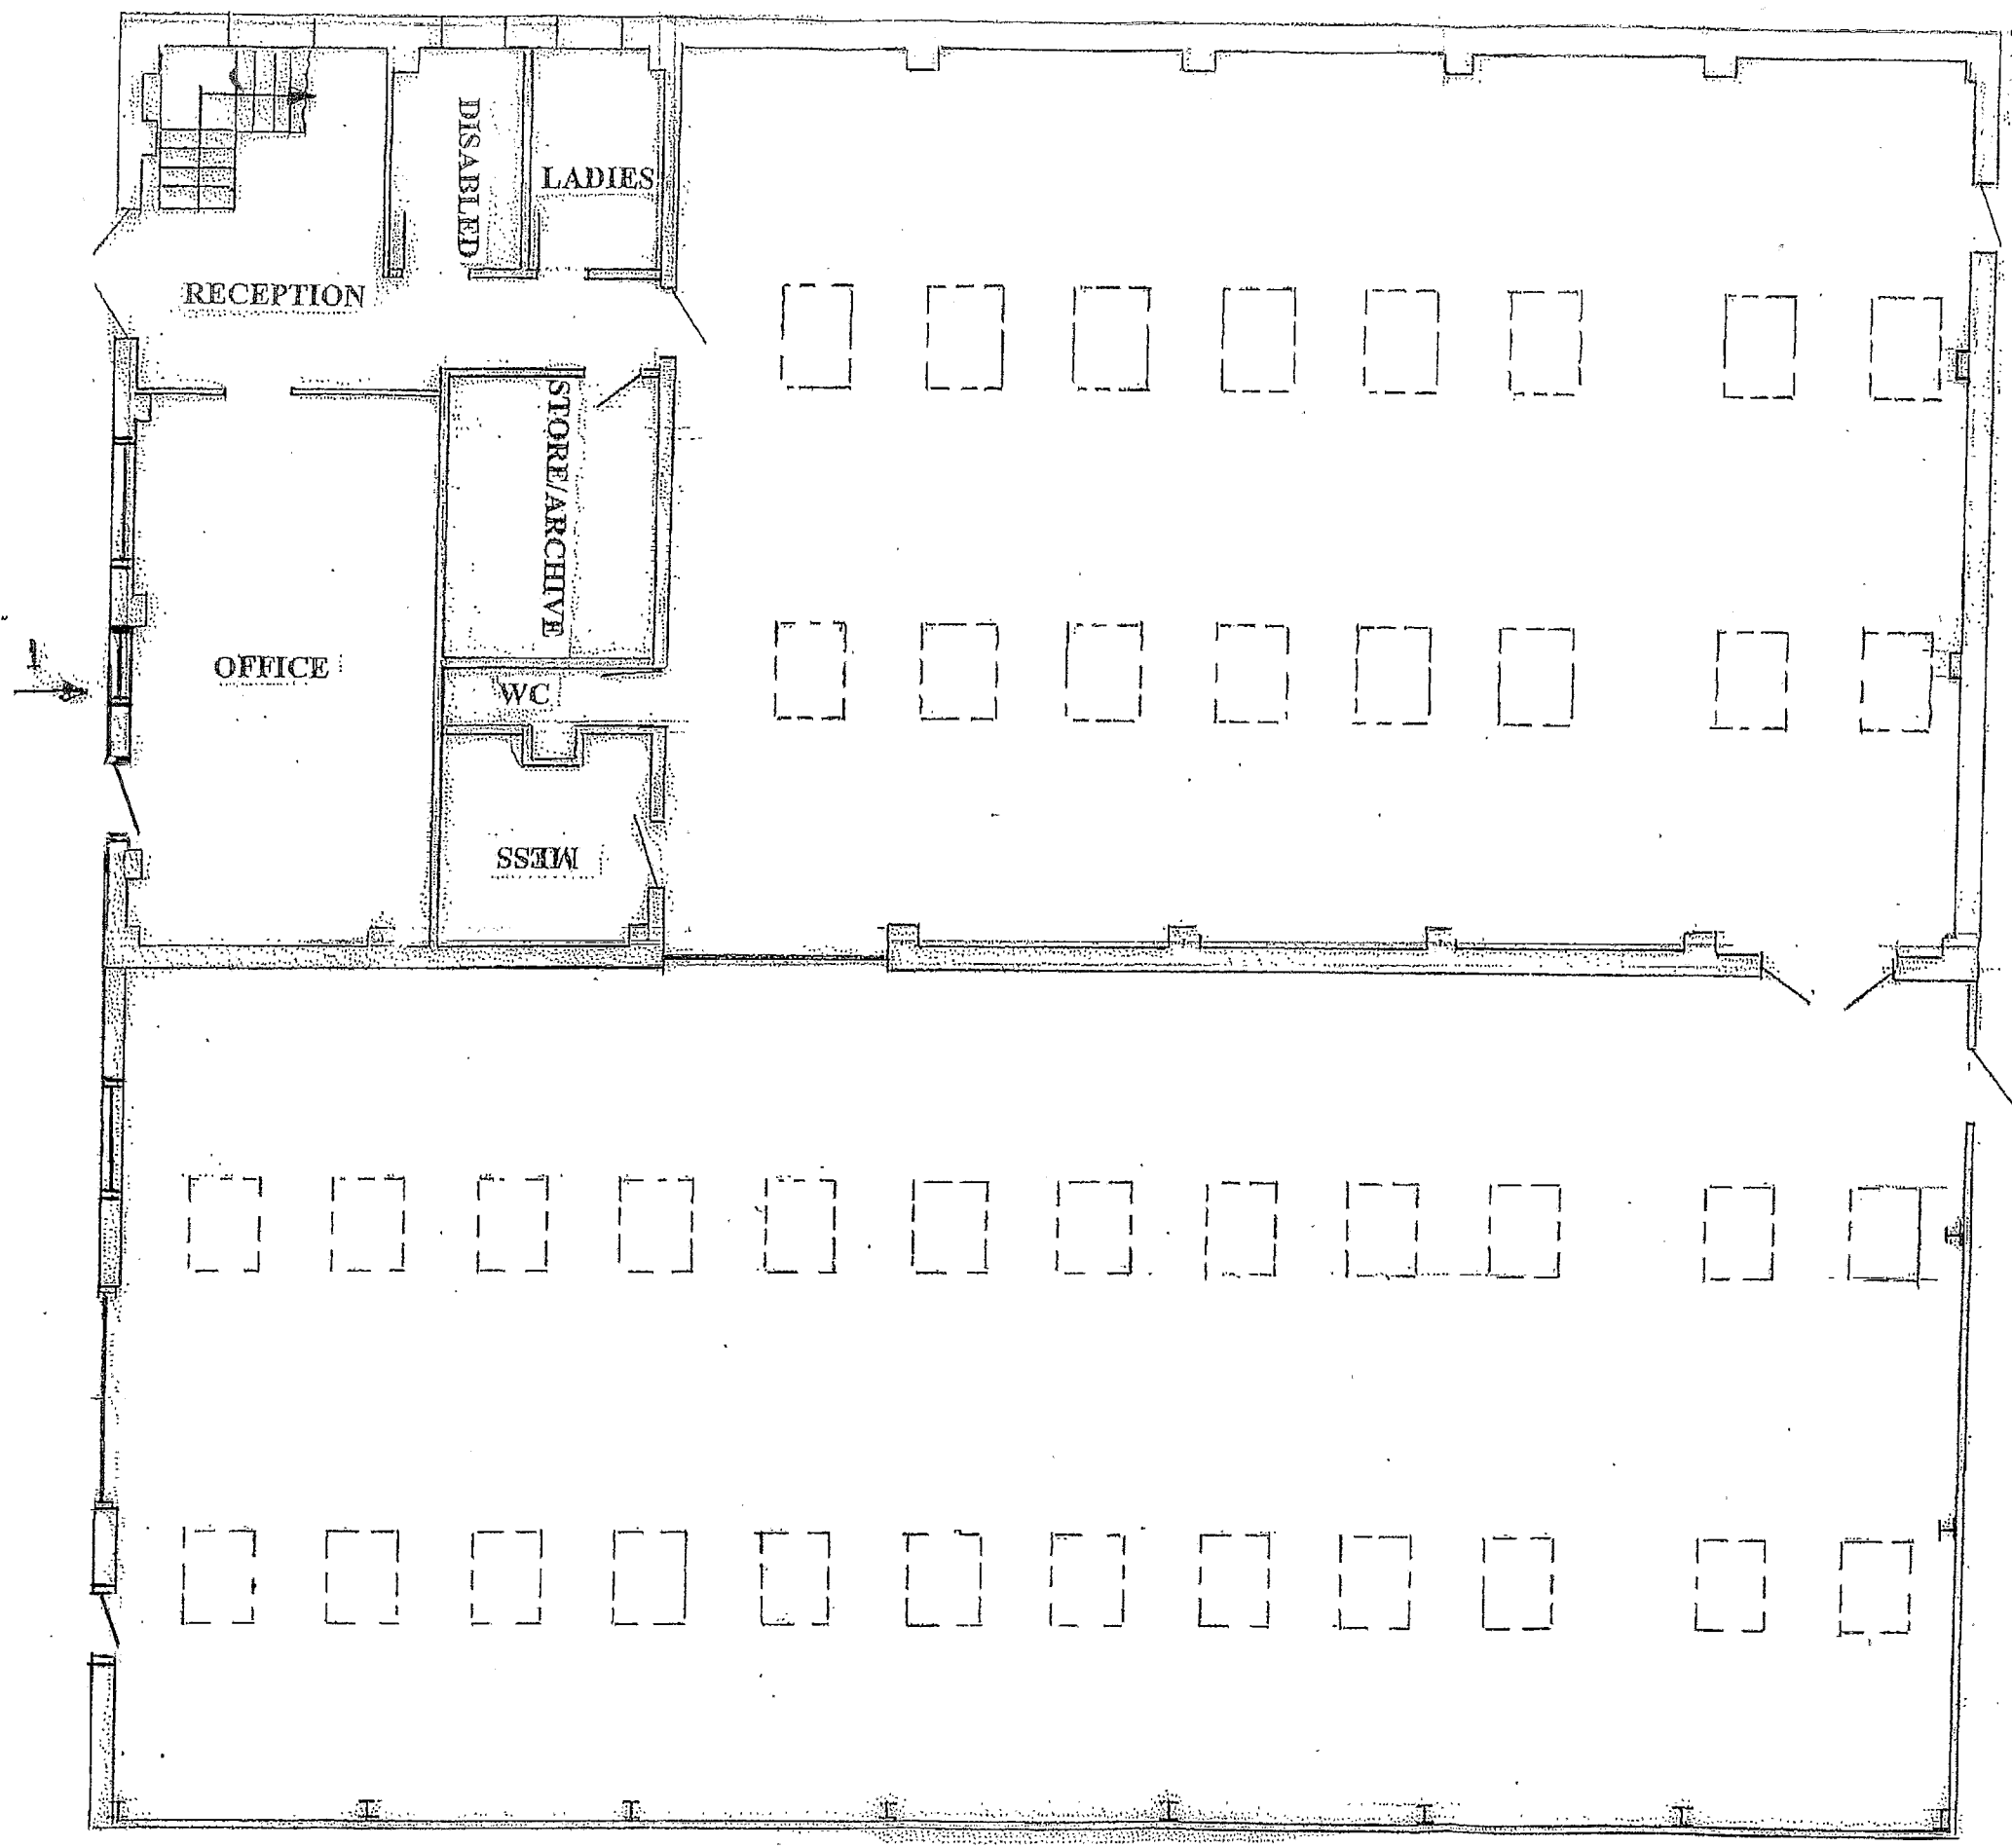

GROUND FLOOR

RECEIVED
31 AUG 2016
HBO Development Control