


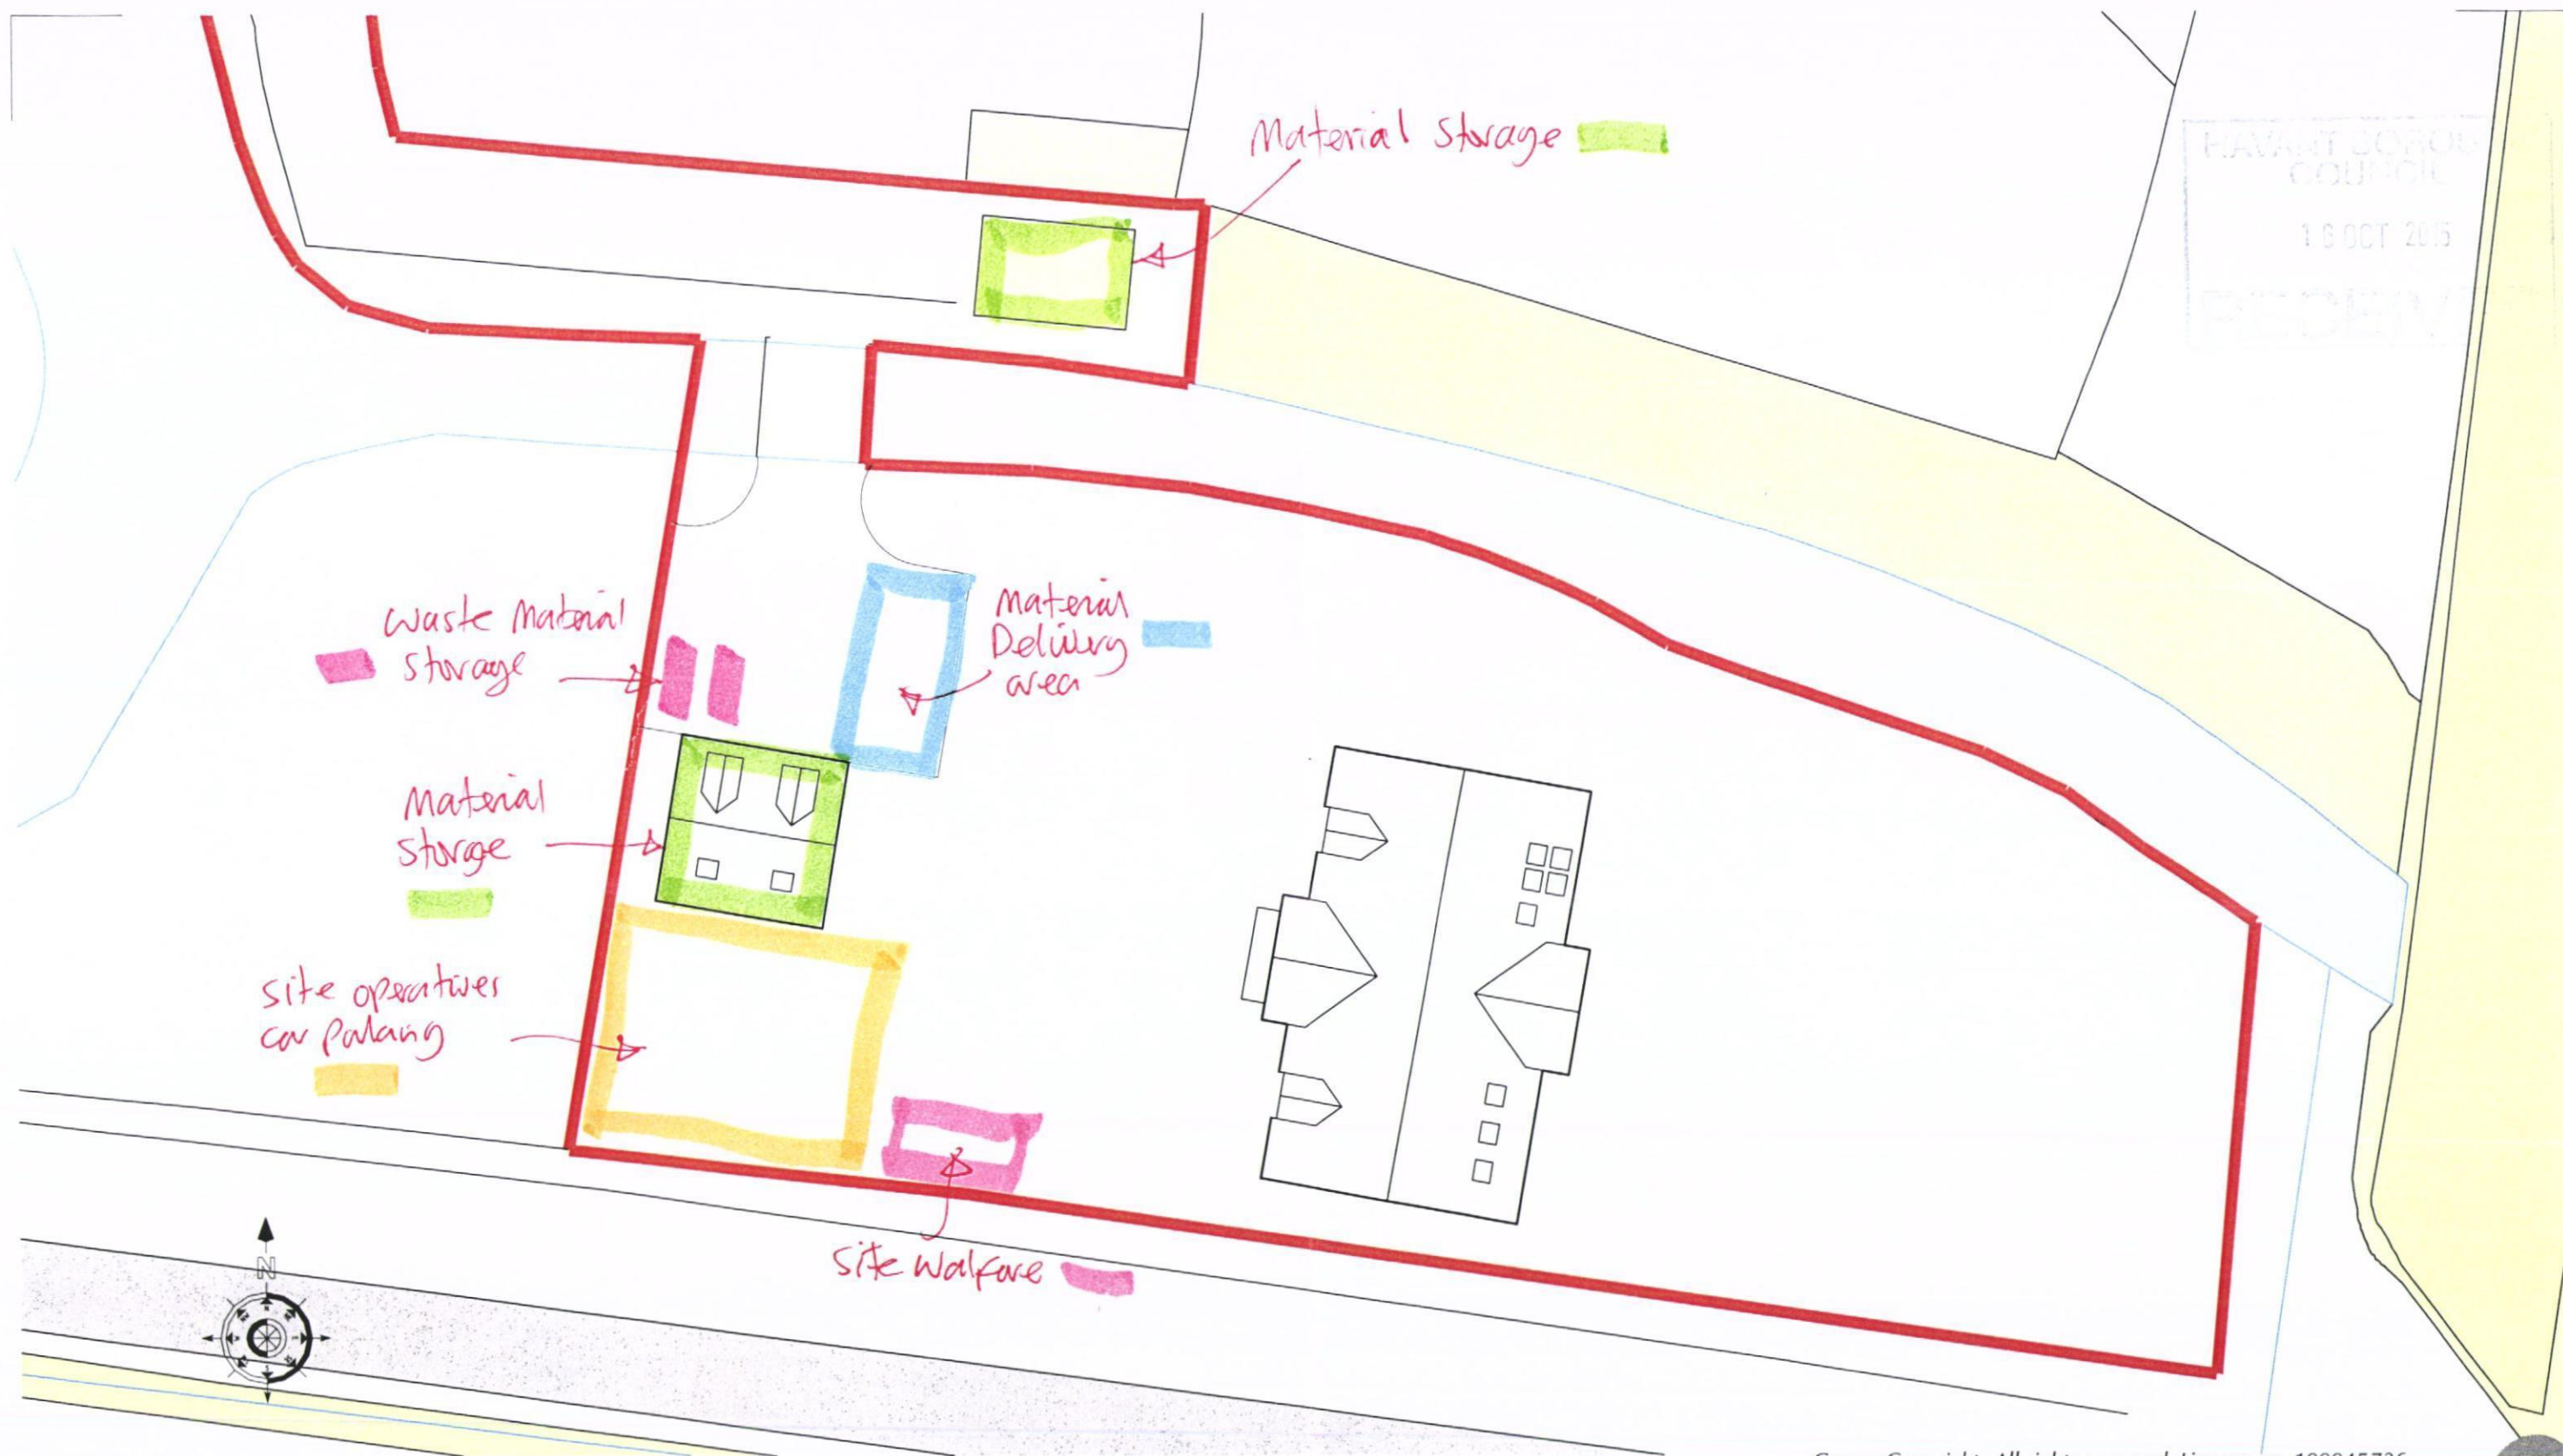

HAVANT BOROUGH COUNCIL
16 OCT 2015
RECEIVED

PROJECT
Proposed New Dwelling, 7 North Close Havant

CLIENT
S Bailey & F Askew

DRG TITLE
Site Set Up

PROJECT NO. **15012** DRAWING NO. **102** SCALE **1:500** REV

Crown Copyright. All rights reserved. License no. 100045736

Rev	DESCRIPTION	Dwn / Date	Chk / Date
This drawing is copyright and must not be disclosed to third parties without permission Scaled dimensions are not to be used for construction			

4 Queensgate
Queens Road
Fareham
Hampshire
PO16 0NW

Tel: 01329 288911
Fax: 01329 221913
E-mail: admin@m2architecture.com

m2
architecture
architectural technologist