




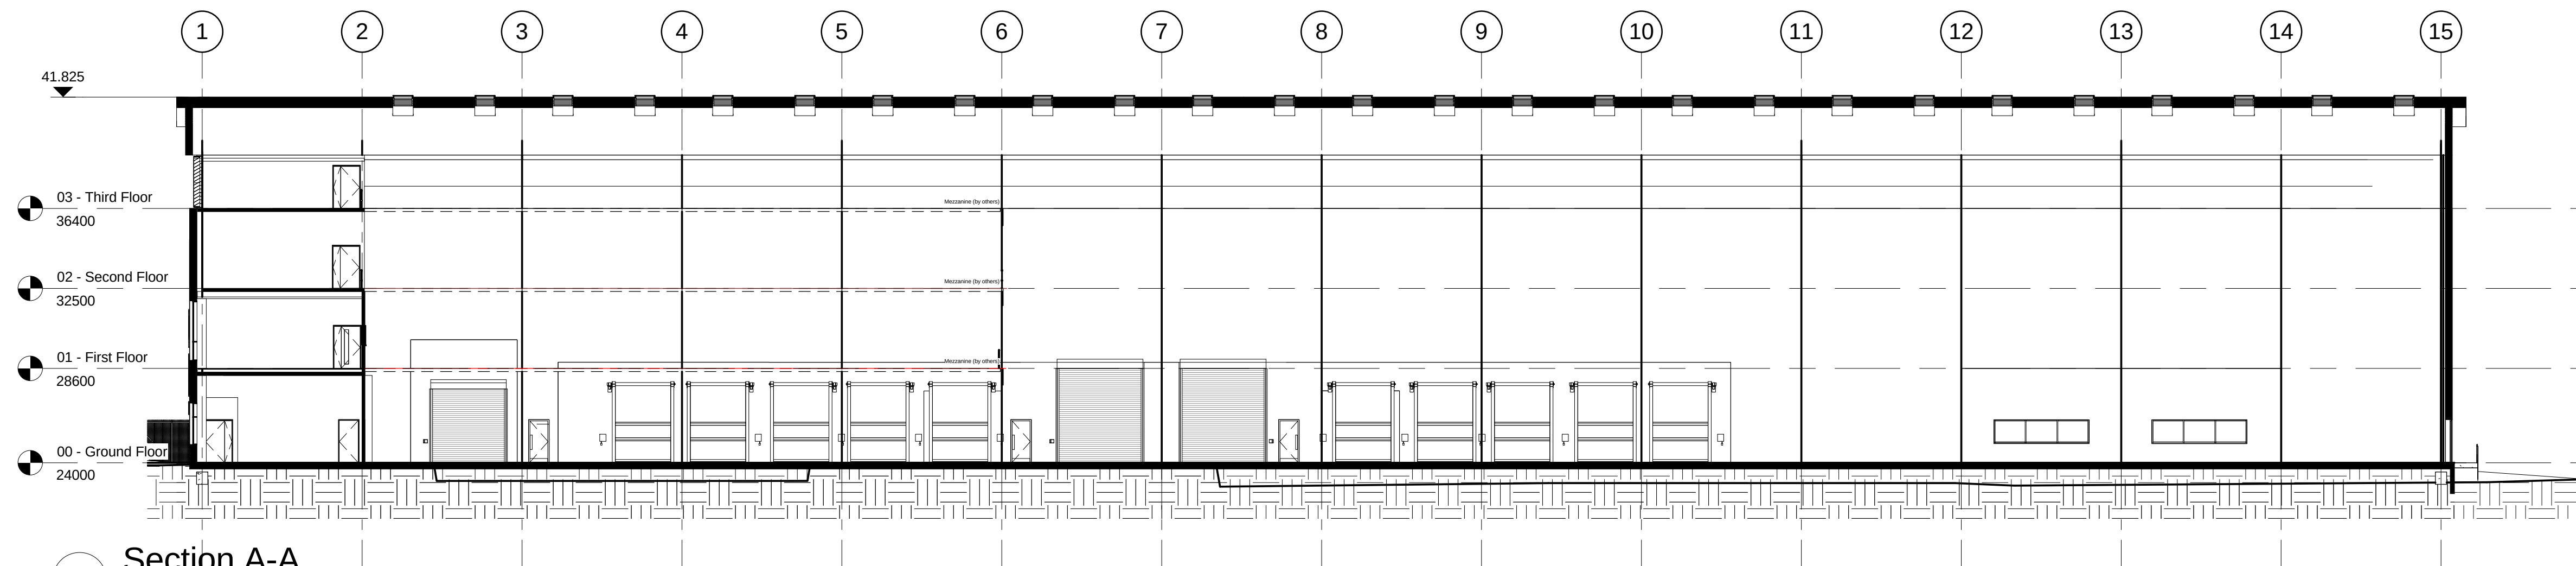


A Section A-A
1 : 200

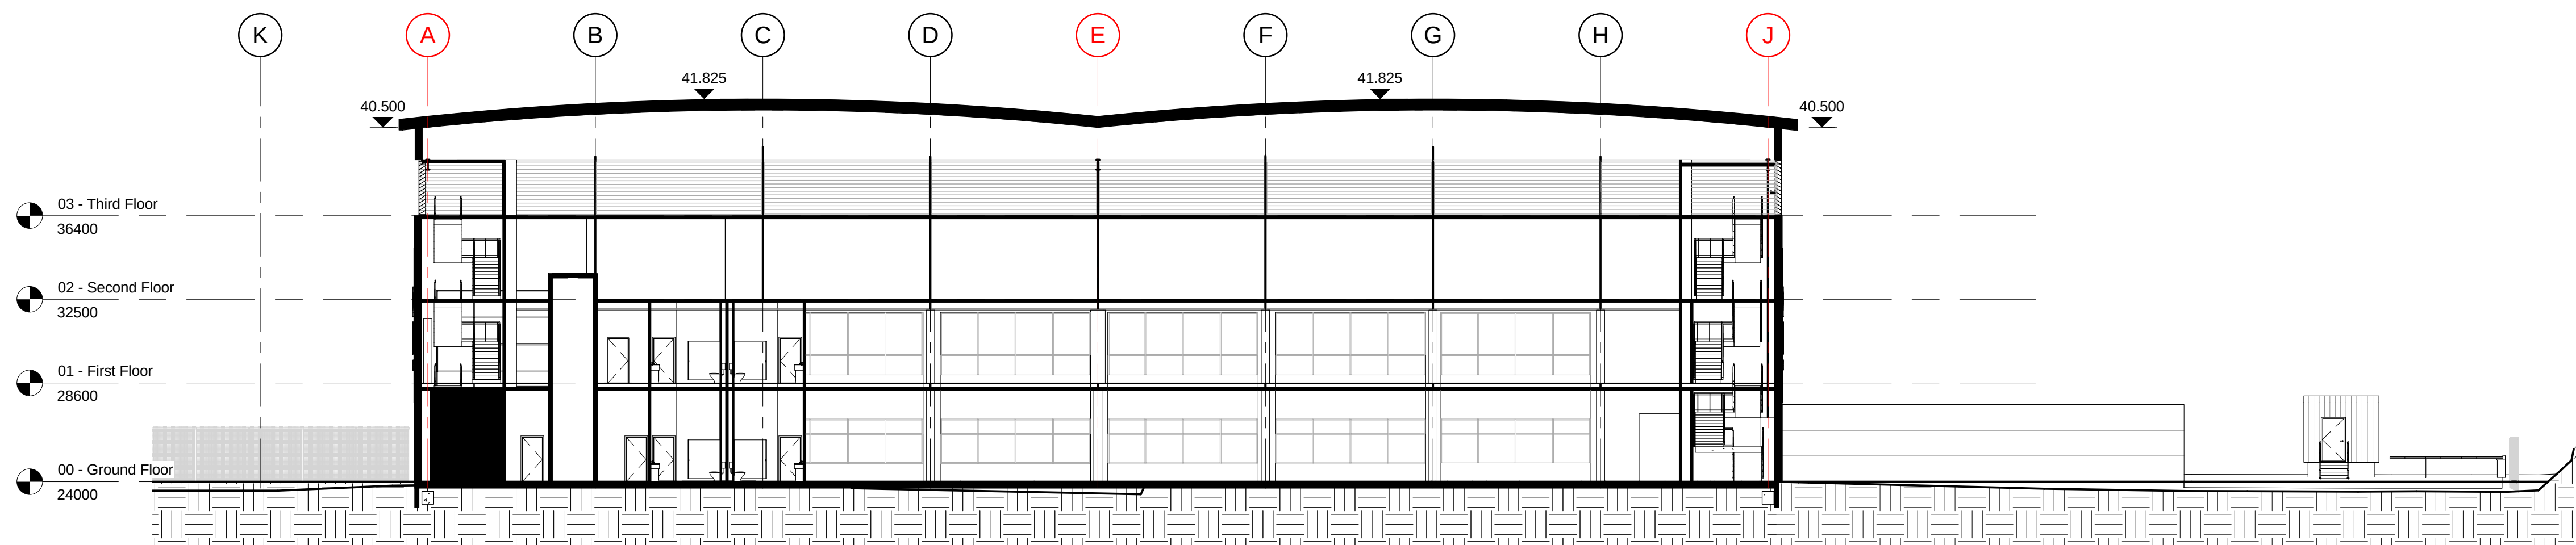

1 Section B-B
1 : 200

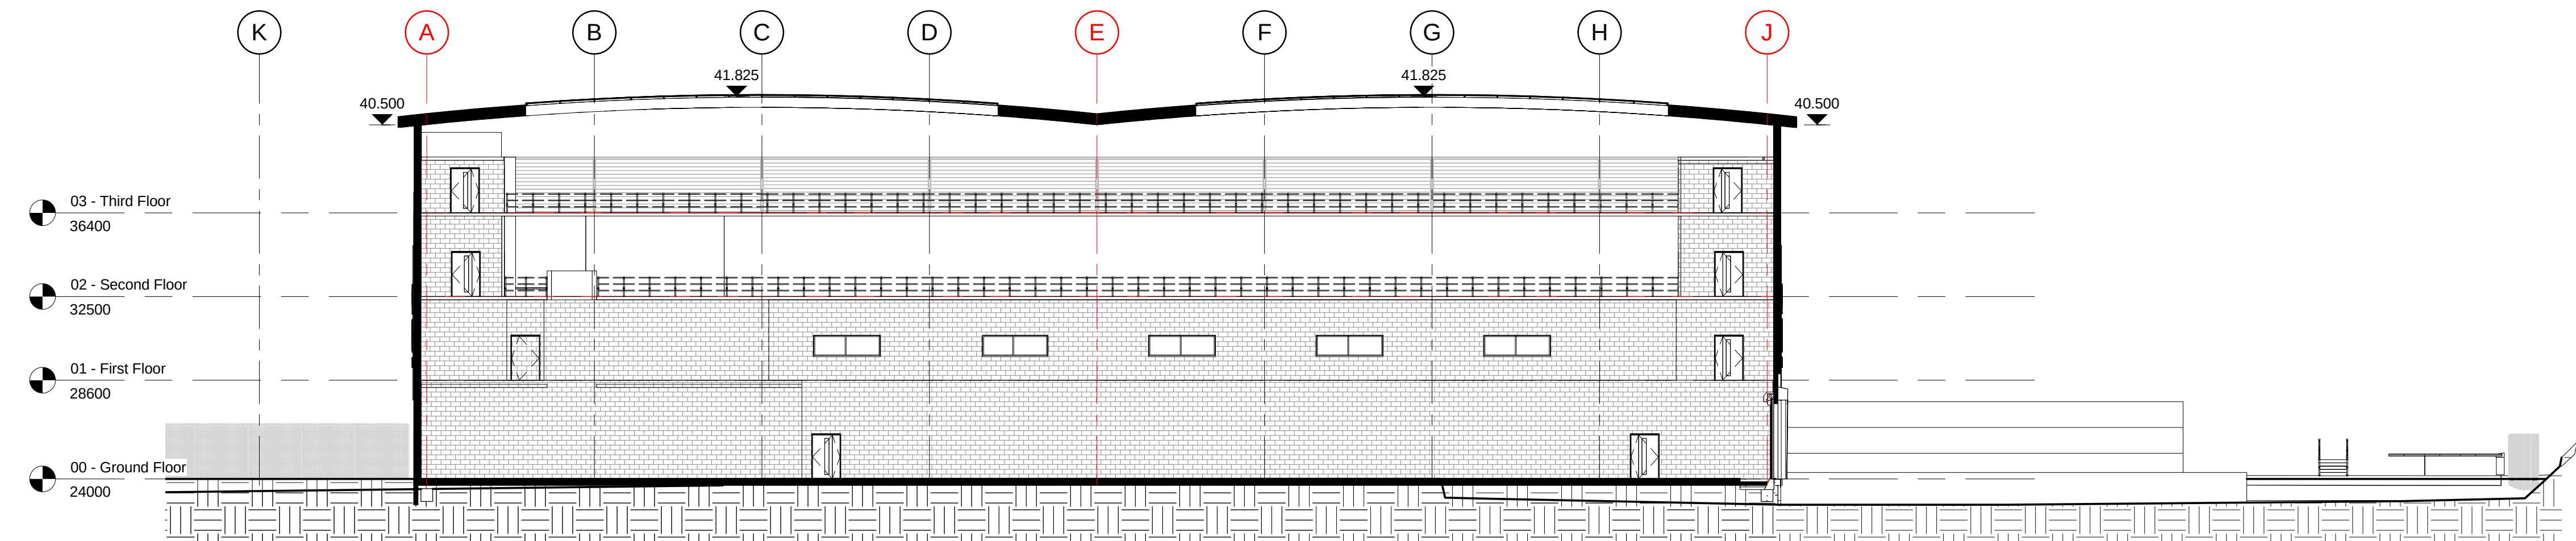

2 Section C-C
1 : 200

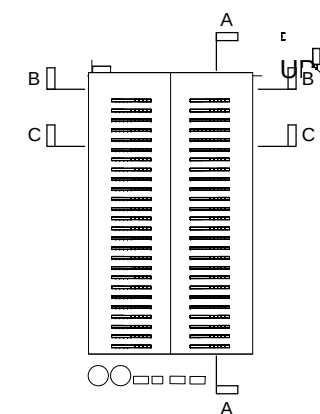

project B8 Warehouse, Plot 2
Dunsbury Hill Farm

title Proposed Sections -
Portsmouth CC Cat. B

scale	As indicated @ A1	drawn	JW	BAM job no.	4487	drp. status	S2
date	31/07/15	checked	SL	project code	DHF- BAMD- Z2- XX- DR- A-	number	13001 P3
originator	zone	level	type	role	number	rev.	

P3	JR	SL	23.09.15	Building relocated to provide perimeter access for fire vehicle
P2	JR	SL	28.08.15	Issued for pre-planning review
rev	by	chkd	date	description