


PROPOSED REAR ADDITION
26, FISHERY LANE, HAYLING ISLAND, HANTS.
FOR MS K. HORN.

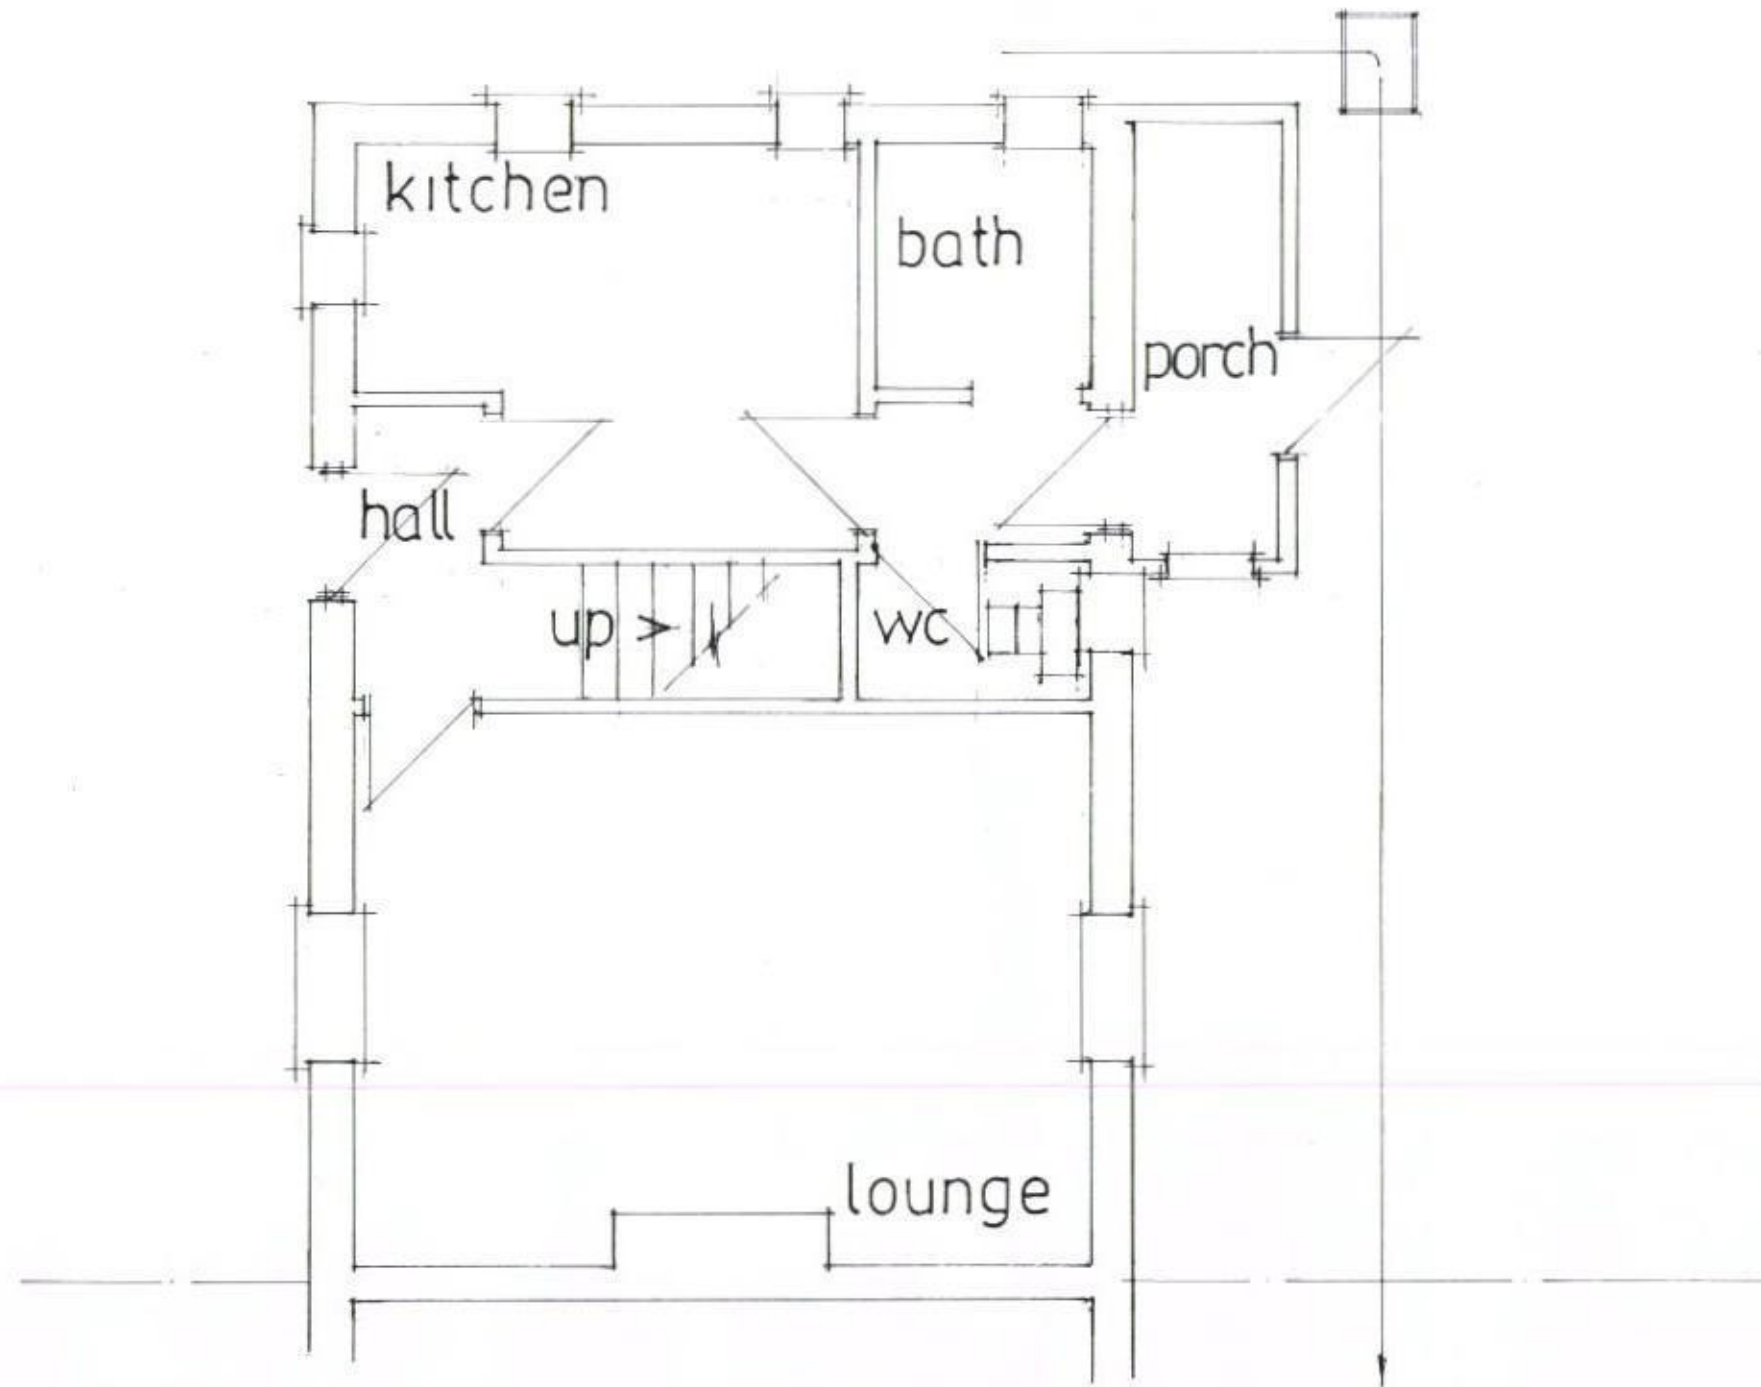

date may 15
scale 1:50

EXISTING GROUND FLOOR

PETER J. WALKER MRICS
CHARTERED SURVEYOR
182 SEAFRONT, HAYLING ISLAND, HANTS
PO11 9 AN

TEL: 02392467571