



PHYSICAL SCALE IN METERS @ 1:1250

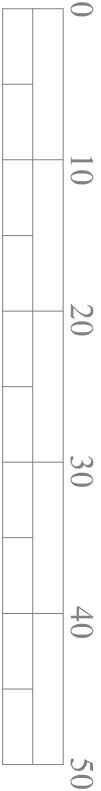


PHYSICAL SCALE IN METERS @ 1:500

NOTES:
This drawing has been produced solely for PLANNING/DESIGN.
Do not Scale from this Drawing except for planning purposes.
Any drainage shown is presumed and to be checked on site
before commencement of works.
This drawing is the copyright of MF Designs Ltd.

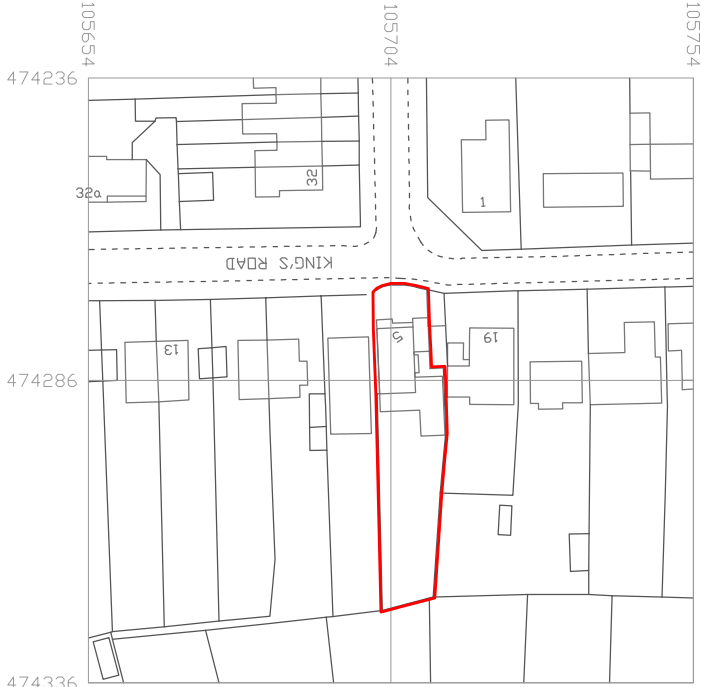

Produced on 29 November 2016 from the Ordnance Survey National Geographic Database and incorporating surveyed revision available at this date.
This map shows the area bounded by 474236,105654 474236,105754 474336,105754 474336,105654
Reproduction in whole or part is prohibited without the prior permission of Ordnance Survey.
Crown copyright 2016. Supplied by copyright trading as UrbanImages.com a licensed Ordnance Survey partner (00054135).
Data licensed for 1 year, expiring 29 November 2017. Unique plan reference YB/27173/174876

Location

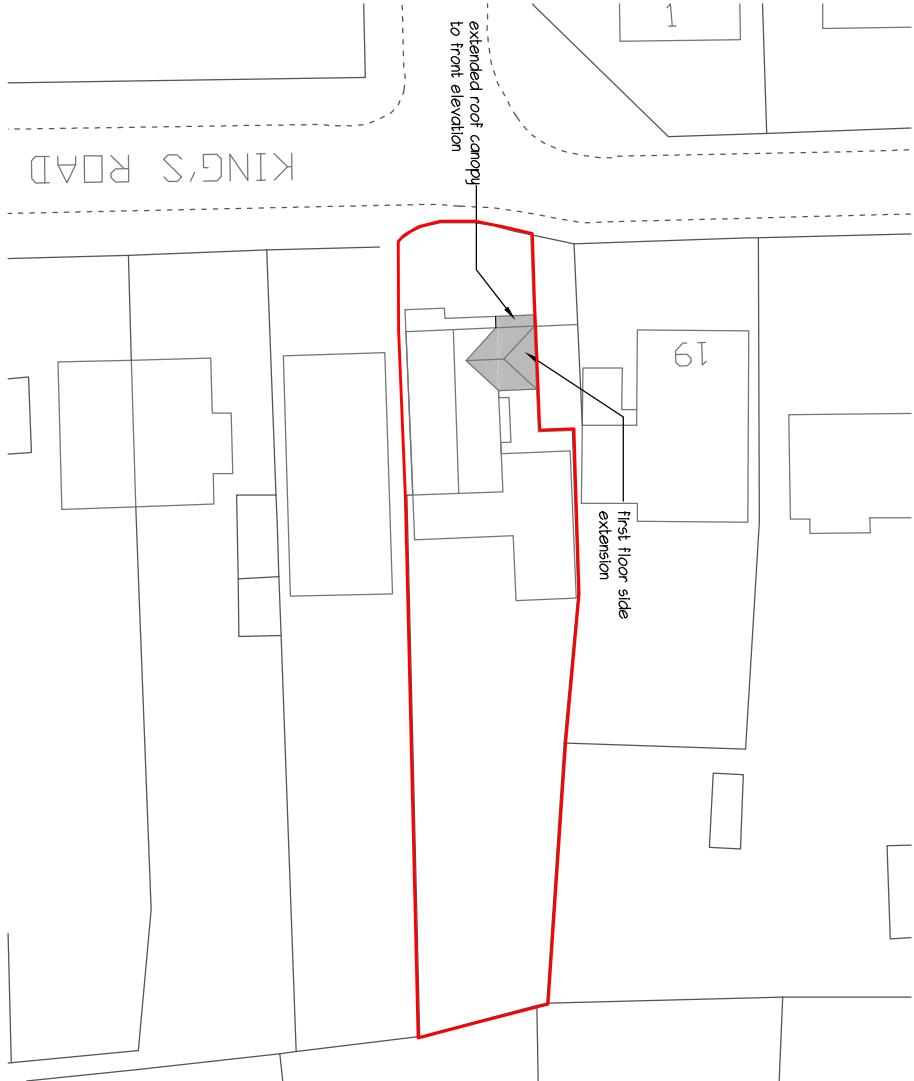

Block



mf designs ltd
Chartered Architects



52 King Street • Emsworth • Hampshire • PO10 7AZ
Director: Martin Farrer RIBA • Co Registration No.4507379

Uff 01243 377766
e admin@mfdesigns.org.uk

Date: Nov 2016
Scale: 1:1250/500

Job No: 3166
Drg No: P_02