


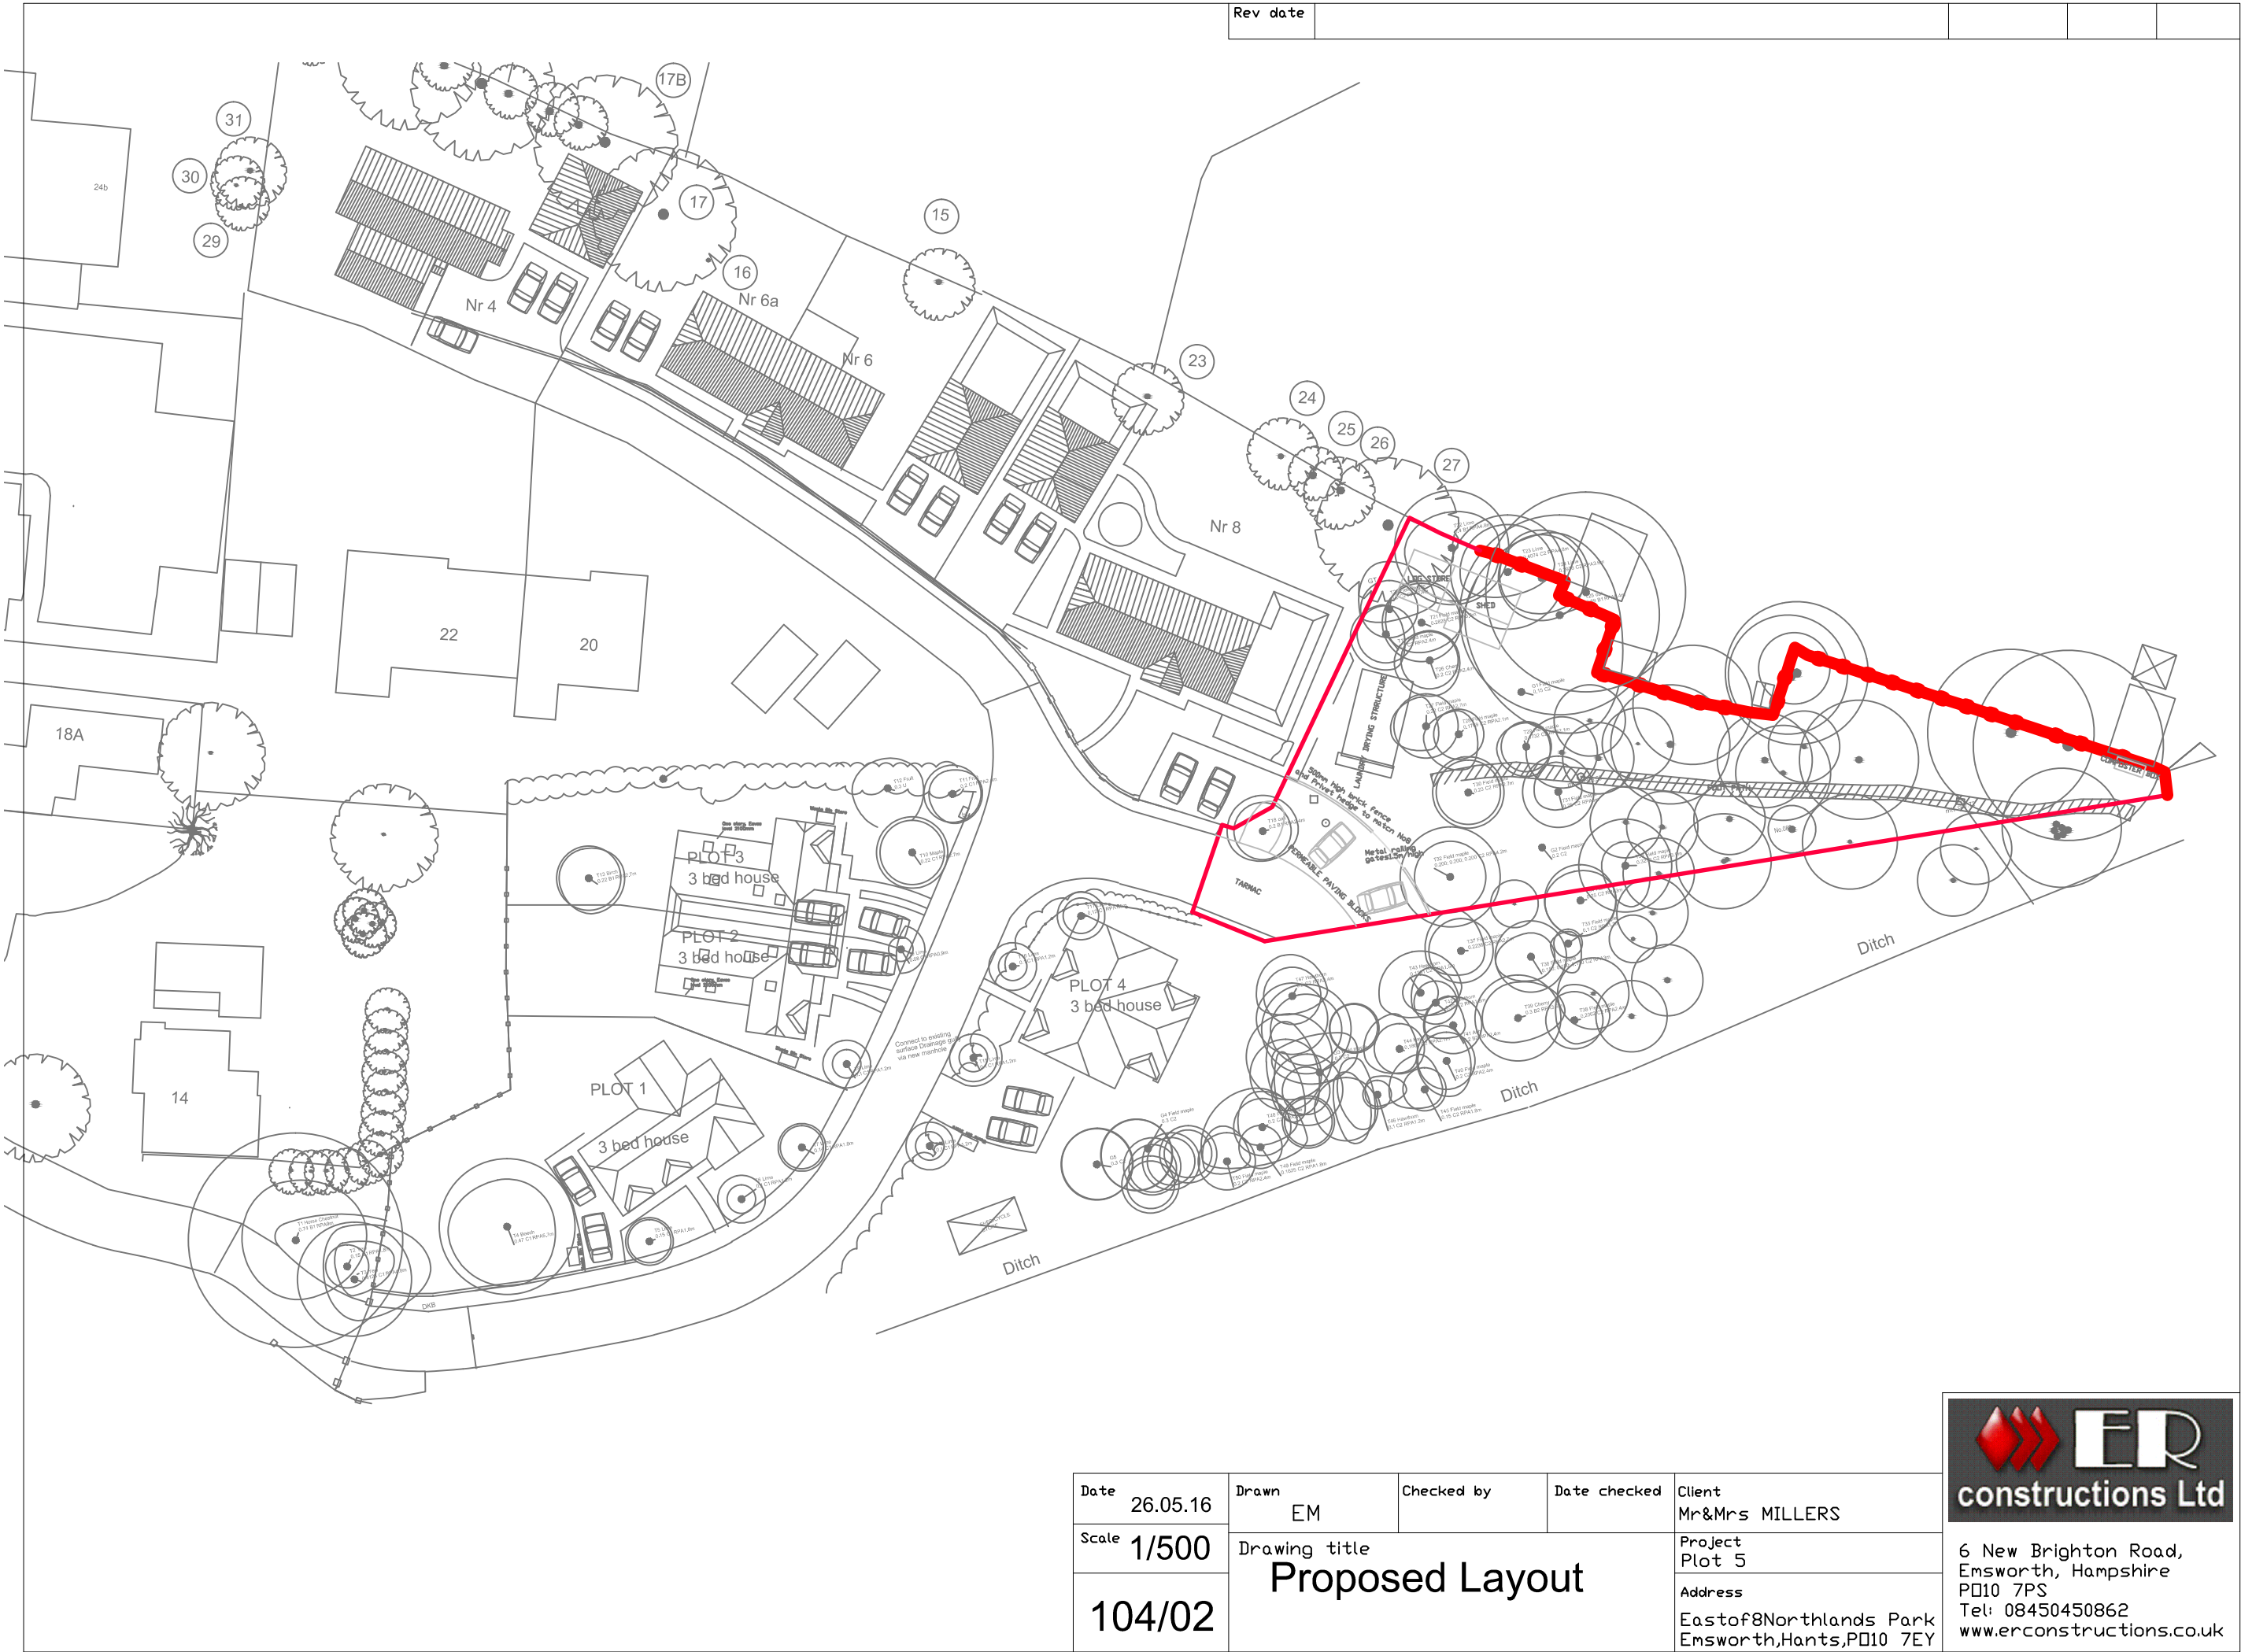

Date 26.05.16

Drawn EM

Checked by

Date checked

Client Mr&Mrs MILLERS

Scale 1/500

Drawing title
Proposed Layout

Project
Plot 5

Address
Eastof8Northlands Park
Emsworth,Hants,PO10 7EY



6 New Brighton Road,
Emsworth, Hampshire
PO10 7PS
Tel: 08450450862
www.erconstructions.co.uk