


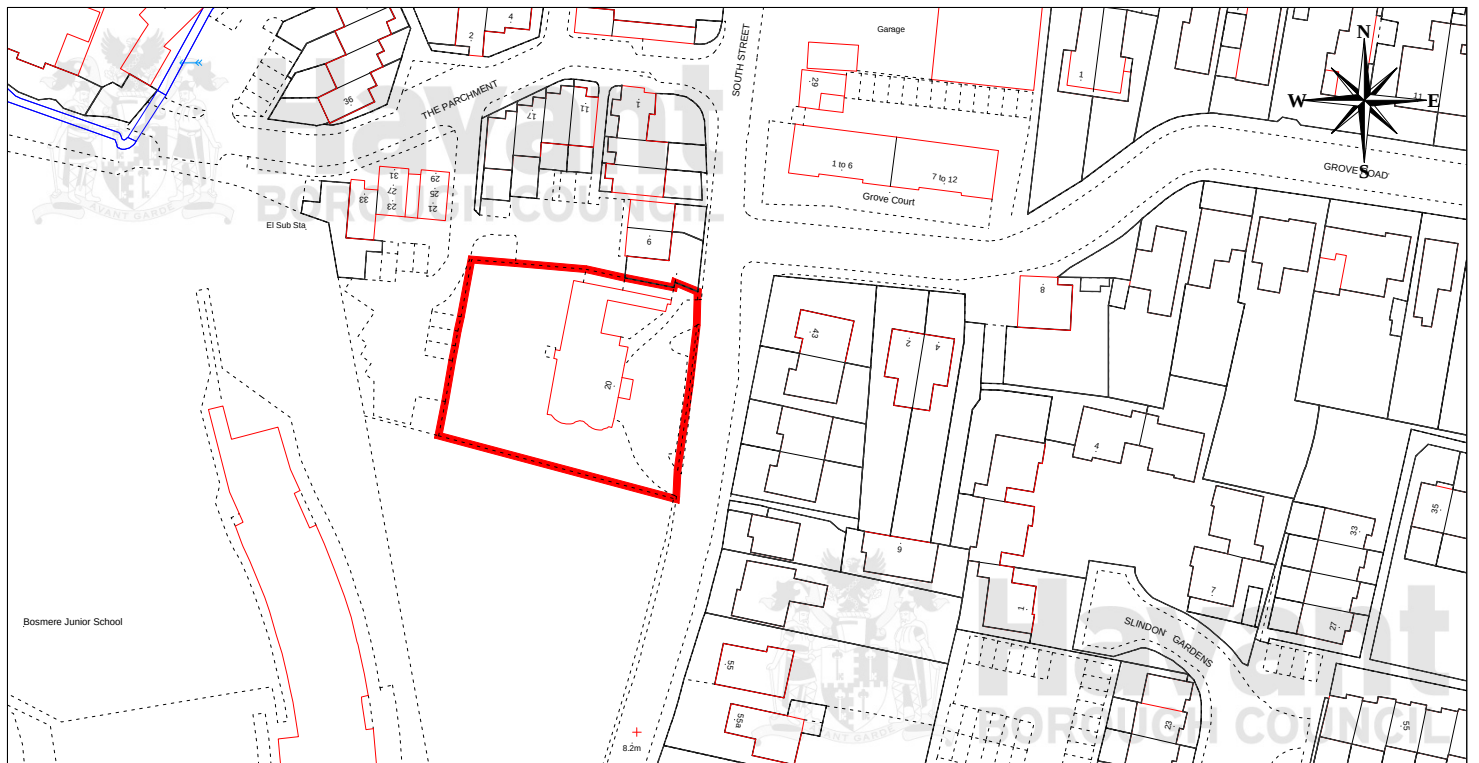

	Title:	Drawn By: SB
Civic Offices, Civic Centre Road, Havant, Hampshire PO9 2AX t: 023 9247 4174		Scale: 1:1000
 Havant BOROUGH COUNCIL	Hall Place, 20 South Street	Drawing No: 10/6 Cleaner, Safer, More Prosperous
Reproduced from the Ordnance Survey Digital Data with the permission of the Controller of HMSO, Crown Copyright Reserved 2008. Licence No LA100019217		