



Scale		Date	
1:200@A2		APRIL 15	
Project no.	Sequential	Bkgy/Floor	Detail
KAD	11	A	EX
Rev			
		.	

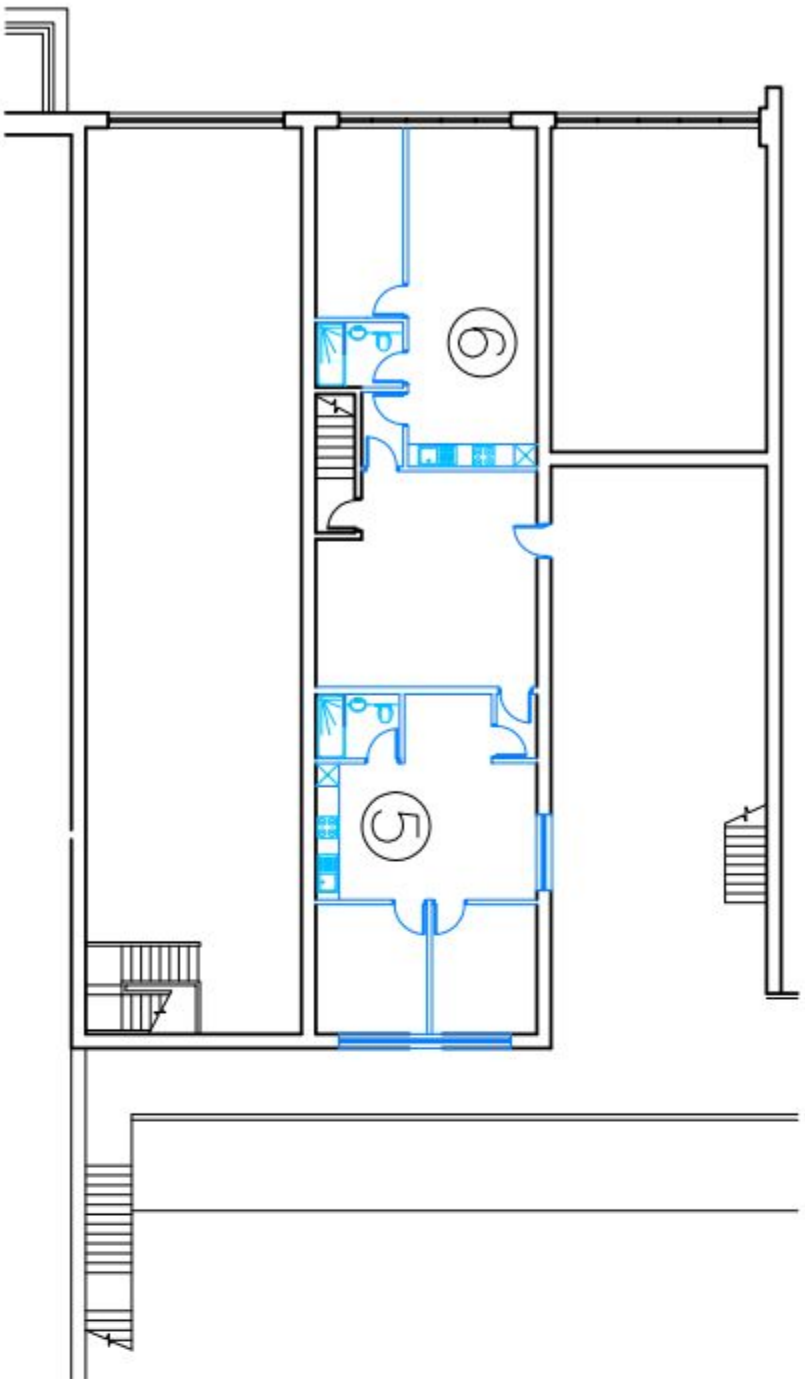


PROPOSED FIRST FLOOR

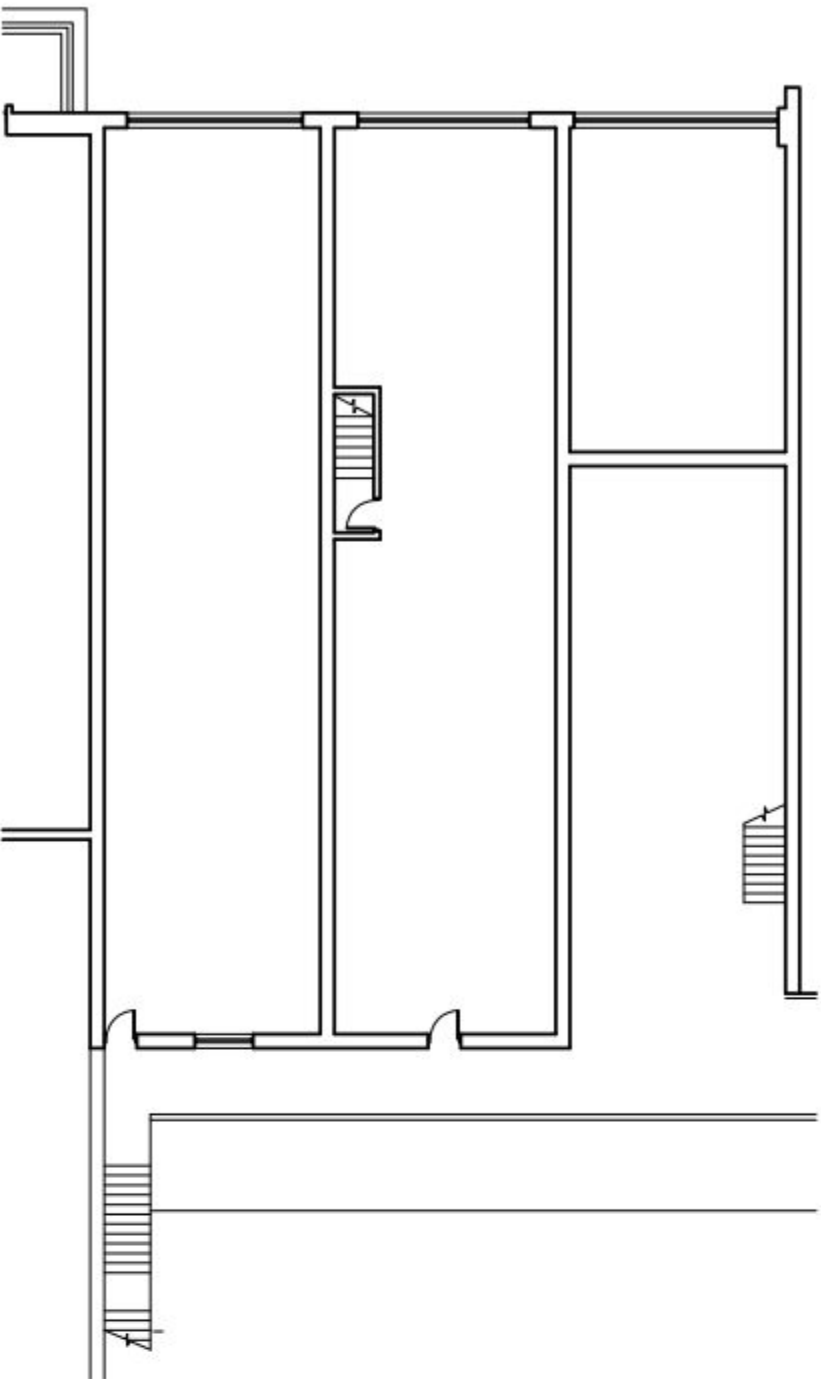


EXISTING FIRST FLOOR


SUPERSEE

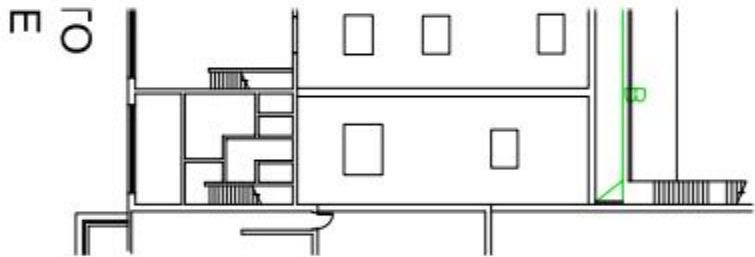

A - EXISTING ELEVATION

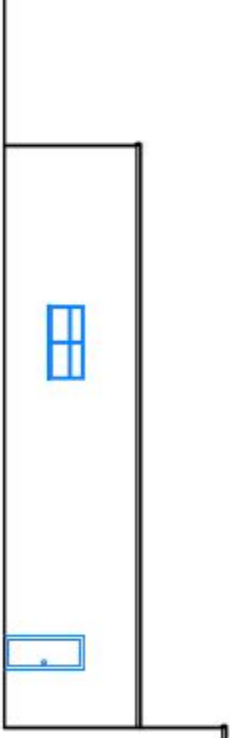


A - PROPOSED ELEVATION

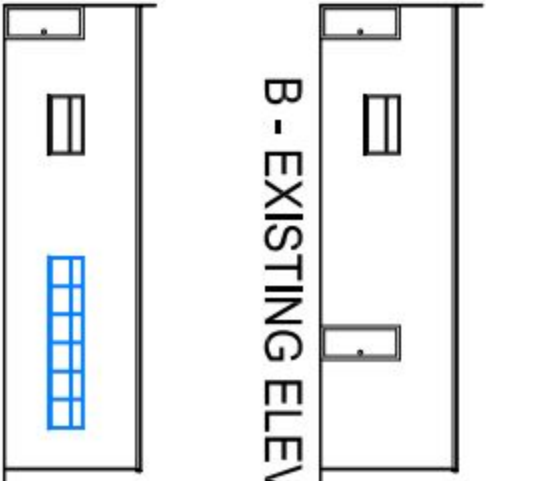


B - EXISTING ELEVATION



B - PROPOSED ELEVATION

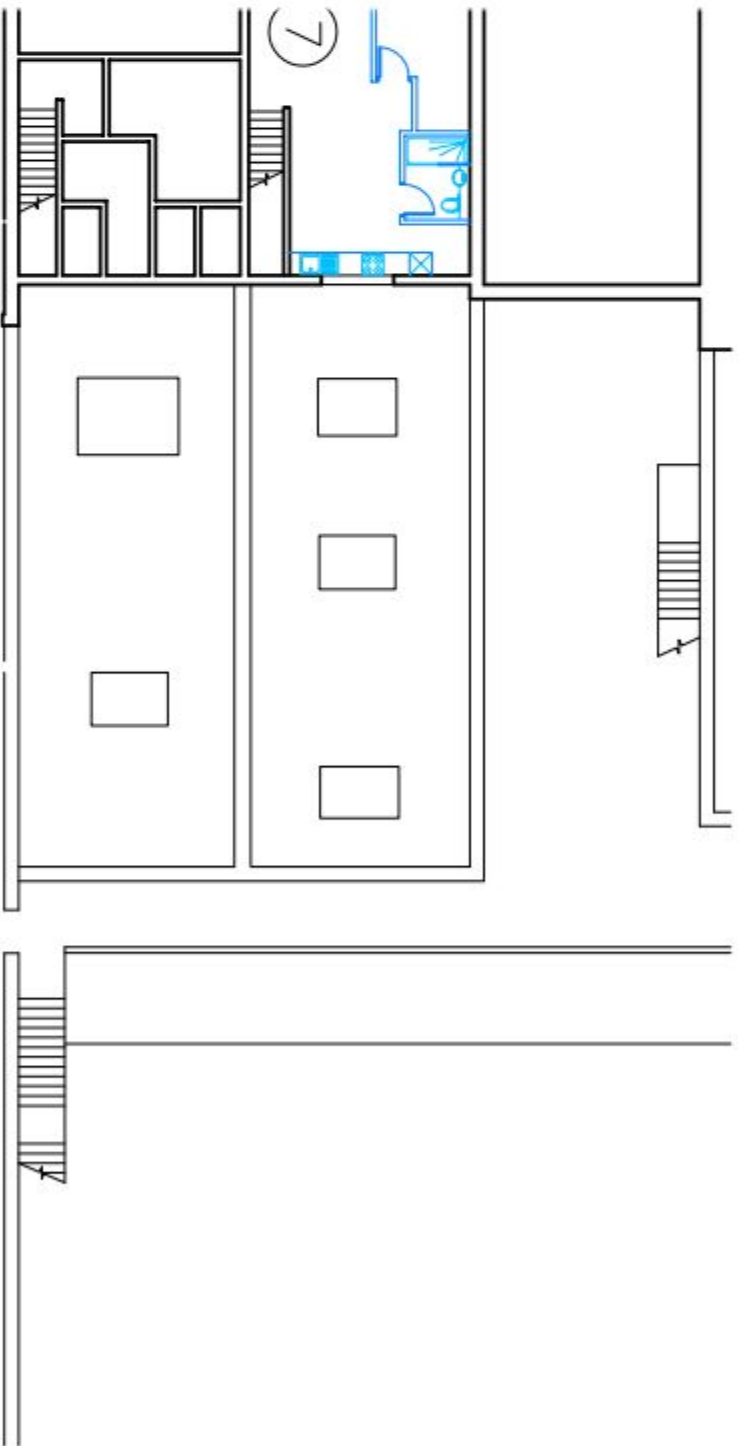

PROPOSED SECOND FLOOR

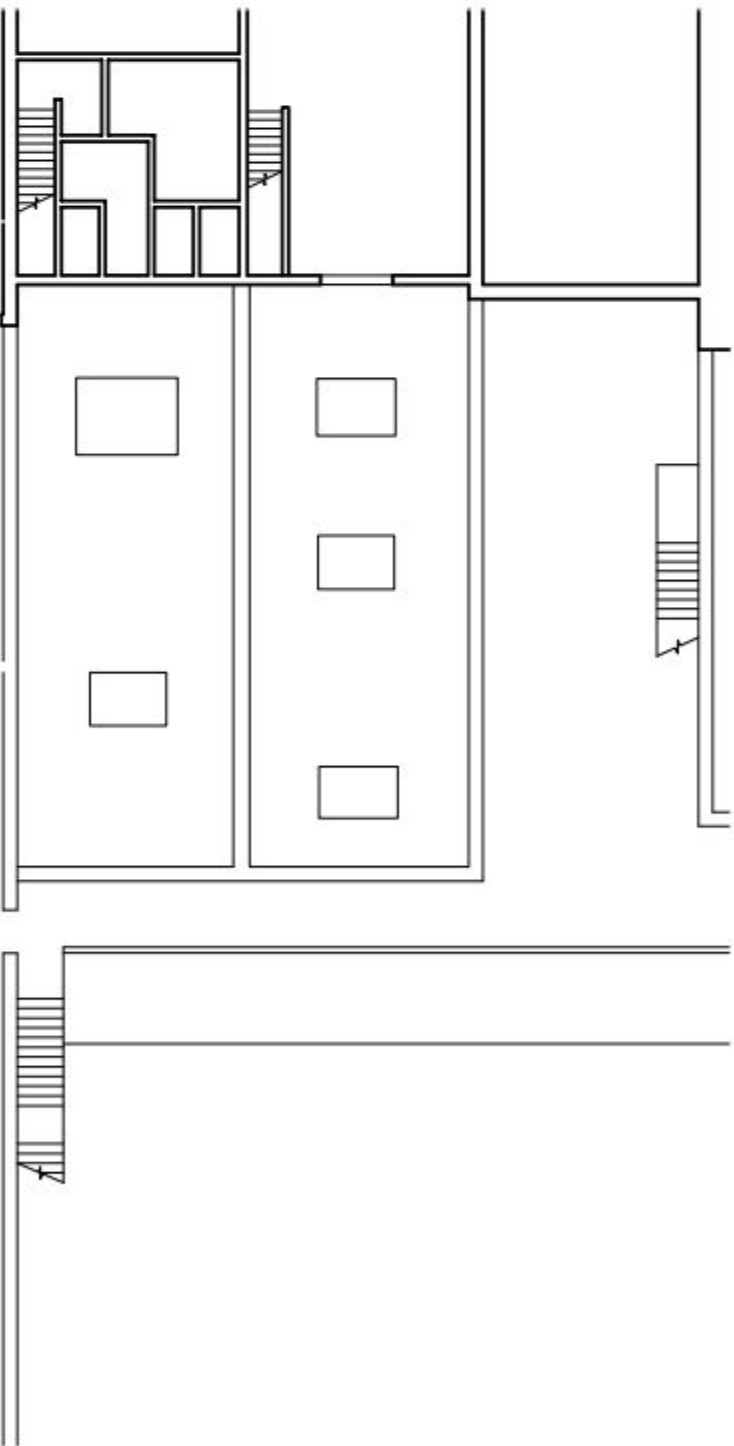

EXISTING SECOND FLOOR



UNITS	NO.	NUMBER OF BEDROOMS	AREA
5	5	2	52.5 SQ.M
6	6	1	49.5 SQ.M
7	7	1	43.8 SQ.M