


PHYSICAL SCALE IN METERS @ 1:100

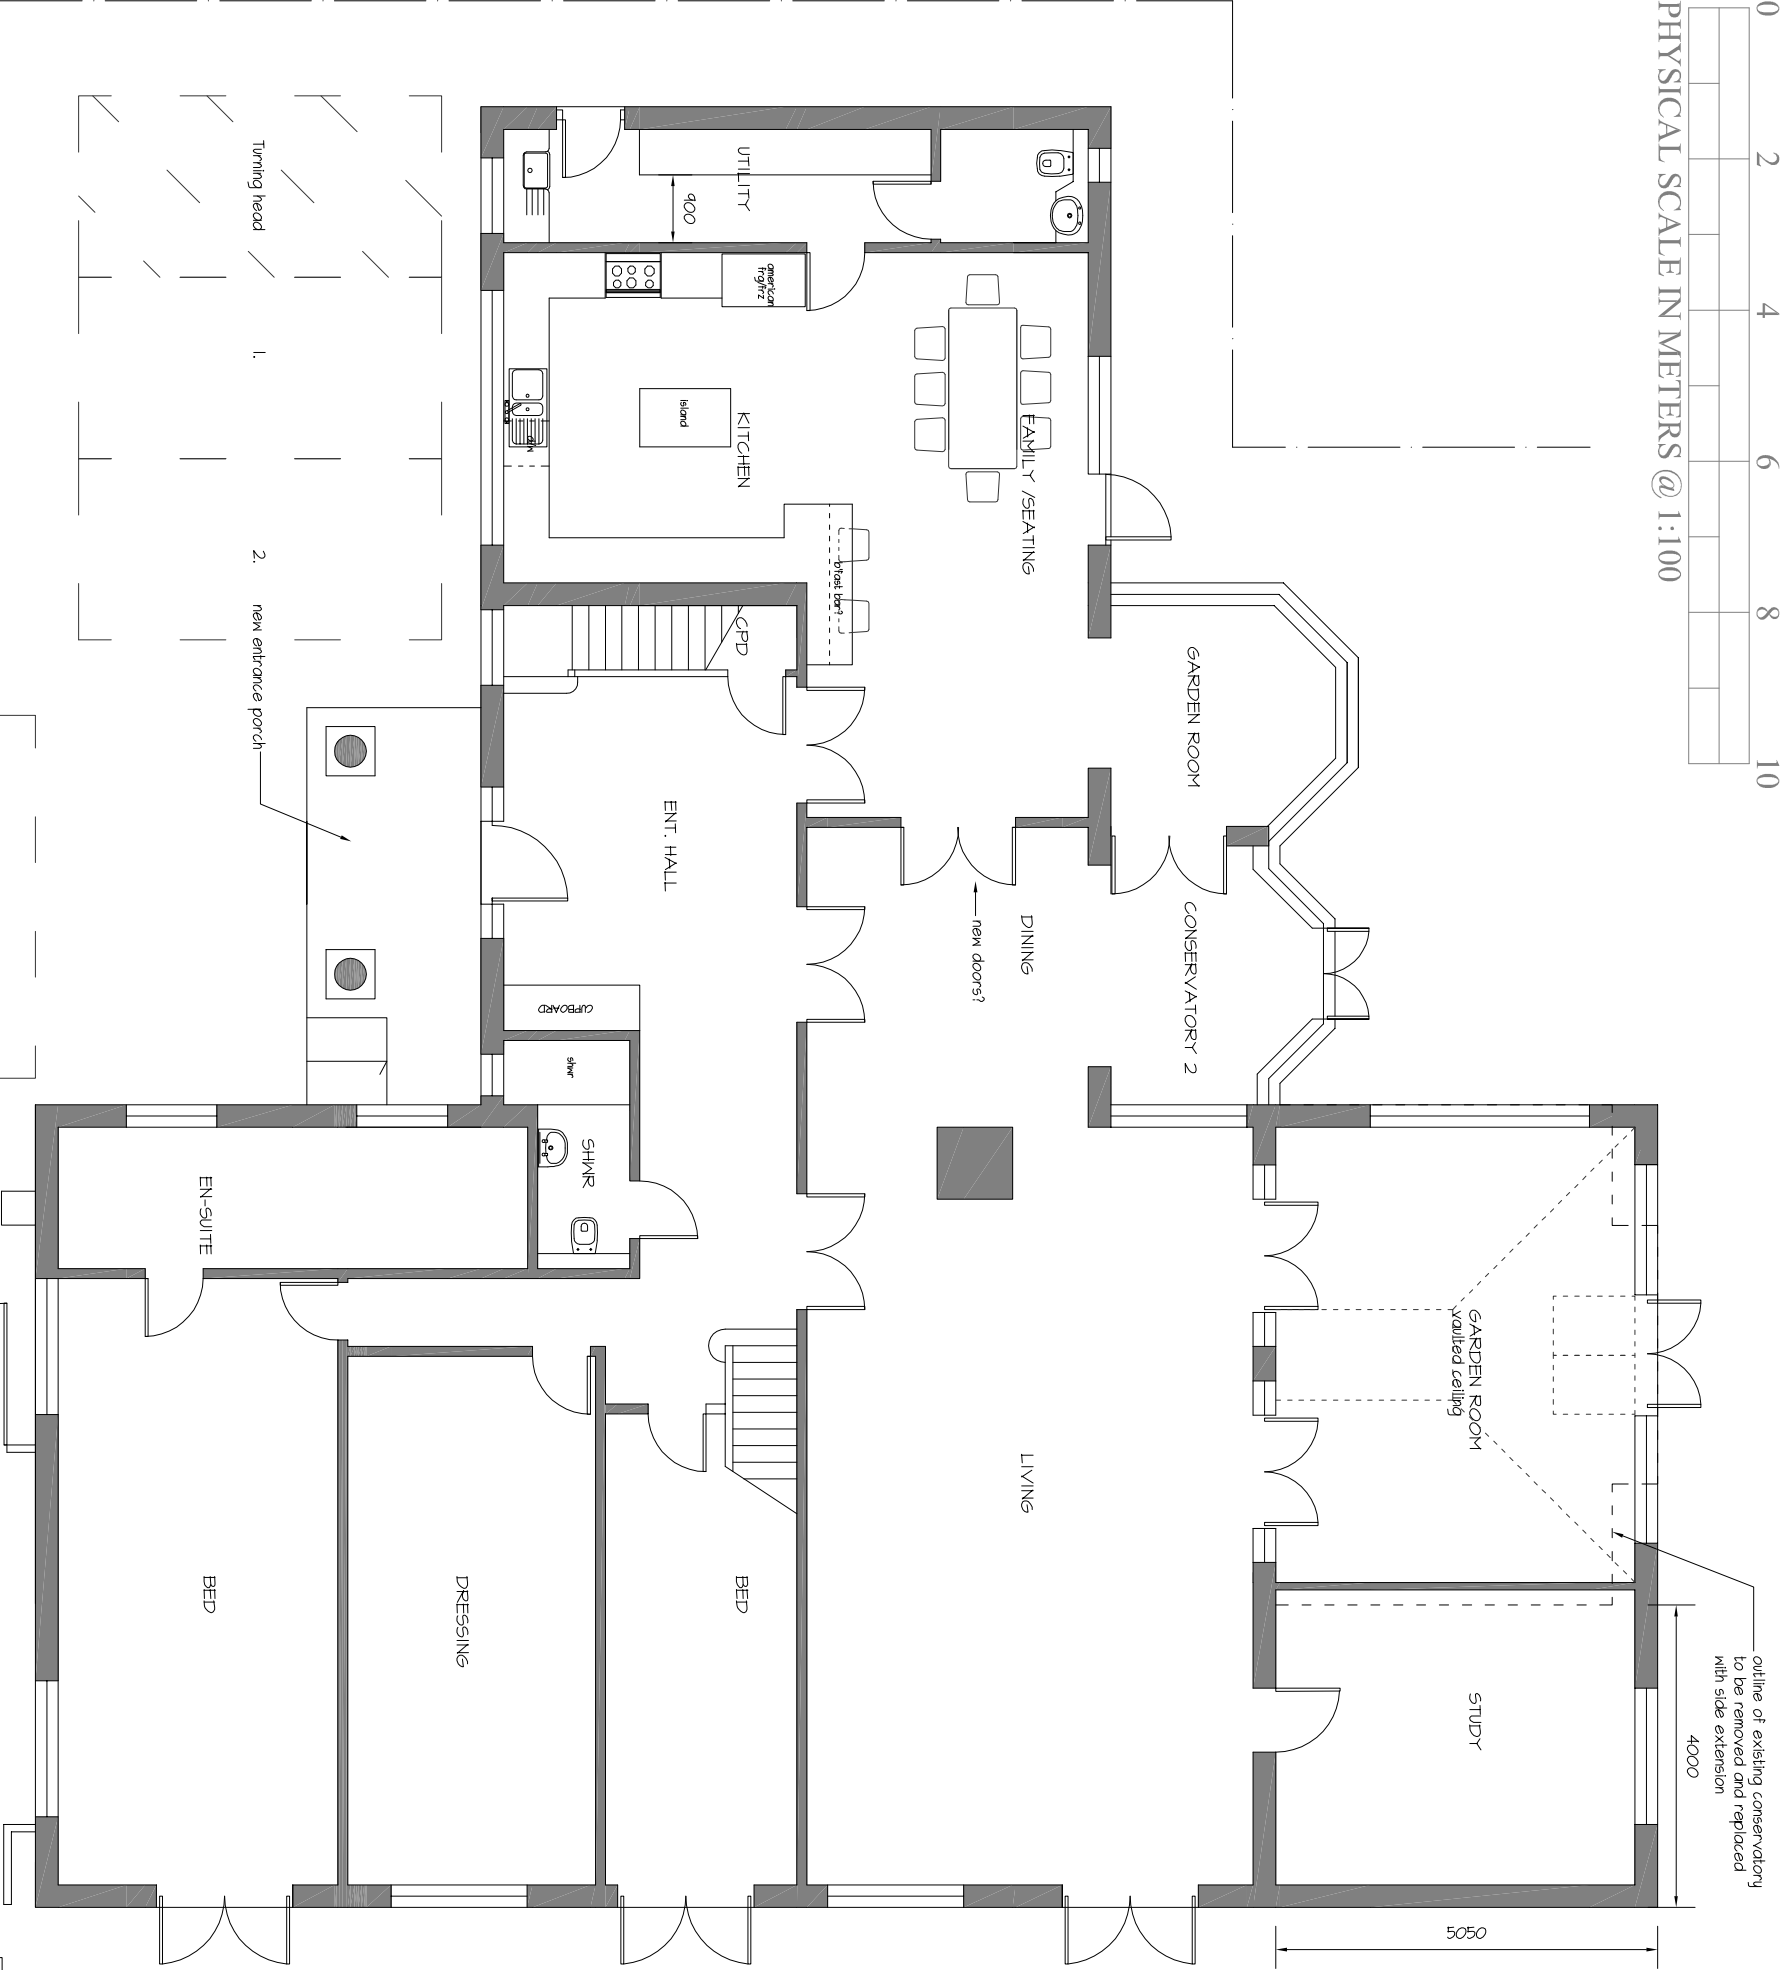

DRIVE
turning space retained

3.

CAR PORT CARPORT

Proposed Ground

new car port

Turning head

1.

2.

new entrance porch

ENT. HALL

CLIFFBOARD

shower

SHOWER

EN-SUITE

BED

DRESSING

BED

LIVING

DINING

new doors?

GARDEN ROOM

CONSERVATORY 2

GARDEN ROOM
vaulted ceiling

STUDY

outline of existing conservatory
to be removed and replaced
with side extension
4000

NOTES:
This drawing has been produced solely for PLANNING/DESIGN.
Do not Scale from this Drawing except for planning purposes.
Any drainage shown is presumed and to be checked on site
before commencement of works.
NB: Drawing compiled from record drawings and a few check
measurements only. Do not use for construction/tender.
This drawing is the copyright of MF Designs Ltd.



mf designs ltd

Chartered Architects

52 King Street • Emsworth • Hampshire • PO10 7AZ
Director: Martin Farrer RIBA • Co Registration No.4507379

tel 01243 377766
e admin@mfdesigns.org.uk



Date: June 2014
Scale: 1:100

Job No: 3094
Dwg No: P_01