EXISTING PHOTOGRAPH

0 1 2 3 4 M

London Road Elevation

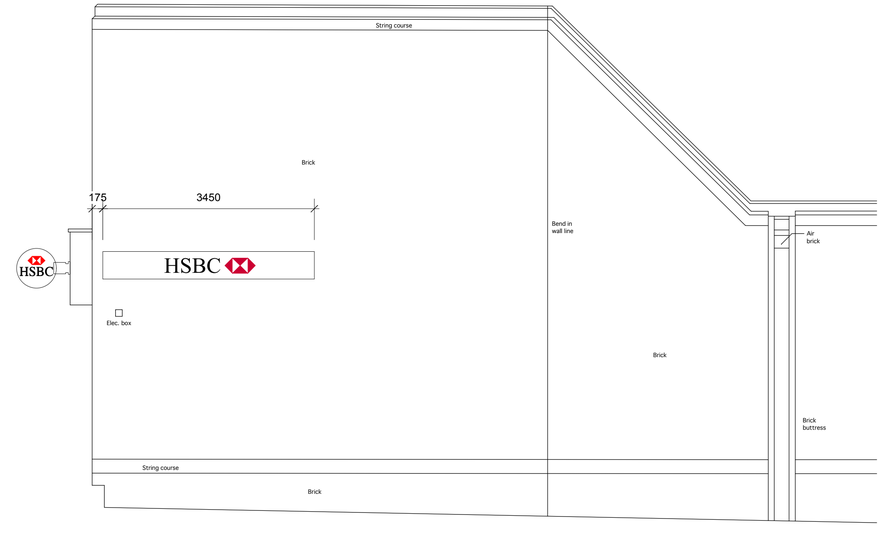

Car Park Elevation

A&Q PARTNERSHIP
UNITED KINGDOM • HONG KONG
www.aqp.co.uk
architecture | design | masterplanning | interiors

REVISION	BY	DATE	REVISION	BY	DATE

CONTRACTORS MUST CHECK ALL DIMENSIONS ON SITE. ONLY FIGURED DIMENSIONS ARE TO BE WORKED FROM. DISCREPANCIES MUST BE REPORTED TO THE ARCHITECT BEFORE PROCEEDING.

© THIS DRAWING IS COPYRIGHT

PLANNING APPLICATION

CLIENT: HSBC

PROJECT: HSBC Waterlooville
HSBC UK Rebranding - PIN GB1241
312 London Road, Waterlooville, PO7 7 DX

DRAWING: **EXISTING ELEVATIONS**

DRAWING No.: **16 033 0189 PA 01**

SCALE: 1:50 @ A3, 1:25 @ A1

DRAWN BY / OFFICE: SGL/DORCHESTER

REVISION:

TB V10.1